


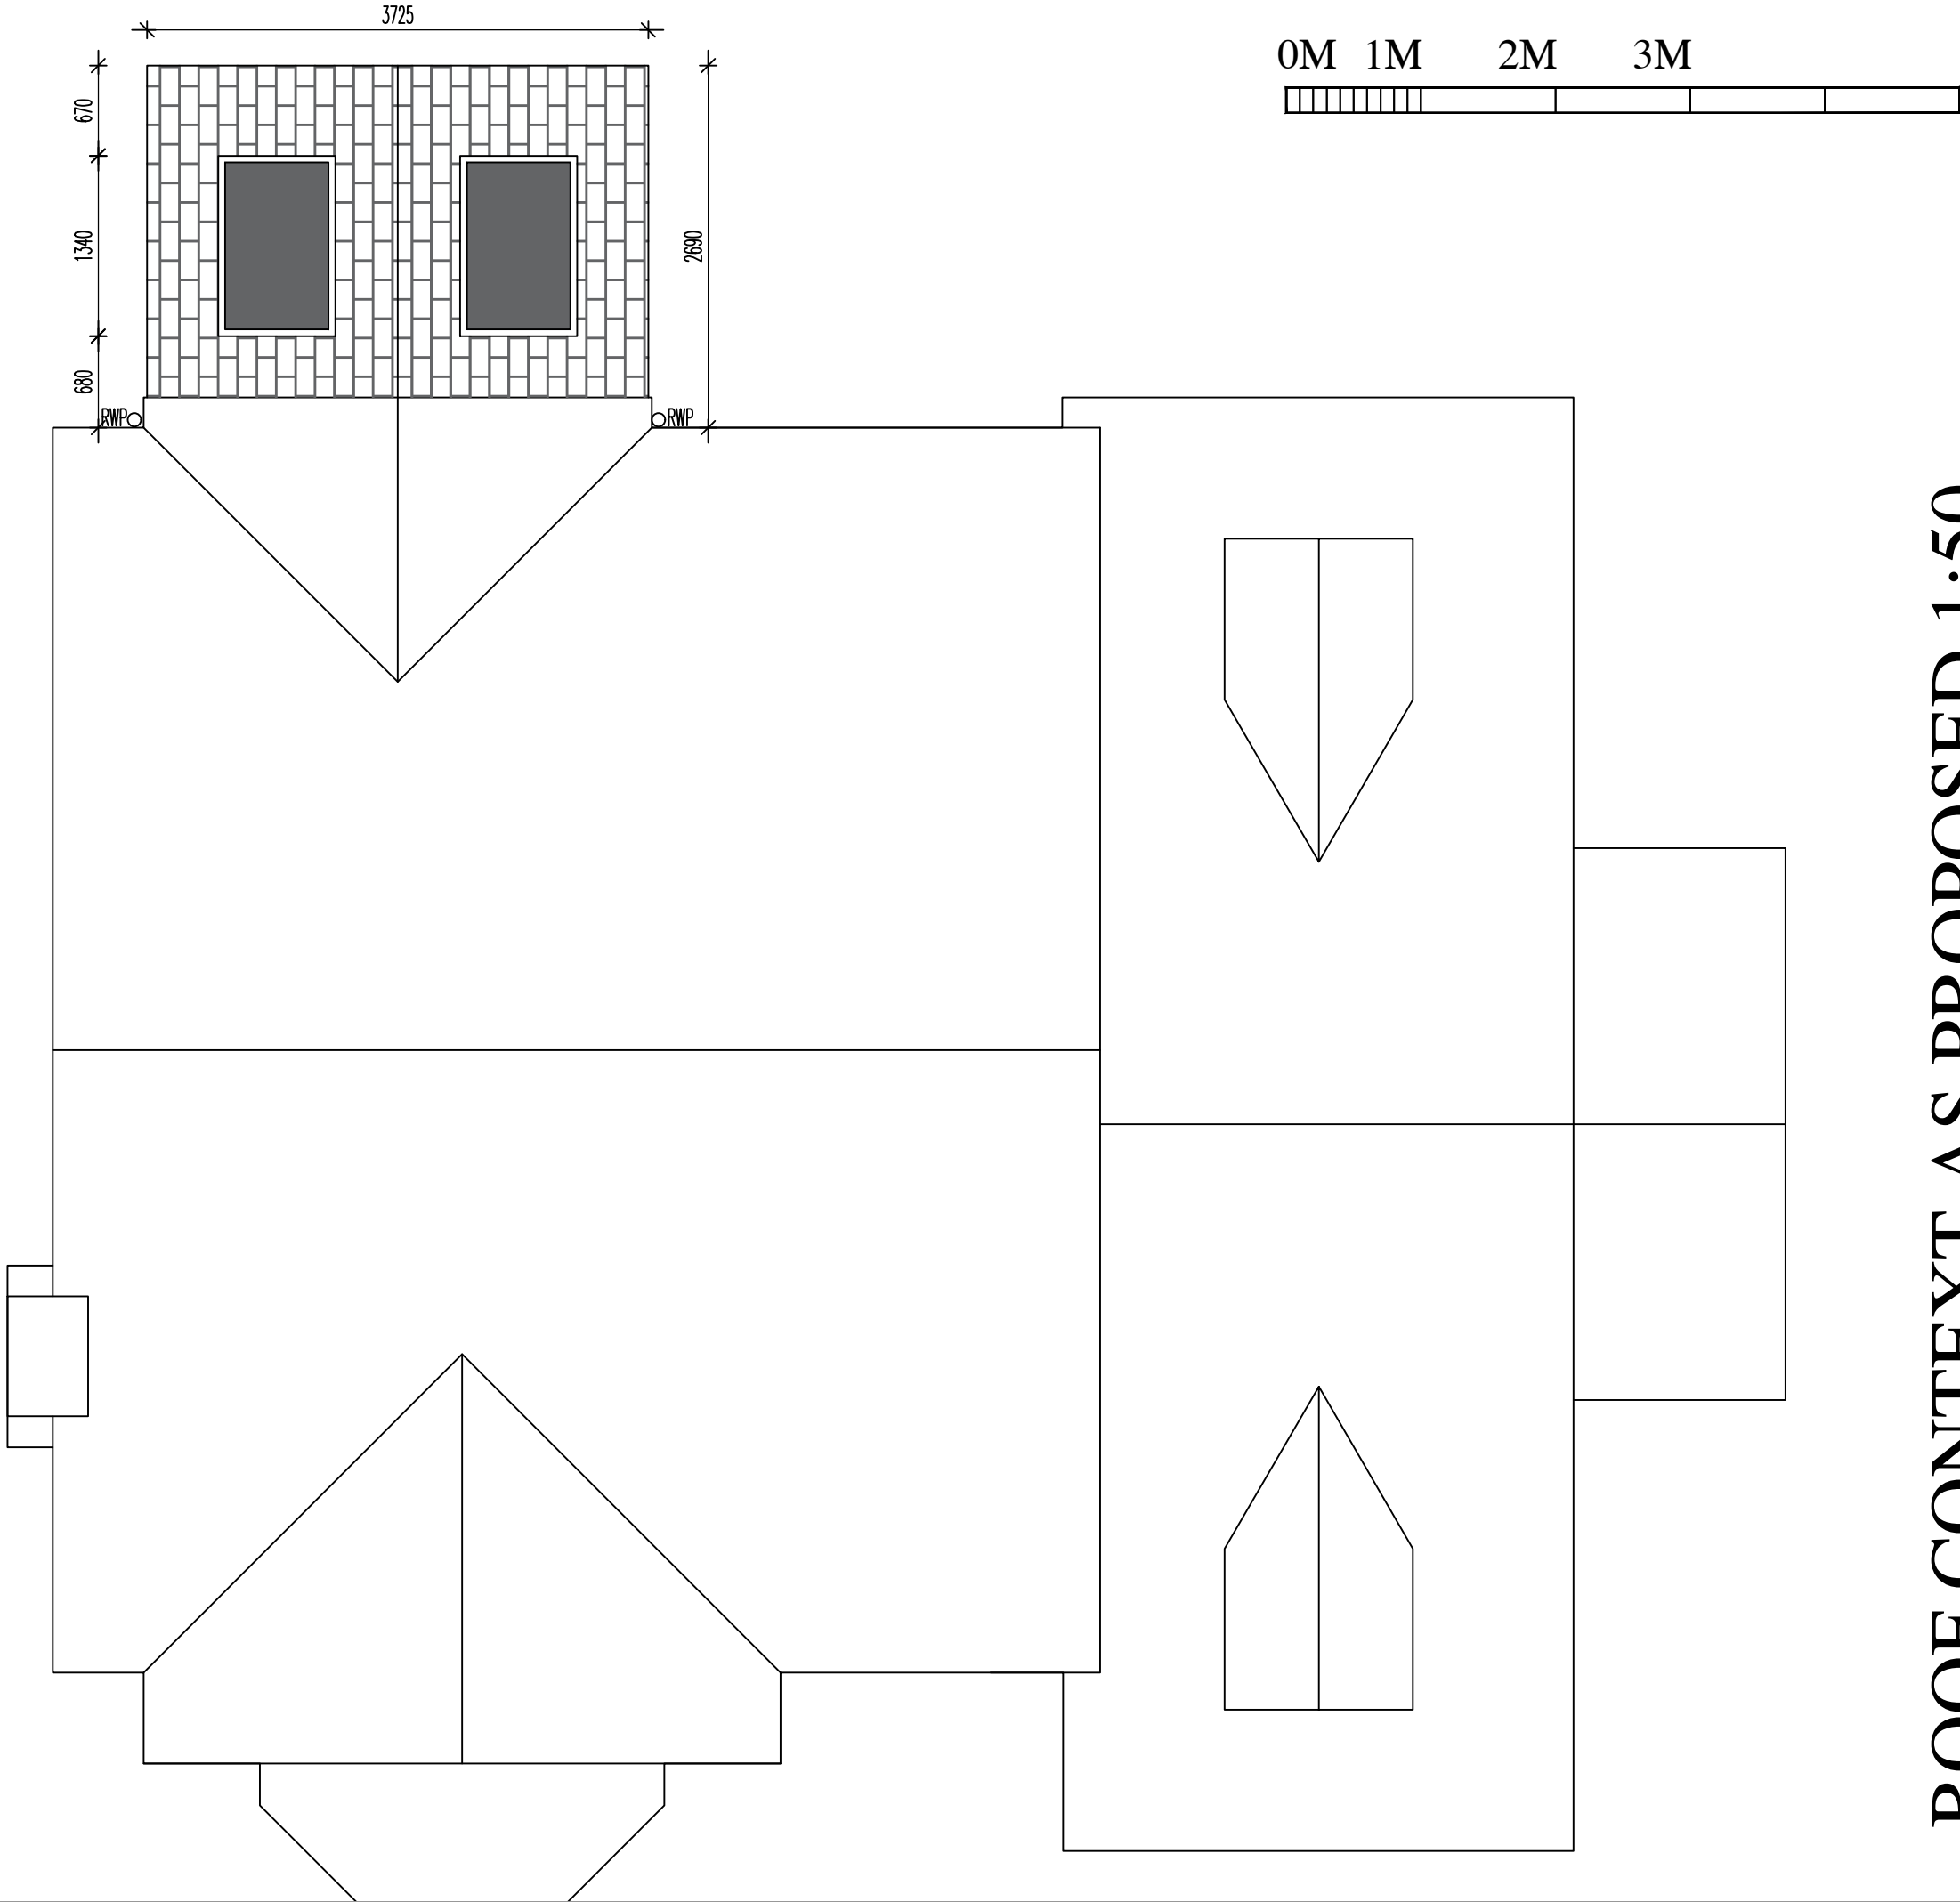

ROOF CONTEXT AS PROPOSED 1:50

1 THE OLD TENNIS COURTS

PROPOSED 03

1,TENNIS COURTS

©THIS DRAWING AND THE BUILDING WORKS DEPICTED ARE THE COPYRIGHT OF AJS ARCHITECTURE AND MAY NOT BE REPRODUCED OR AMENDED EXCEPT BY WRITTEN PERMISSION. NO LIABILITY WILL BE ACCEPTED FOR AMENDMENTS MADE BY OTHER PERSONS.

A.J.S ARCHITECTURE



h: 01298 26062
m: 07794 400237

32 carr road.
buxton.
derbyshire.
sk17 6wf.

1:50
DATE: FEB'23

CHECKED:
DRAWN:

DWG: PROPOSED
THE OLD TENNIS COURTS
OFF LASCELLES ROAD, BUXTON

REVISIONS: