


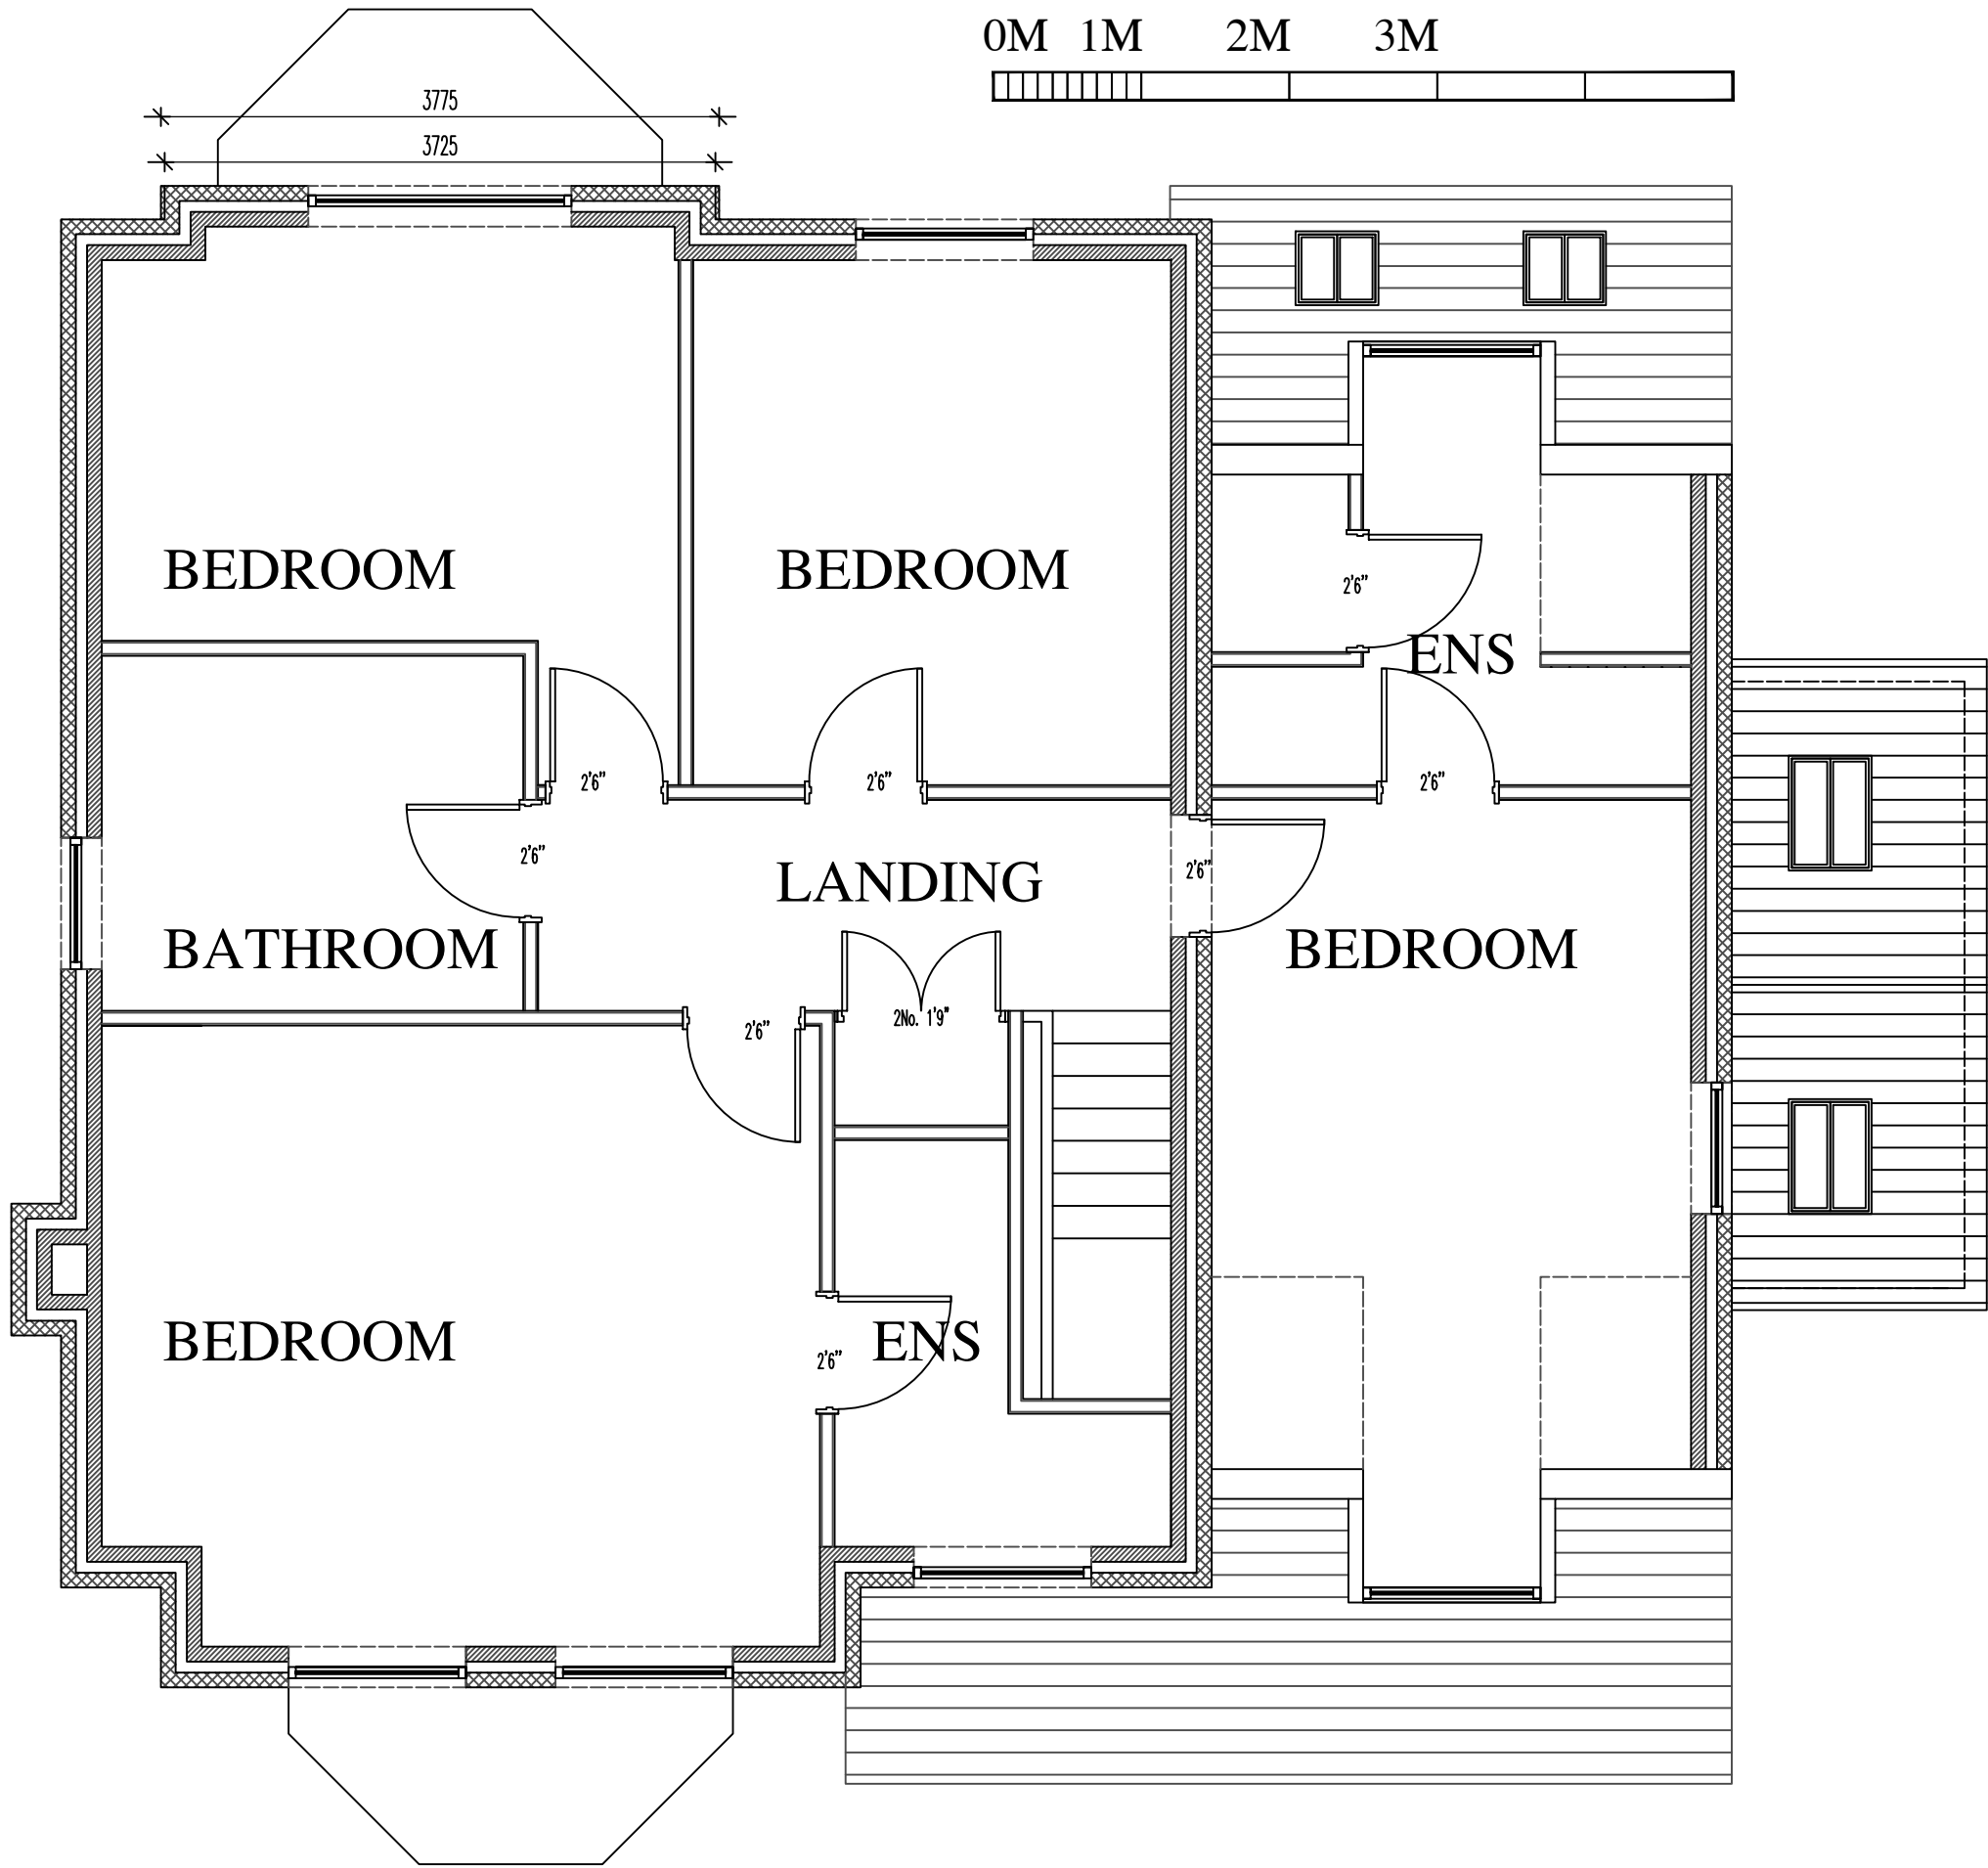

FIRST FLOOR AS EXISTING 1:50

1 THE OLD TENNIS COURTS

DWG: EXISTING
THE OLD TENNIS COURTS
OFF LASCELLES ROAD, BUXTON

REVISIONS:

1:50
DATE: JULY'22

CHECKED:
DRAWN:

©THIS DRAWING AND THE BUILDING WORKS DEPICTED ARE THE COPYRIGHT OF AJS ARCHITECTURE AND MAY NOT BE REPRODUCED OR AMENDED EXCEPT BY WRITTEN PERMISSION. NO LIABILITY WILL BE ACCEPTED FOR AMENDMENTS MADE BY OTHER PERSONS.

A.J.S. ARCHITECTURE

32 carr road.
buxton.
derbyshire.
sk17 6wf.

h: 01298 26062
m: 07794 400237

SURVEY 02

1,TENNIS COURTS