


All sizes to be checked on site prior to construction.
This drawing is the copyright of the author.

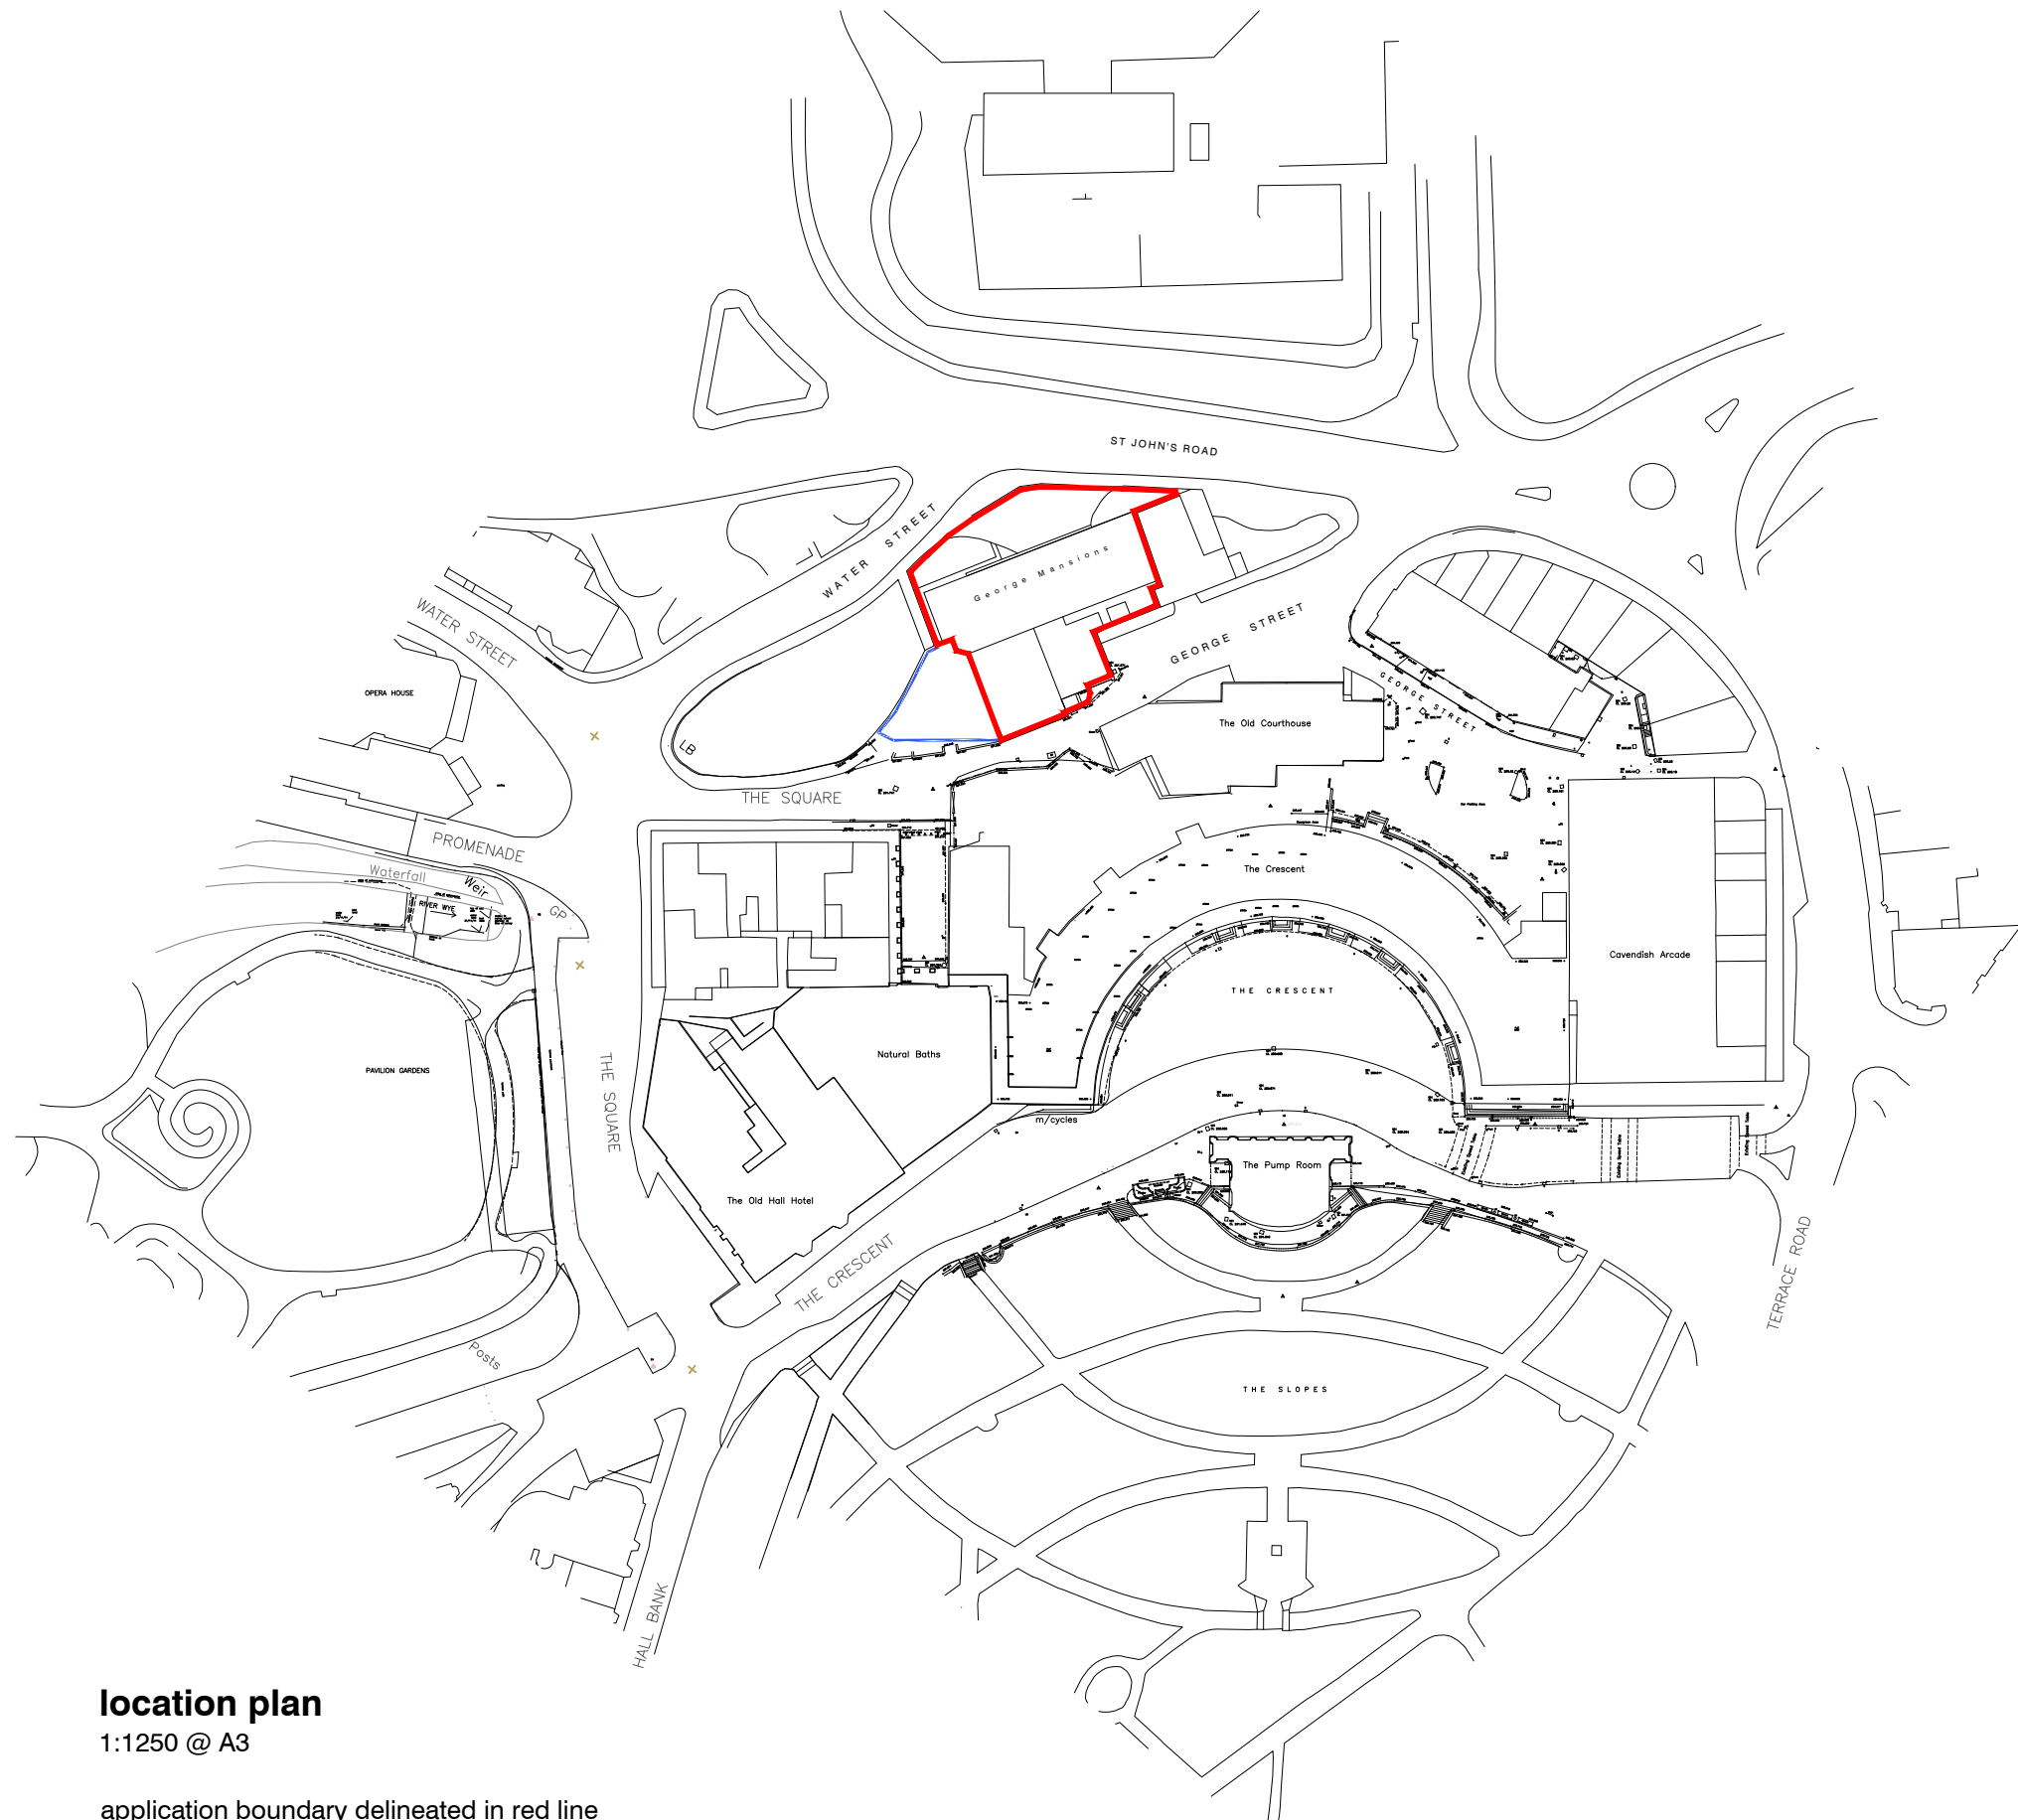

location plan

1:1250 @ A3

application boundary delineated in red line
ownership boundary indicated in blue line

Application site area - **0.1109ha**

rev.	date	details	drawn
A	20.05.21	Planning issue	sh



scott hammond design
architecture + design
The Hive, 1069 Argyle Street, Glasgow G3 8LZ
07938 531868
mail@hammondsgn.co.uk

client	BCHTS Ltd	
project	Refurbishment of George Mansions St John's Road, Buxton	
drawing	Location plan	original size A3
scale	1:1250	drawn sh
date	March 2021	checked
status	planning	passed

job no.	drawing no.	revision
SHD059	AL(9)01	A