

○ CREATIVE ARCHITECTURE LIMITED


■ THIS DRAWING IS THE SUBJECT OF COPYRIGHT WHICH VESTS IN CREATIVE ARCHITECTURE LIMITED. IT IS AN INFRINGEMENT OF COPYRIGHT TO REPRODUCE THIS DRAWING, BY WHATEVER MEANS, INCLUDING ELECTRONIC, WITHOUT THE EXPRESS WRITTEN CONSENT OF CREATIVE ARCHITECTURE LIMITED WHICH RESERVES ALL ITS RIGHTS

CREATIVE ARCHITECTURE LIMITED ASSERTS ITS RIGHTS TO BE IDENTIFIED AS THE AUTHOR OF THIS DESIGN


■ REPORT ERRORS & OMISSIONS TO ARCHITECT.

■ CHECK ALL DIMENSIONS ON SITE


■ DRAWING TO BE READ IN CONJUNCTION WITH THE HEALTH AND SAFETY PLAN AND ALL RELEVANT RISK ASSESSMENTS

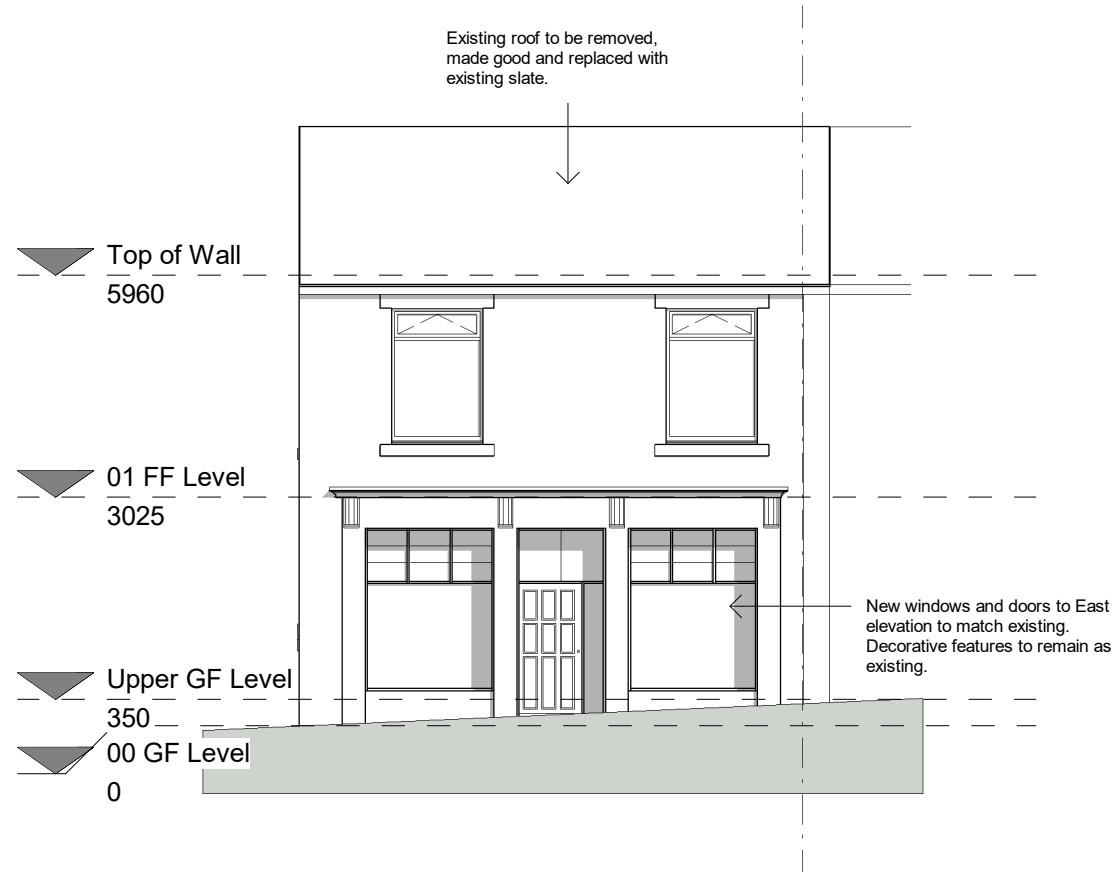


East
1 : 100

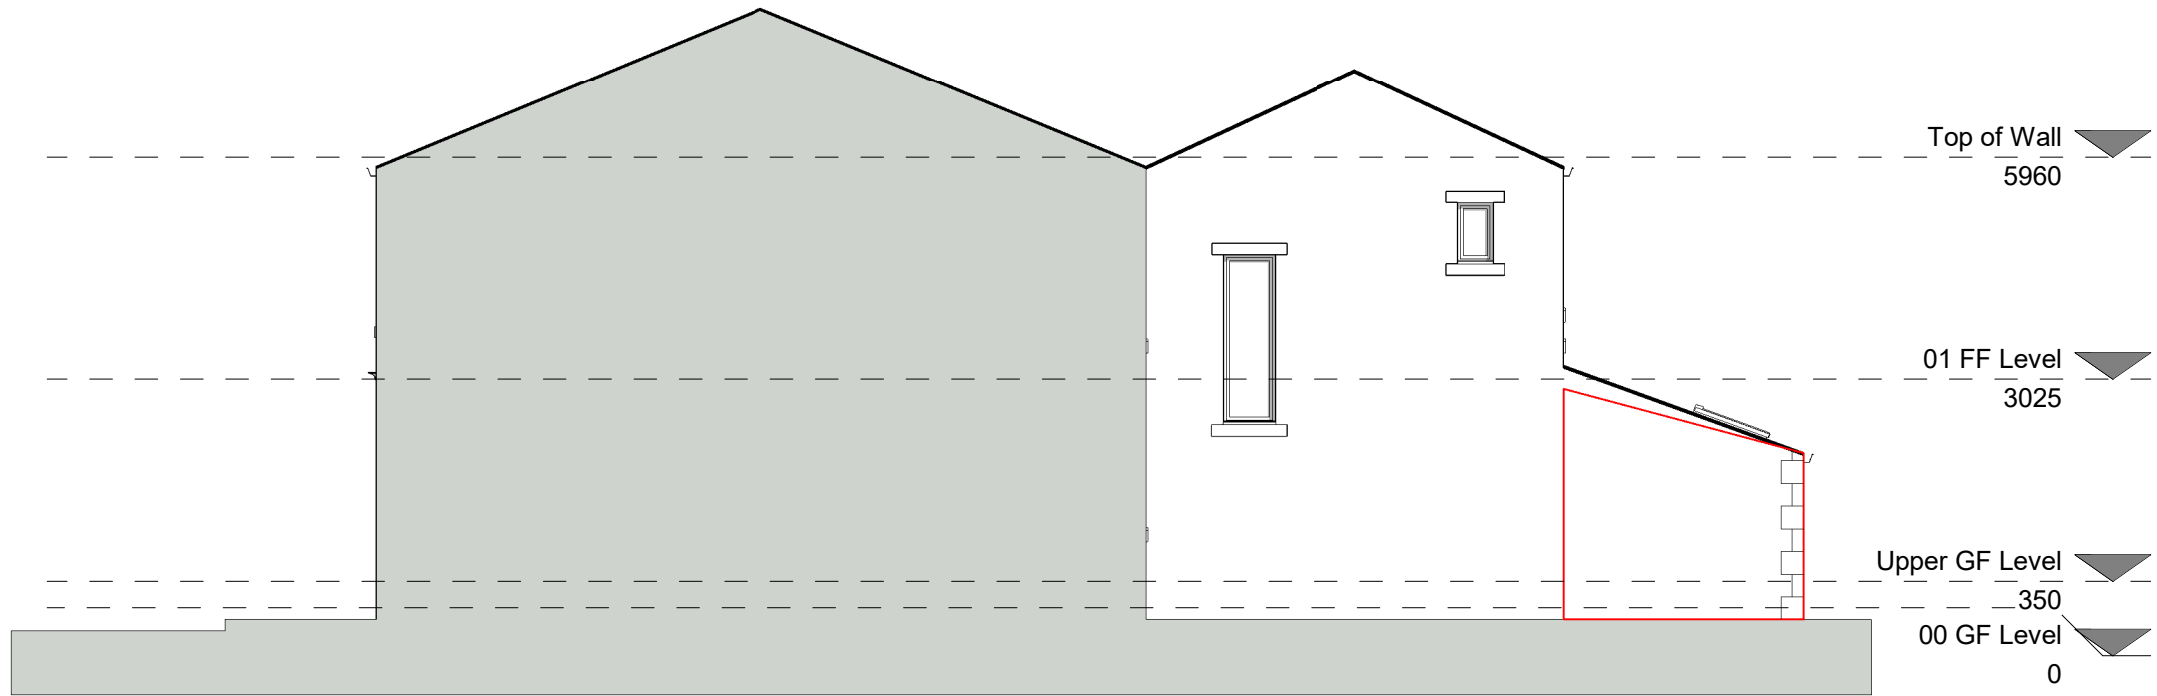

North
1 : 100

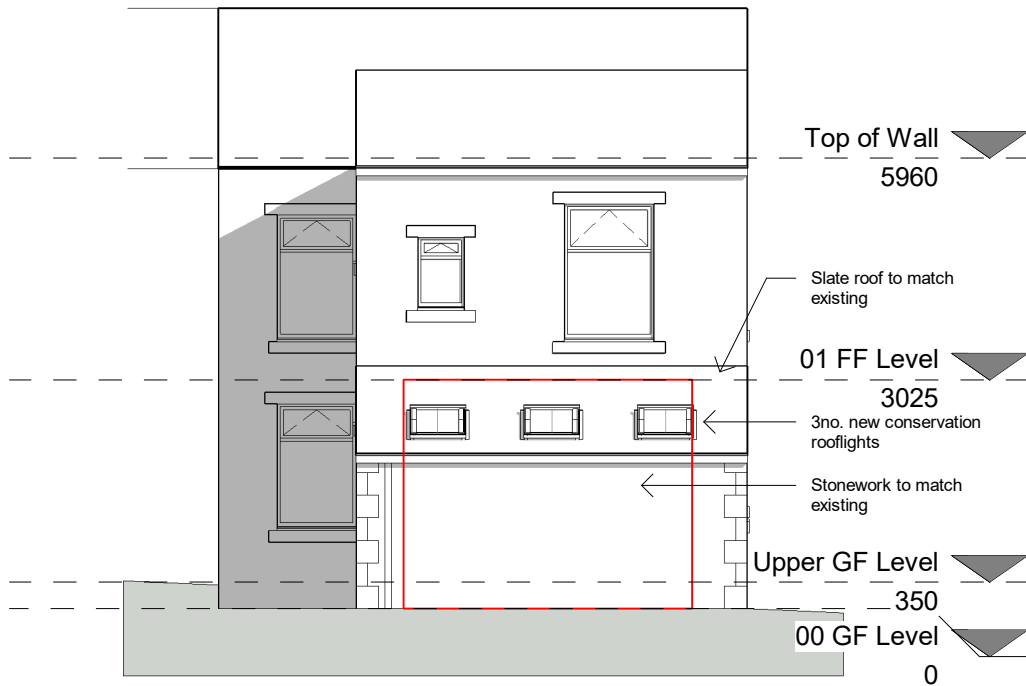

West
1 : 100

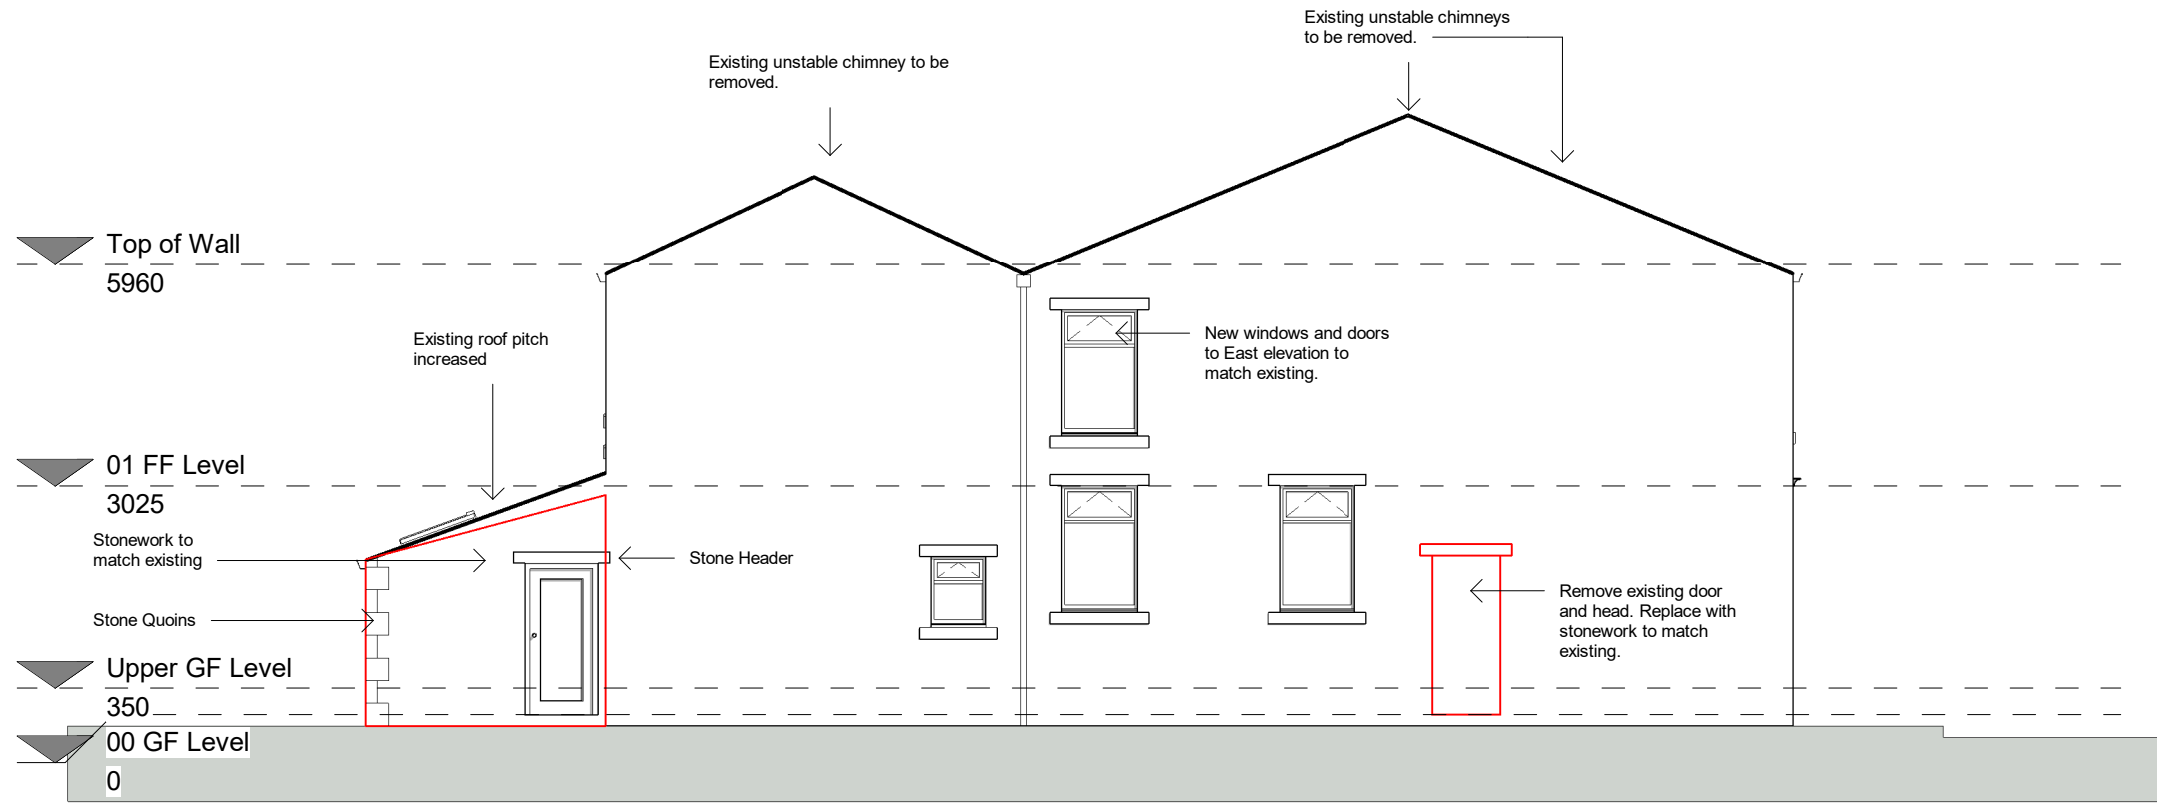

South
1 : 100

B	15.04.23	AH	Amendments following conservation officer comments	CA
A	24.01.23	AH	Do not scale removed	CA

REV.	DATE	DRN.	CHKD.
------	------	------	-------

PROJECT
**9-11 Norfolk Street,
Glossop**

CLIENT
Ms S Hulston

DRAWING
Proposed Elevations

SCALE	SHEET SIZE	DRAWN	CHECKED	DATE
1 : 100	@ A2	AH	CA	14.12.22

CREATIVE ARCHITECTURE
A: 1 The Long Stables, Rochdale Rd, Denshaw, OL3 5UE
T: 07788 200 255
E: adam@creativearchitectureltd.co.uk
W: www.creativearchitectureltd.co.uk

JOB No 22-044	DRAWING No 1006	REVISION B
STATUS Planning		

