
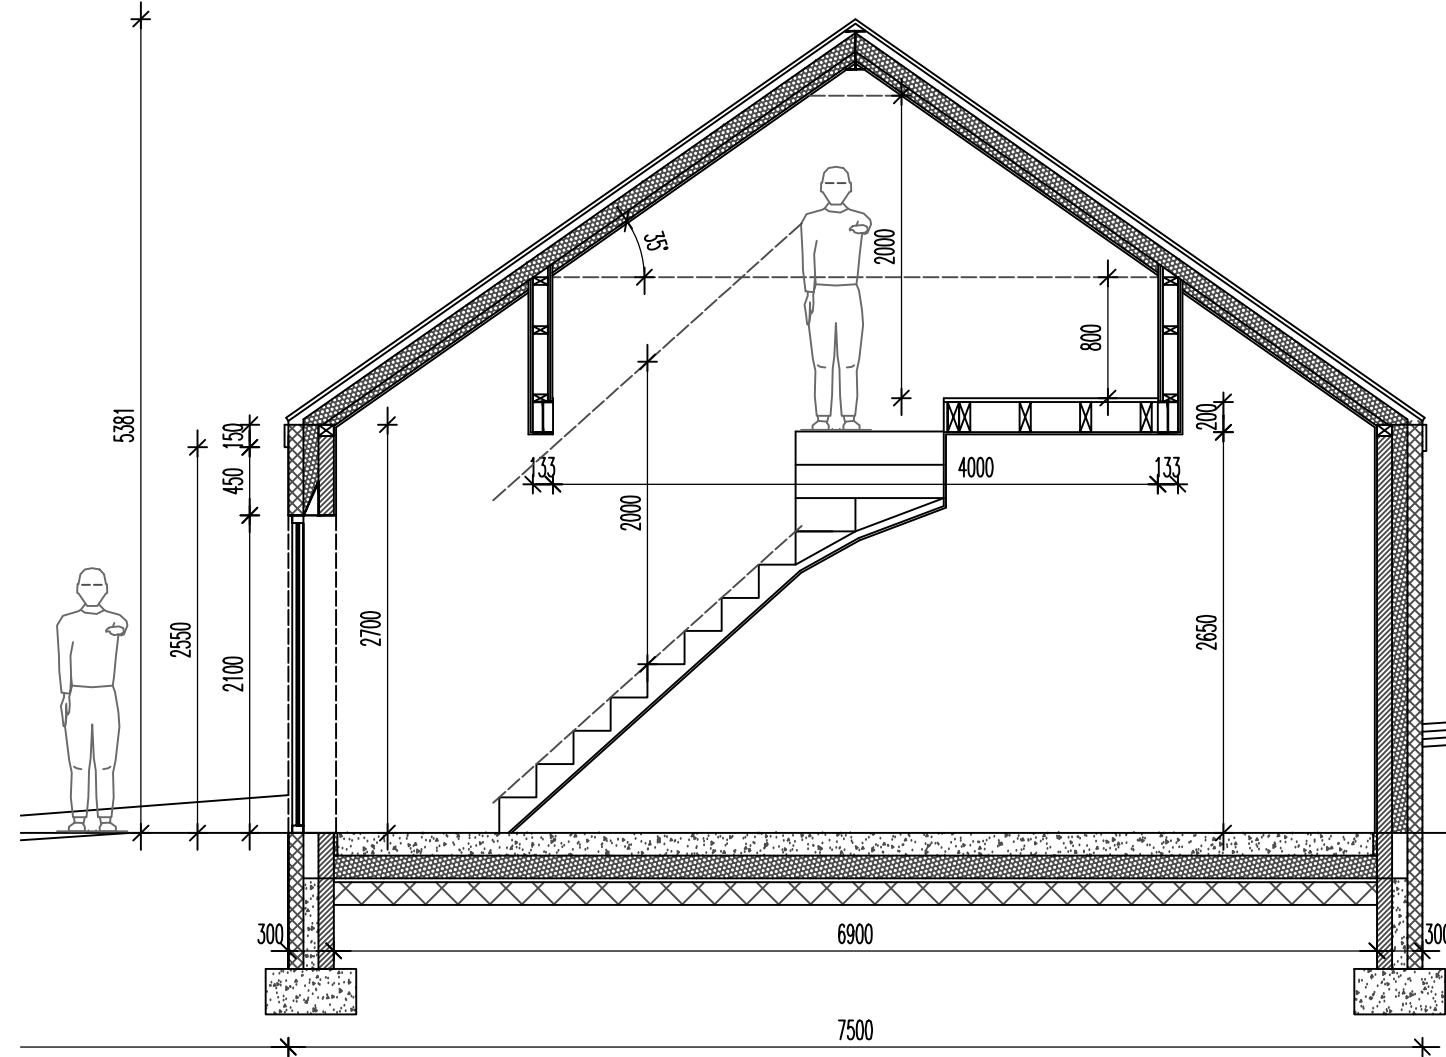


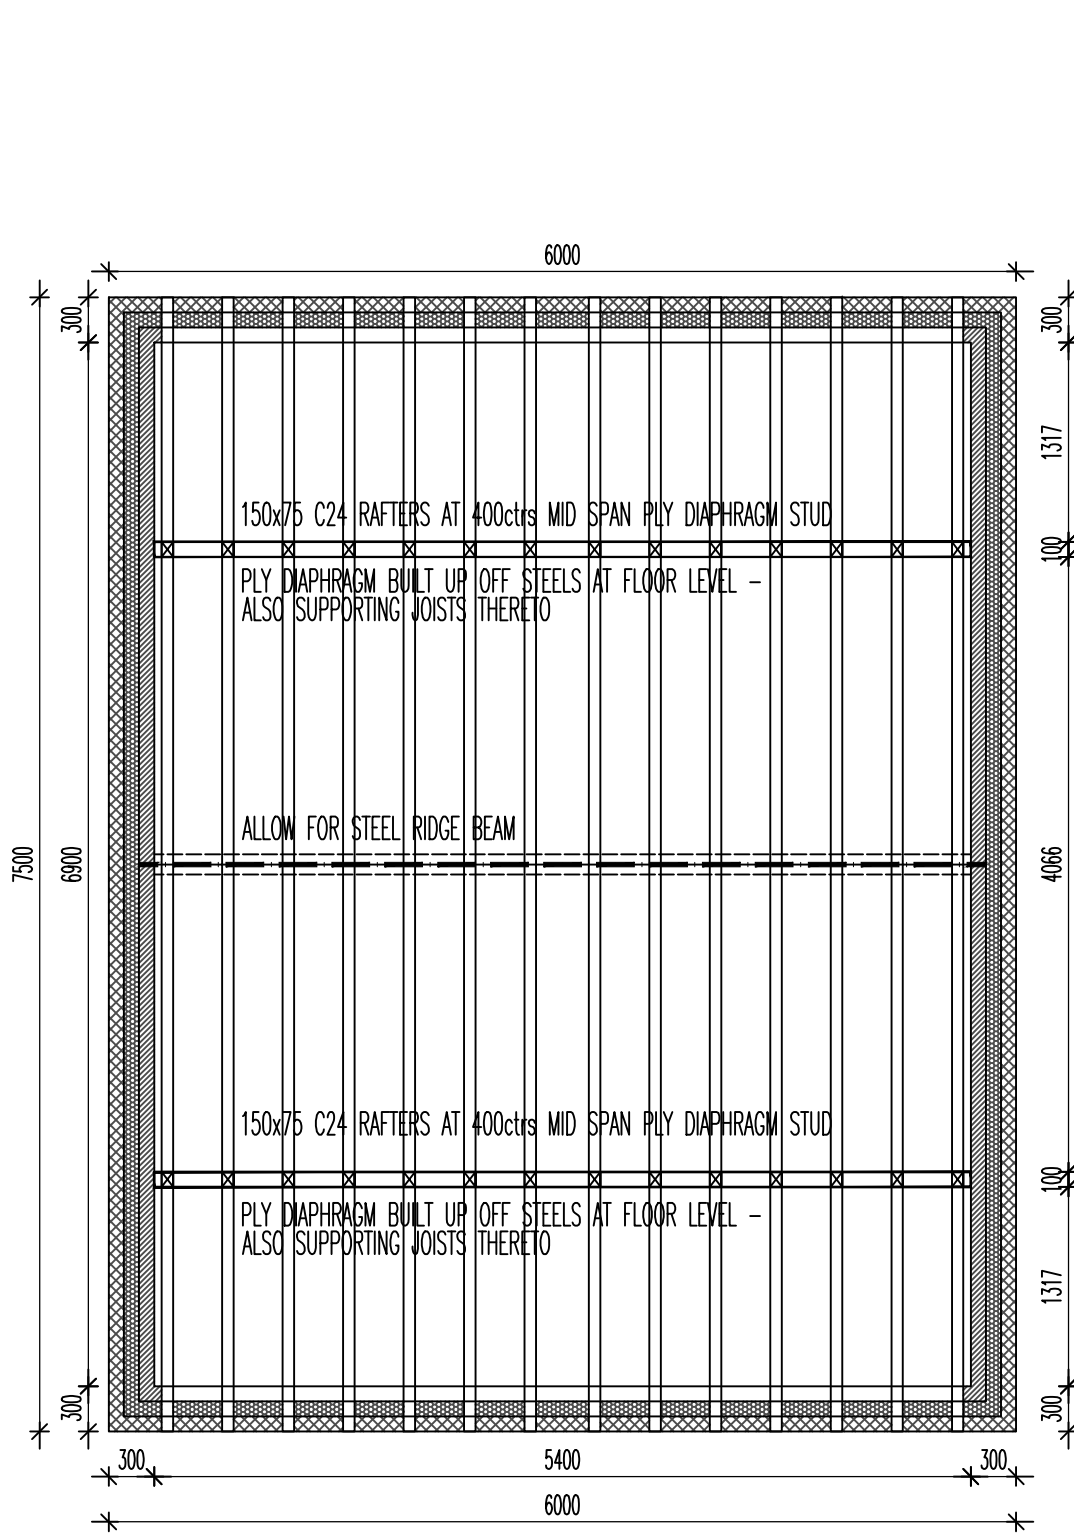

DWG: PROPOSED  
12 SCHOOL ROAD  
PEAK DALE

1:50  
DATE: FEB'23

CHECKED:  
DRAWN:

©THIS DRAWING AND THE BUILDING WORKS DEPICTED ARE THE COPYRIGHT OF AJS ARCHITECTURE AND MAY NOT BE REPRODUCED OR AMENDED EXCEPT BY WRITTEN PERMISSION. NO LIABILITY WILL BE ACCEPTED FOR AMENDMENTS MADE BY OTHER PERSONS.

A.J.S ARCHITECTURE

32 carr road.  
buxton.  
derbyshire.  
sk17 6wf.

h: 01298 26062  
m: 07794 400237



RAFTER PLAN AND SECTION AS PROPOSED 1:50  
12 SCHOOL RD, PEAK DALE

PROPOSED 06

12 SCHOOL ROAD