

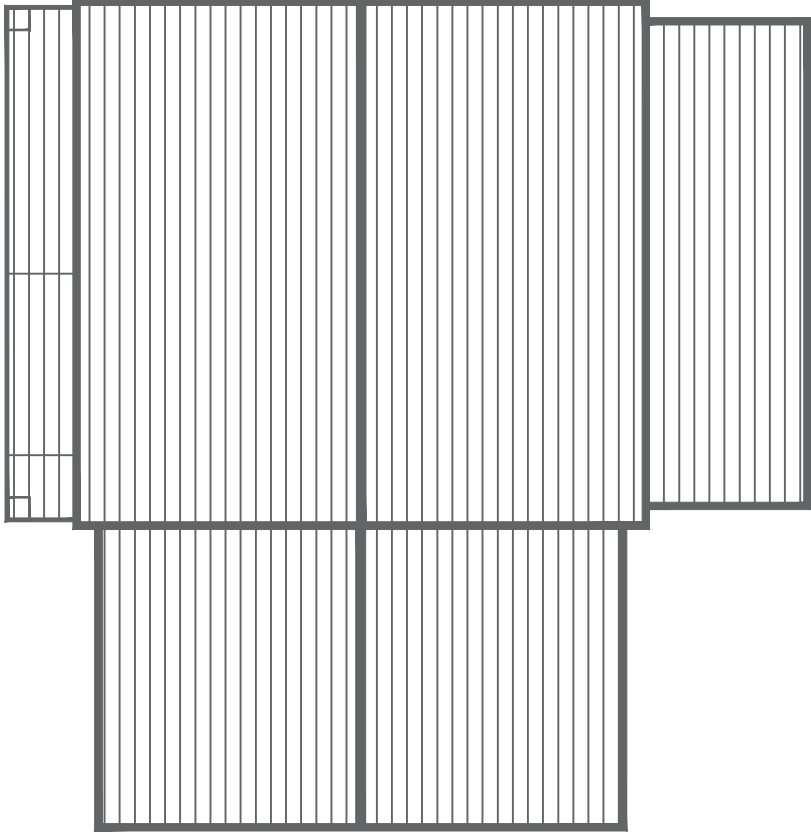
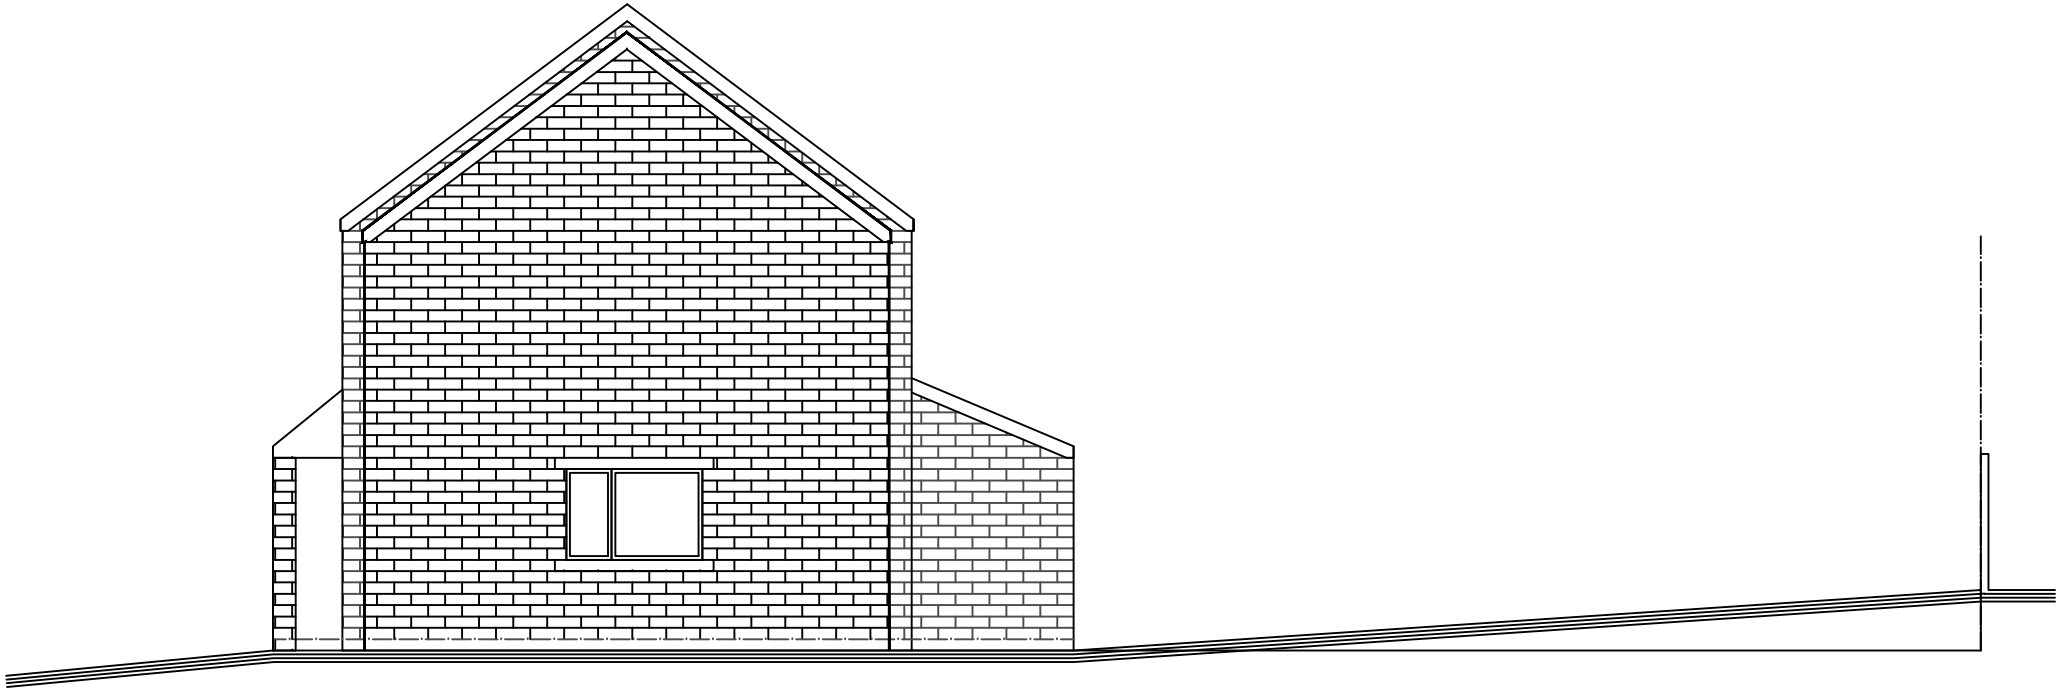


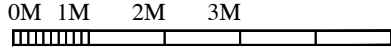

HARDSTANDING BASE OF
THE ORIGINAL GARAGE
(NOW DEMOLISHED)
ATTACHED PHOTO SHOWS
THE ORIGINAL.

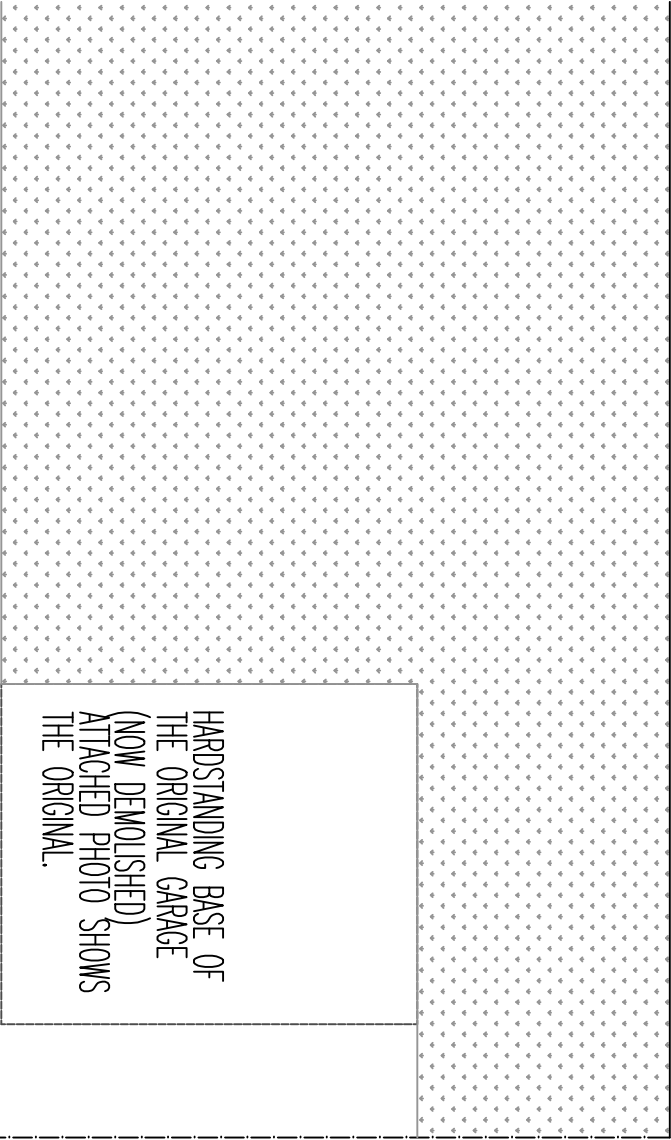

EXISTING SECTION THROUGH GARDEN 1:100

12 SCHOOL RD, PEAK DALE

1:100	CHECKED:
DATE: FEB'23	DRAWN:

DWG: EXISTING	12 SCHOOL ROAD	PEAK DALE	REVISIONS:
---------------	----------------	-----------	------------

©THIS DRAWING AND THE BUILDING WORKS DEPICTED ARE THE COPYRIGHT OF AJS ARCHITECTURE AND MAY NOT BE REPRODUCED OR AMENDED EXCEPT BY WRITTEN PERMISSION. NO LIABILITY WILL BE ACCEPTED FOR AMENDMENTS MADE BY OTHER PERSONS.

A.J.S ARCHITECTURE



h: 01298 26062
m: 07794 400237

32 carr road.
buxton.
derbyshire.
sk17 6wf.

SURVEY 06

12 SCHOOL ROAD