


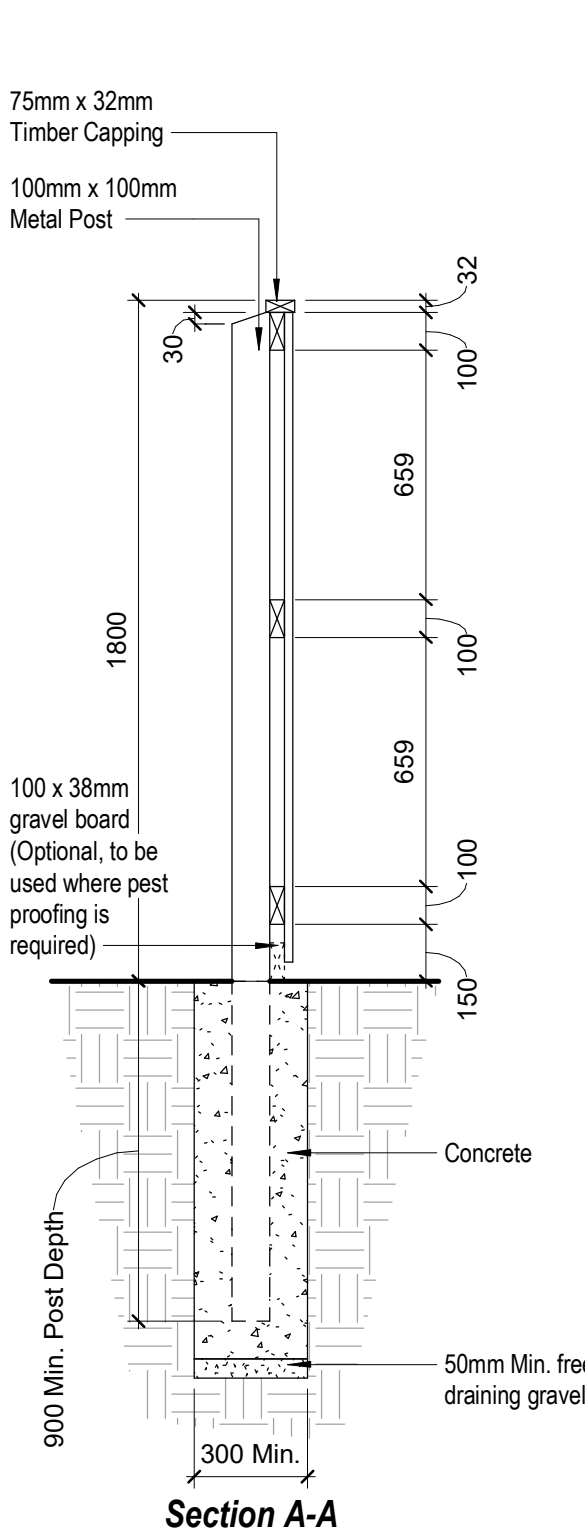



Fencing details to be agreed with EG prior to construction

Timber
Factory Pre Treated Roughsawn Whitewood Spruce Timber

Fixings
Min. of 2 No. 10 x 100mm Stainless Steel Woodscrews to fix timber rails to upright posts, vertical timber boards to be fixed with 75mm stainless steel annular ring shank nails.

Timber Fence Details

1 : 20

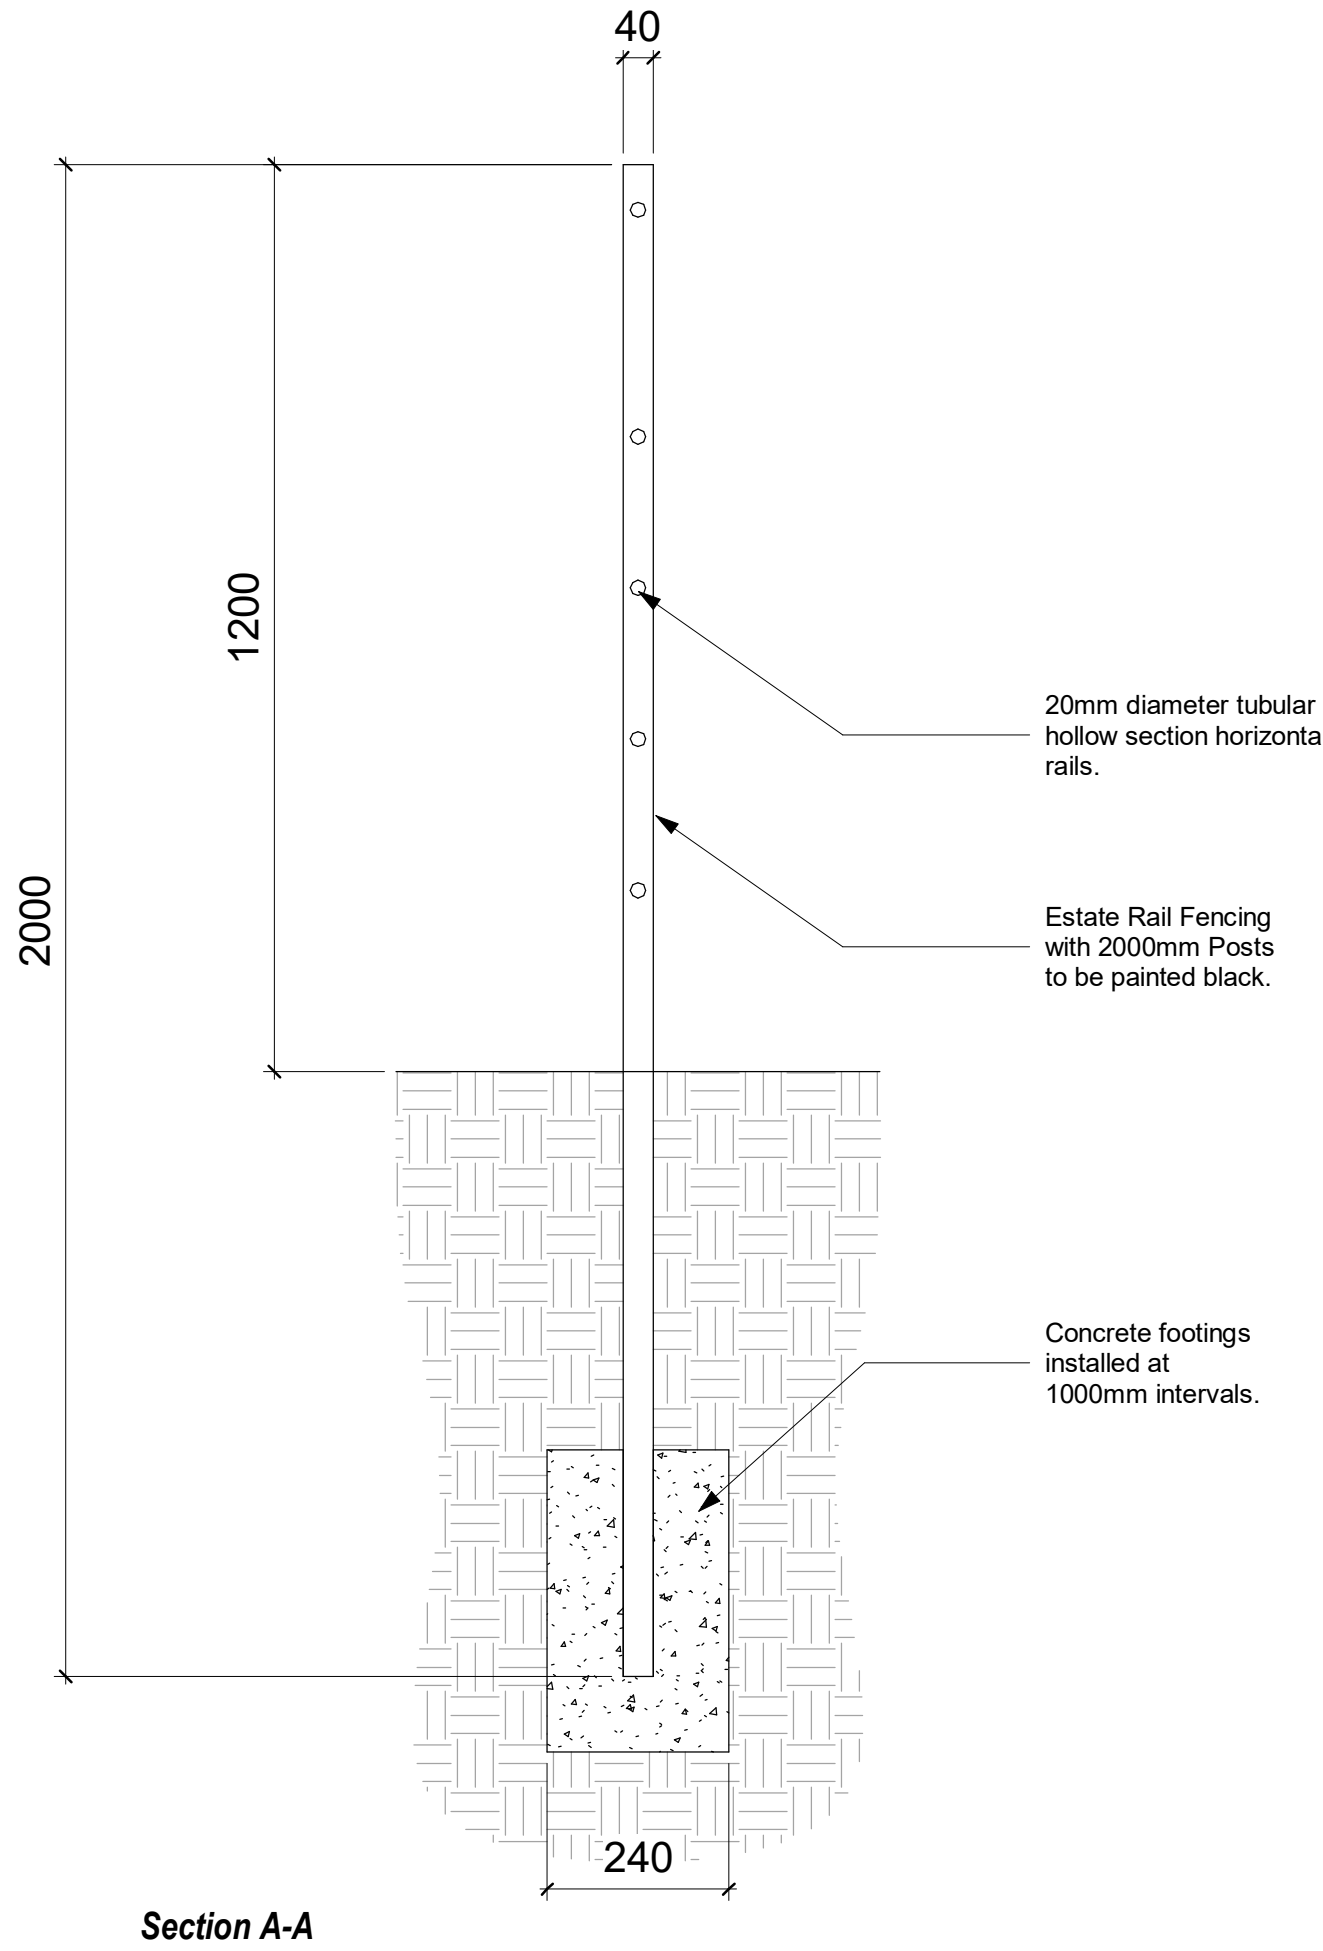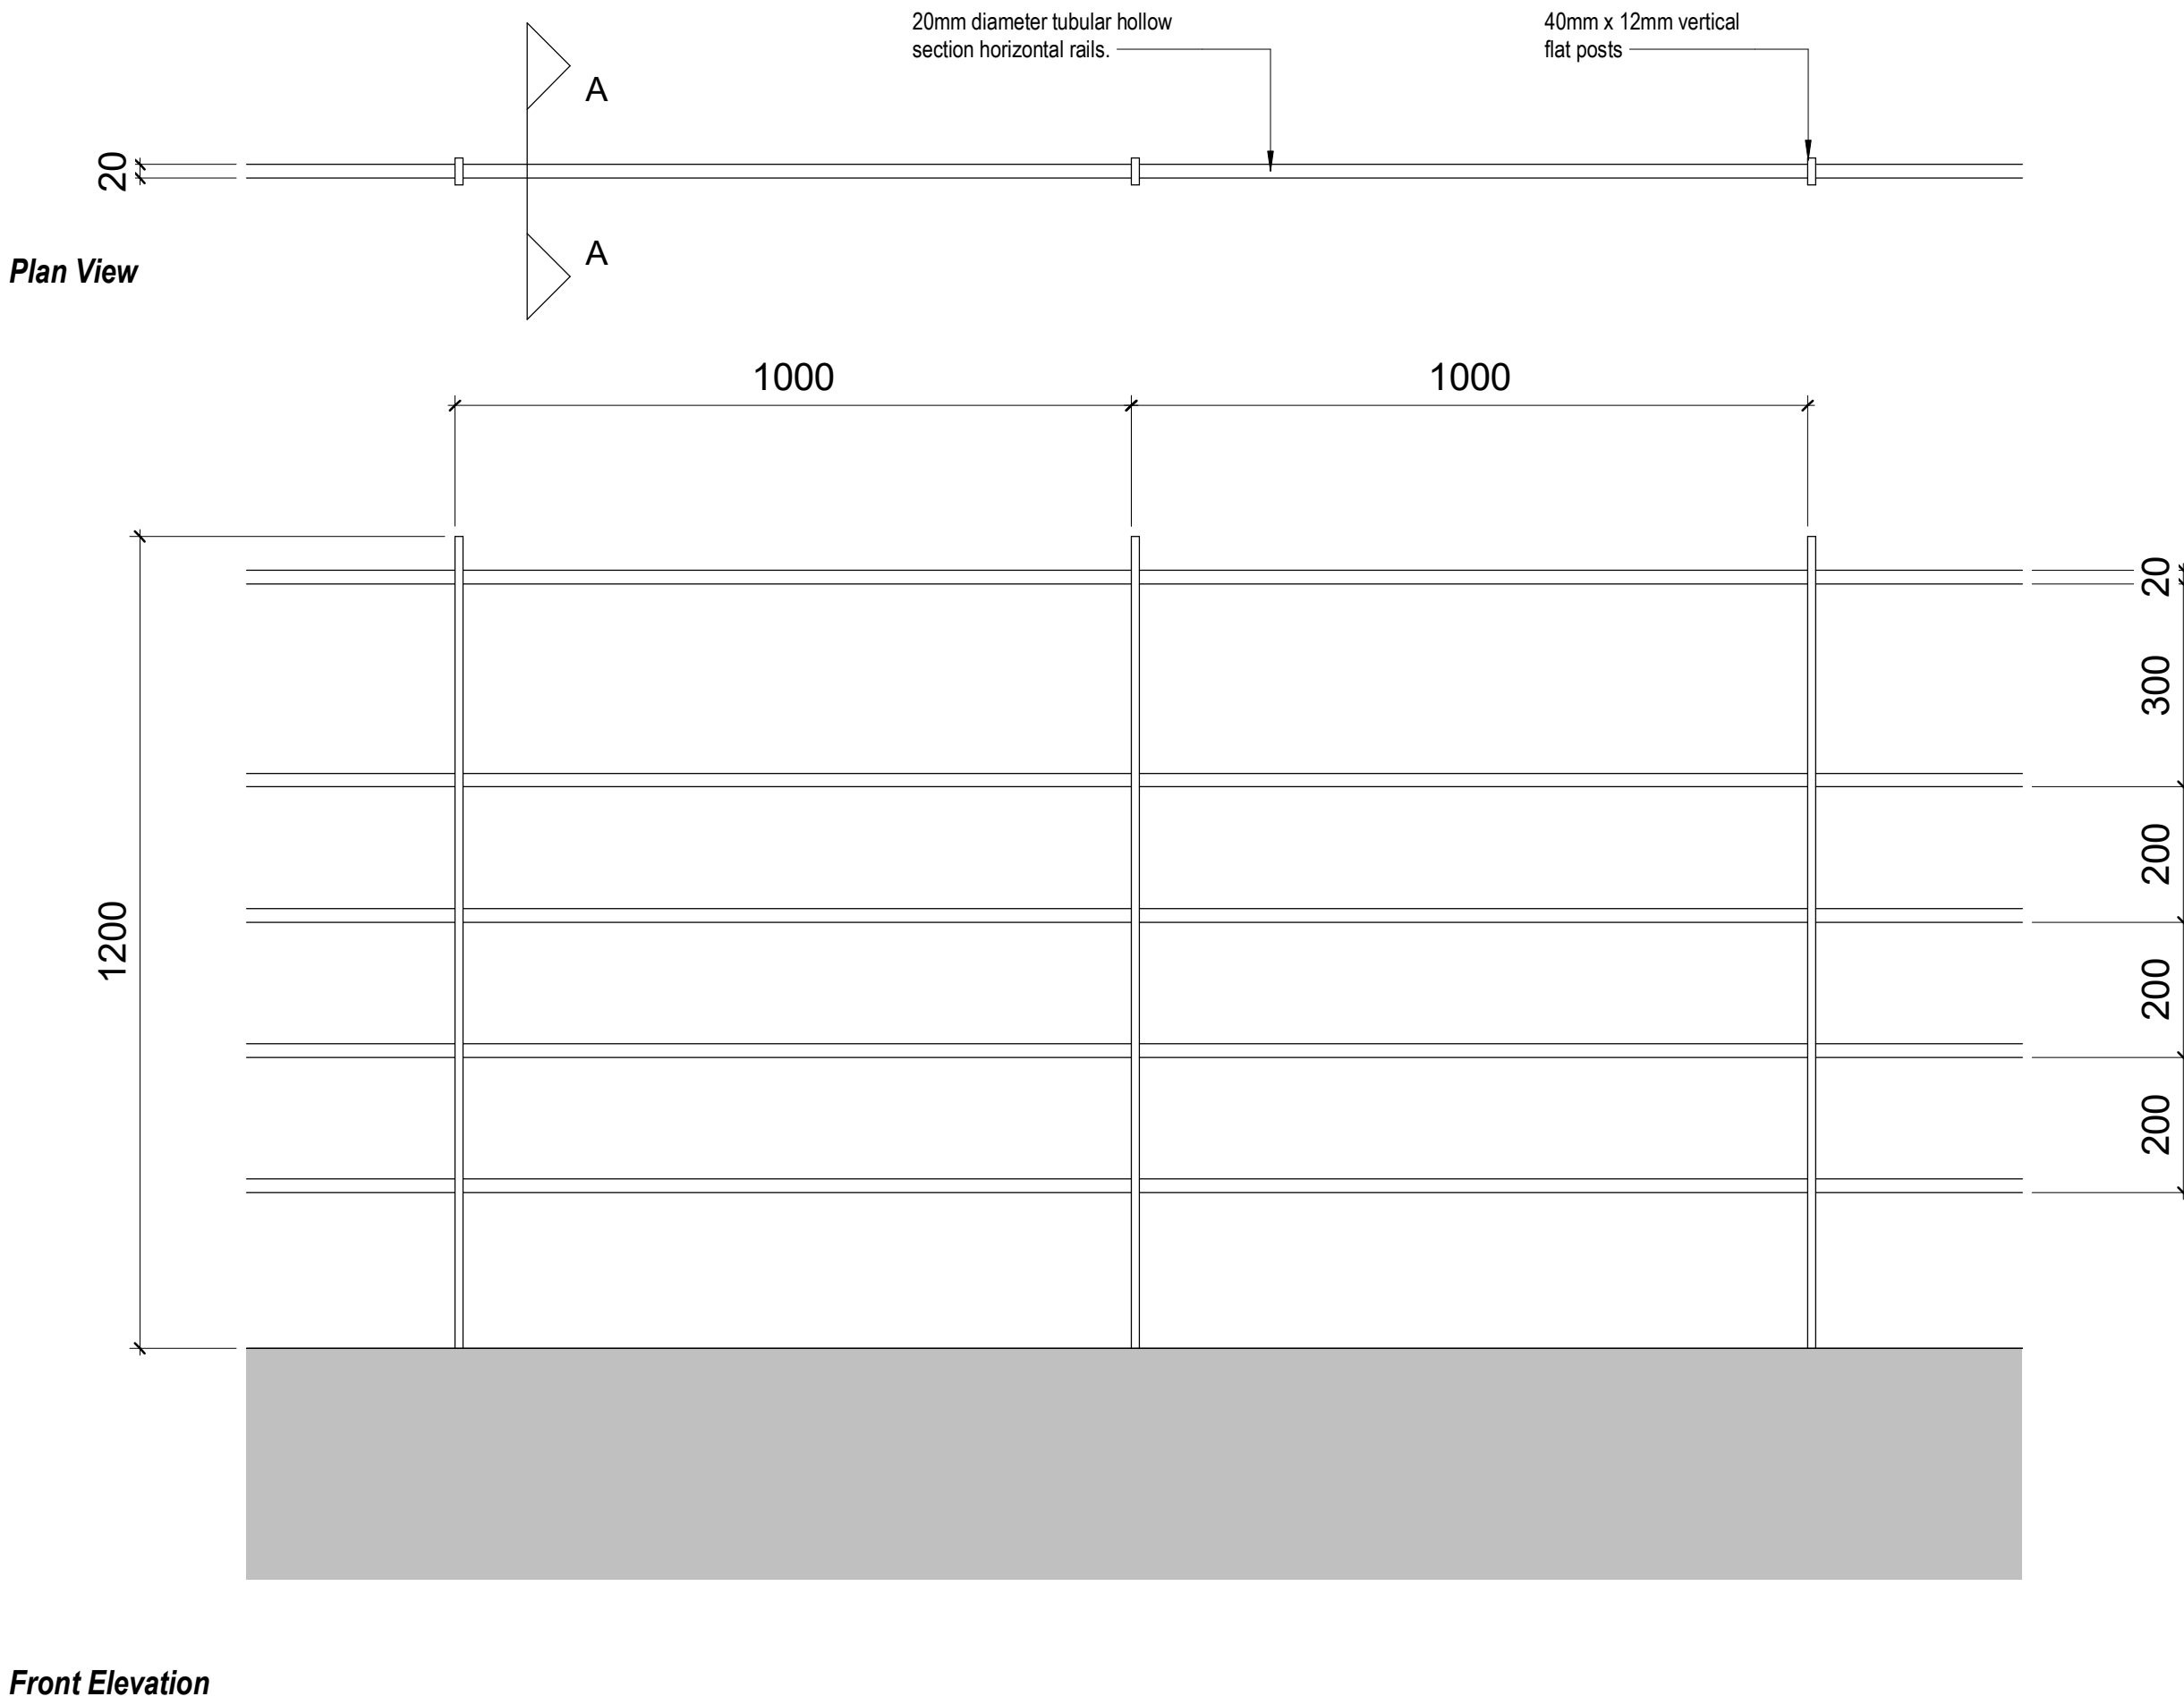

Fencing details to be agreed with EG prior to construction

NOTES

All dimensions to be verified on site, and the Architect informed of any discrepancy. All drawings and specifications should be read in conjunction with the Health and Safety Plan; all conflicts should be reported to the Principal Designer.
This drawing is the copyright of C+A Design Limited. ©

Construction staff and operatives must ensure the principle contractor has provided thorough and accurate information on all health and safety aspects relating to the designs identified on this drawing include the review of:

- Designers/contractors risk assessments
- Method statement
- Permit to work
- Construction phase health and safety plan

The designers note that the following health and safety risk relating to this drawing have not been eliminated during the design process:

ref	residual risk

This drawing includes informations provided by independent surveyors and / or consultants, to whom all queries shall be made. C+A Design Ltd can accept no liability for its contentor accuracy.

Drawings to be read in connection with;

- NBS Specification.
- ASDA Standard Model Documentation including: Architectural / M&E drawings and specifications in the Tender Documentation

Any anomalies and/or discrepancies to be raised to C+A Design Ltd as soon as reasonably practicable

A	Revised Tender Issue	27/02/23	GE	JF
	revision	date	by	chk

CLIENT

ASDA
Save money. Live better.

C+A Design

C+A Design Ltd. 2b - 3b Hathersage Business Park, Heather Lane, Hathersage, S32 1DP
Tel: 01433 852220 Web: www.cad-ltd.co.uk

DRAWING ISSUE

☐ Preliminary ☐ Costing ☐ Construction
☐ Planning ☒ Tender ☐ Record

date	scale @ A1	drawn by	checked by
22/10/21	As indicated	GE	JF

Fickle Mermaid Mixed Development
Foresters Way, Chapel-en-le-Frith

Standard Boundary Treatment Details

role	originator	volume	levels	type	suitability
A	CA	S1	ZZ	DR	B
project number	drawing number	revision			
20111CF	520_02	A			

20111CF-04-S1-ZZ-DR-A-02 [08-A Standard Boundary Details]

'Farm Estate' style fencing Details

1 : 10

