

PROJECT:

10-12 Spring Gardens
Fitzgerald Craft Bakery
Buxton
SK17 6DE

CLIENT:

Fitzgerald Craft Bakery Ltd

SUBJECT:

PROPOSED
ELEVATION - MASONRY
REPAIRS @ FIRST FLOOR

CONSTRUCTION ISSUE

DRAWING NO:

22226-P-171 Rev C

DATE:


September 2022

Revisions:
Tender Issue 04.10.2022
A: Construction Issue
13.12.22
B: Joinery Repairs
included 21.02.23
C: Scale Bar for DOC
05.04.2023

SCALE:

1:25 @ A3

©This drawing and the building works
depicted are the copyright of the Architect
and may not be reproduced without written
permission.

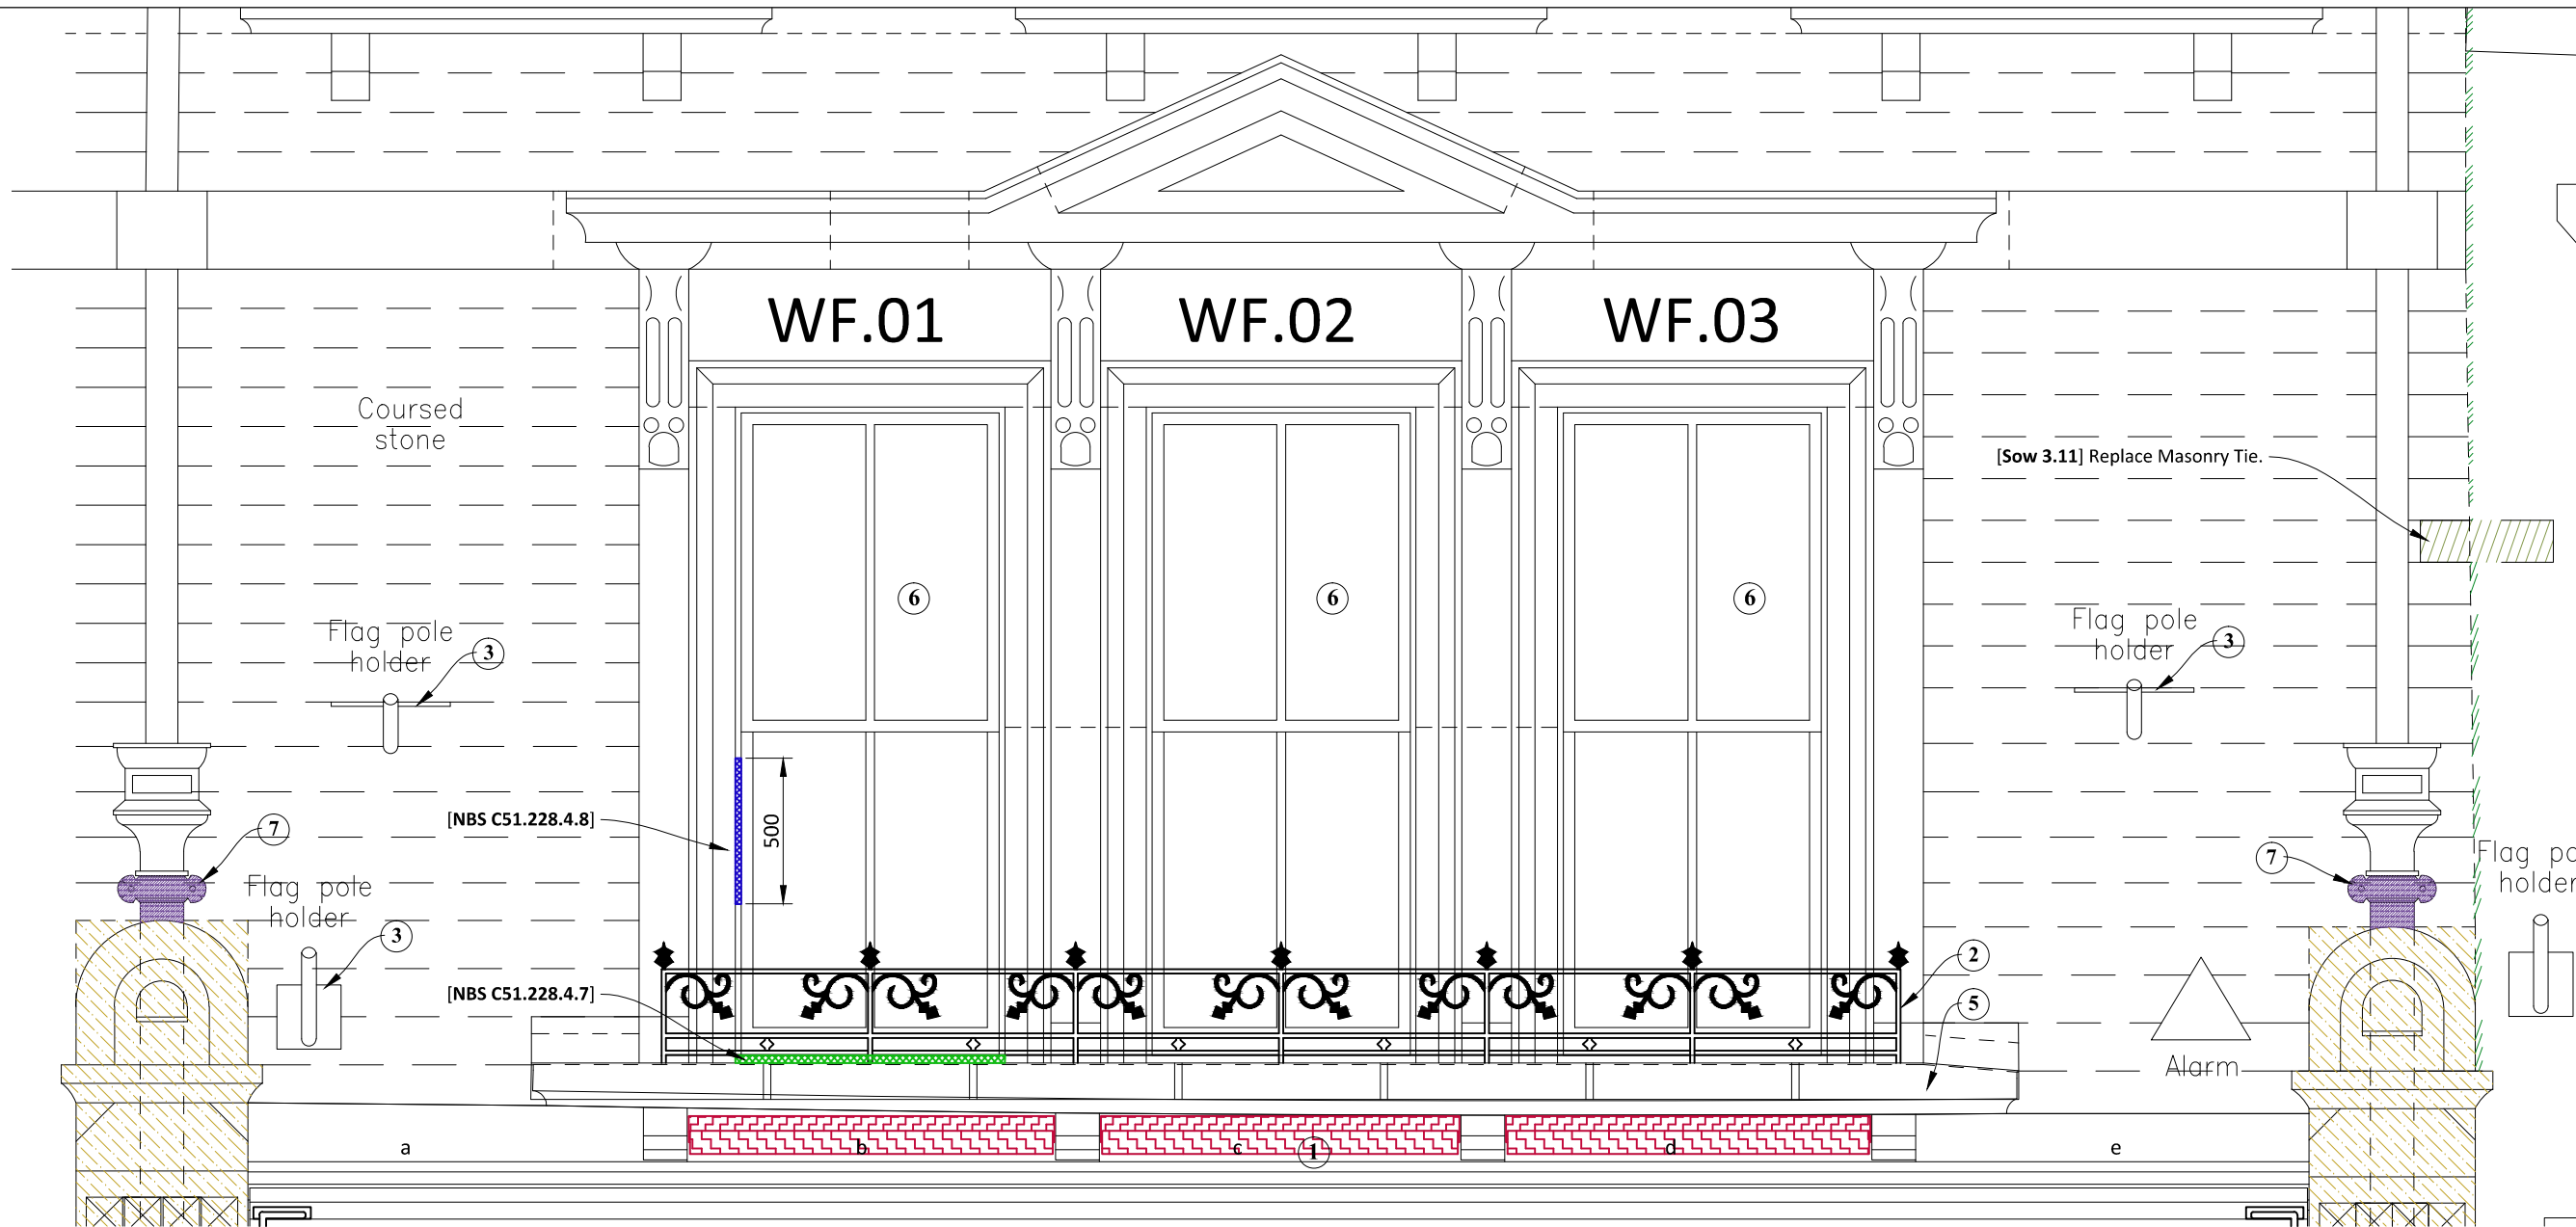

Proposed Masonry Repairs @ First Floor

- 1 - [NBS H71.251A] Shop fascia cornice weathering and cover flashing.
- 2 - [NBS C50.10.2] Sill cresting / [NBS C50.255] Cresting repairs / [NBS C50.362] Tikkurila paint system.
- 3 - [NBS C50.151] Flagpole holder dismantling, redecoration and refixing.
- 6 - [NBS C51.228] Sash window repairs.
- 7 - [NBS R10.380A & 381A] Castiron pipework.

- 4 - [NBS C41.52A] New ashlar entablature components.
- 5 - [NBS H71.251B] Weathering to WF1 - WF3 entablature.

JOINERY REPAIRS KEY:

--	--	--	--	--

MASONRY REPAIRS KEY:

--	--	--	--	--	--

