


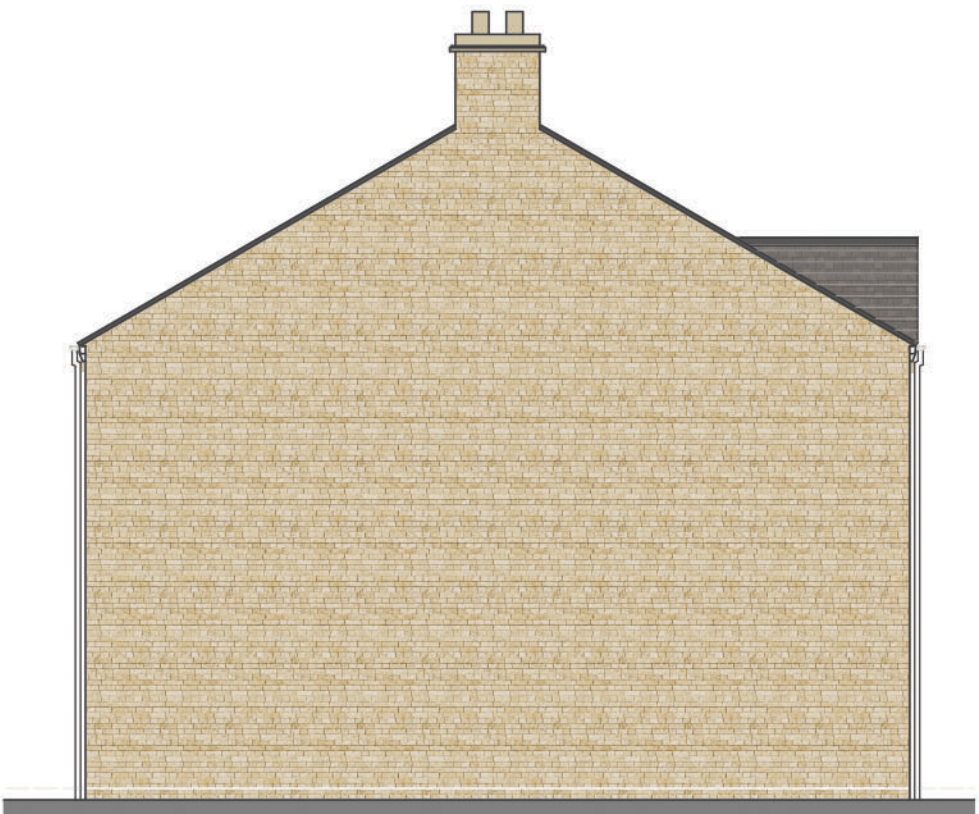

## Notes

Jennings Design Associates take no responsibility for any dimensions obtained by scaling from this drawing. If no dimension is shown the recipient must ascertain the dimension specifically from the Architect or by site measurement. Supplying this drawing in digital form is solely for convenience and no reliance may be placed on digital data. All data must be checked against hard copy. Dimensions must be checked on site. Any discrepancies must be reported to the Architect immediately. This drawing is copyright of Jennings Design Associates



|     |                                                                       |          |     |
|-----|-----------------------------------------------------------------------|----------|-----|
| B   | Roof pitch lowered to reduce ridge height following planning comments | 00.02.23 | SJB |
| A   | Design updated following planning comments                            | 12.01.23 | SJB |
| Rev | Description                                                           | Date     | By  |

**jda architects**  
info@jda-architects.com  
www.jda-architects.com  
manchester: 0161 338 5011  
liverpool: 0151 685 0112

|                 |                                 |
|-----------------|---------------------------------|
| Client:         | Mellor Homes Ltd                |
| Project:        | Simmondley Lane, Glossop        |
| Project Status: | P - Preliminary                 |
| Scale:          | 1:100                           |
| @ Original Size | A3                              |
| Date:           | July 2022                       |
| Drawn By:       | SJB                             |
| Checked By:     |                                 |
| Project Number  | 1283                            |
| Drawing Number  | A                               |
| DR              | 010                             |
| Description     | Housetype C Proposed Elevations |
| Rev             | B                               |

0 1m 2m Scale 1:100

Z:\1283 - Simmondley Lane, Glossop\Drawings\Live\1283\_A\_DR\_010 Housetype C\_589PElevations.dwg