



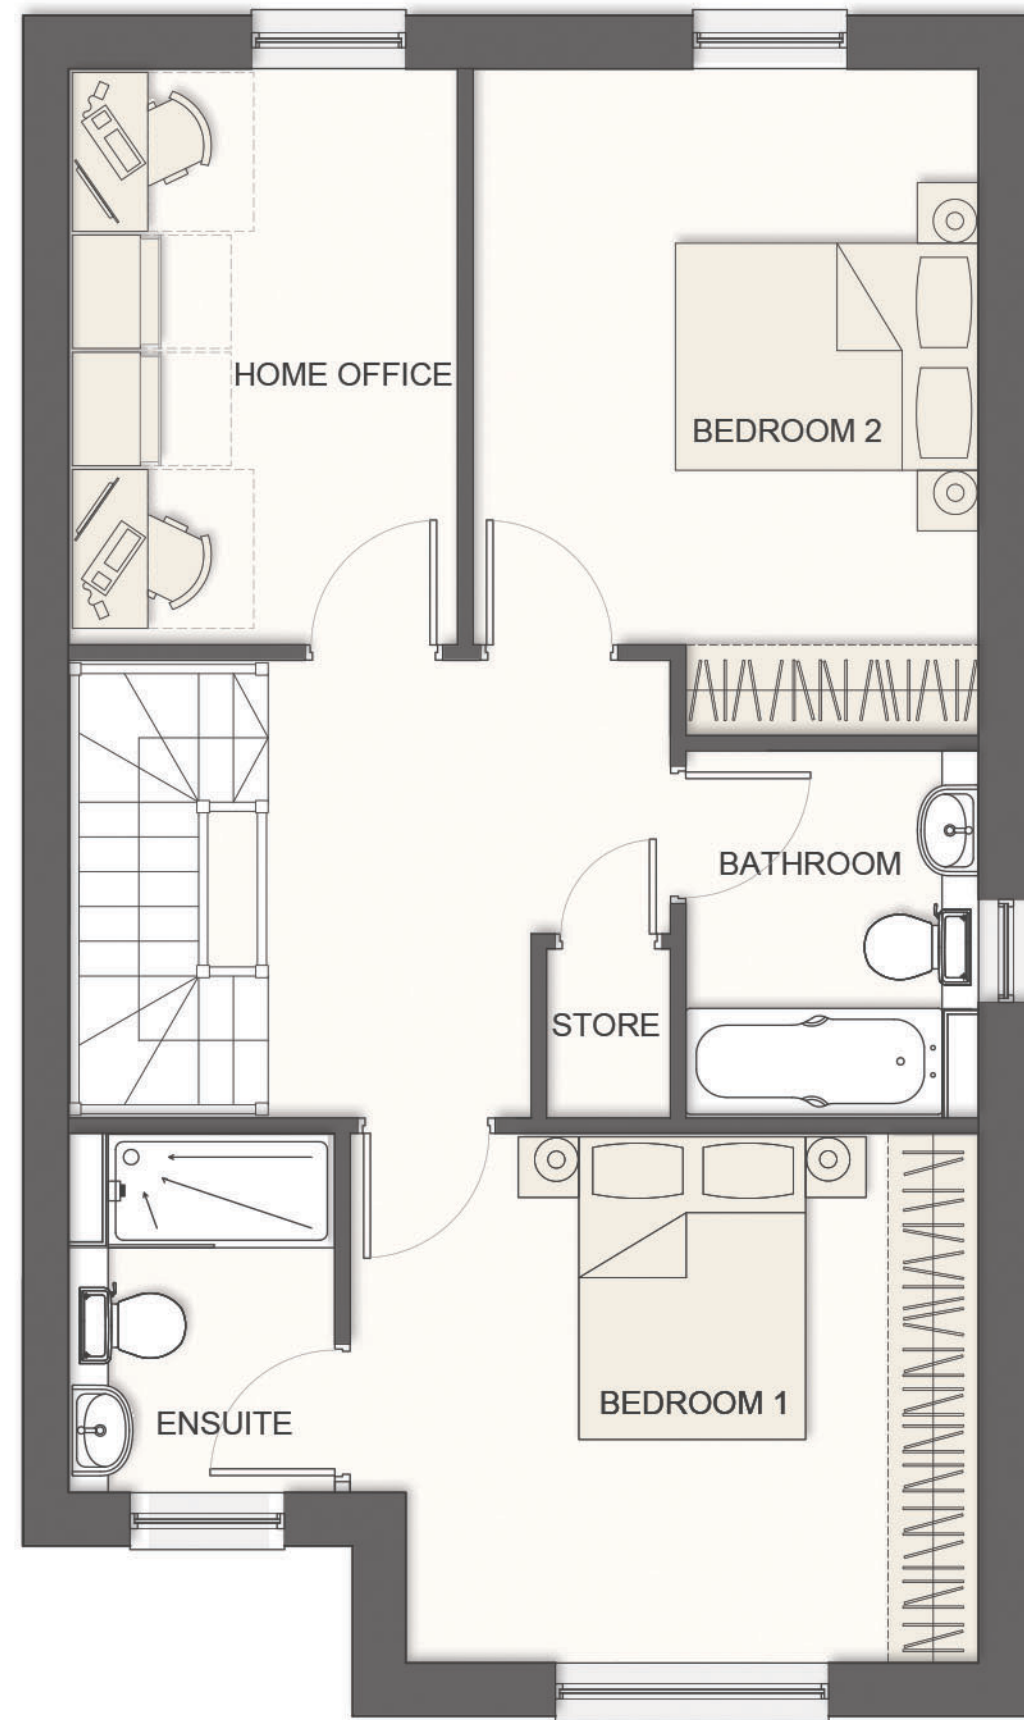

Notes

Jennings Design Associates take no responsibility for any dimensions obtained by scaling from this drawing. If no dimension is shown the recipient must ascertain the dimension specifically from the Architect or by site measurement. Supplying this drawing in digital form is solely for convenience and no reliance may be placed on digital data. All data must be checked against hard copy. Dimensions must be checked on site. Any discrepancies must be reported to the Architect immediately. This drawing is copyright of Jennings Design Associates

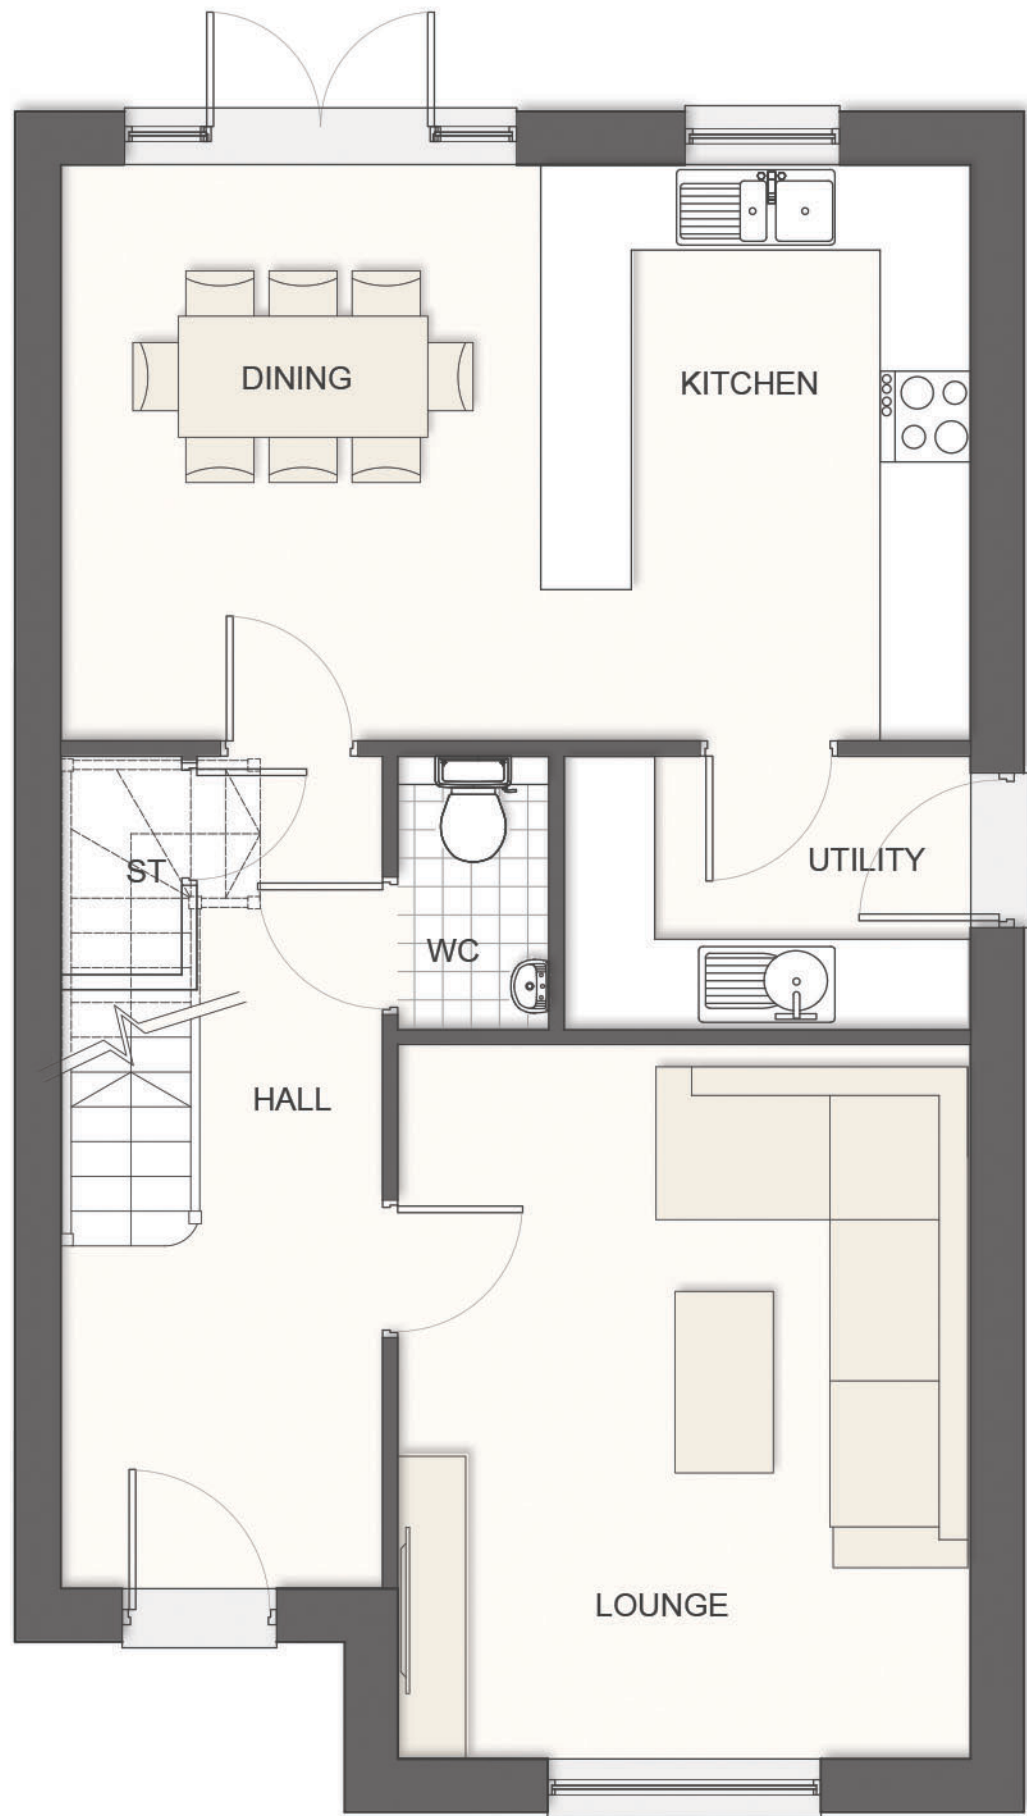

B	Single Bedroom changed to home office following planning comments	00.02.23	SJB
A	Design updated following planning comments	12.01.23	SJB
Rev	Description	Date	By

jda architects
info@jda-architects.com
www.jda-architects.com
manchester: 0161 338 5011
liverpool: 0151 685 0112

Client:	Mellor Homes Ltd
Project:	Simmondley Lane, Glossop
Project Status:	P - Preliminary
Scale:	@ Original Size
1:50	A3
Date:	Drawn By: SJB
Checked By:	

Project Number	1283	Drawing Number	A	DR	012
Description	HouseType A Proposed Ground & First Floor				Rev B

0 500mm 1m Scale 1:50