



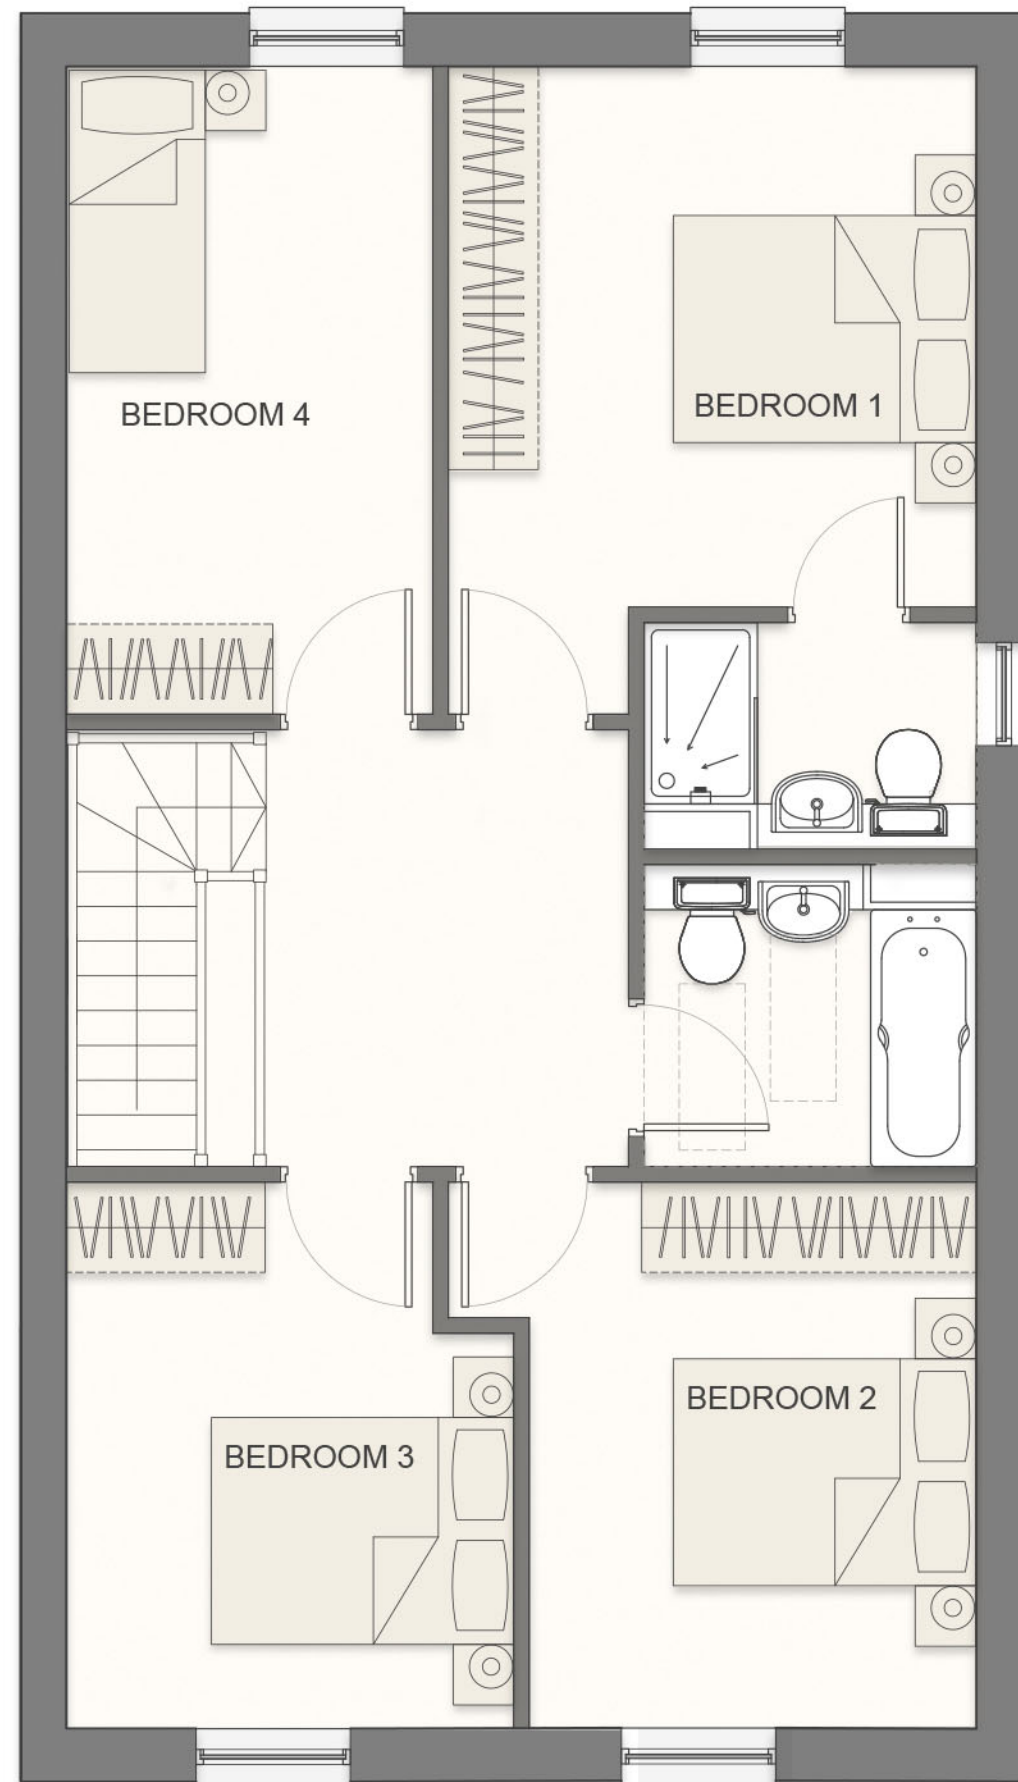

Notes

Jennings Design Associates take no responsibility for any dimensions obtained by scaling from this drawing. If no dimension is shown the recipient must ascertain the dimension specifically from the Architect or by site measurement. Supplying this drawing in digital form is solely for convenience and no reliance may be placed on digital data. All data must be checked against hard copy. Dimensions must be checked on site. Any discrepancies must be reported to the Architect immediately. This drawing is copyright of Jennings Design Associates

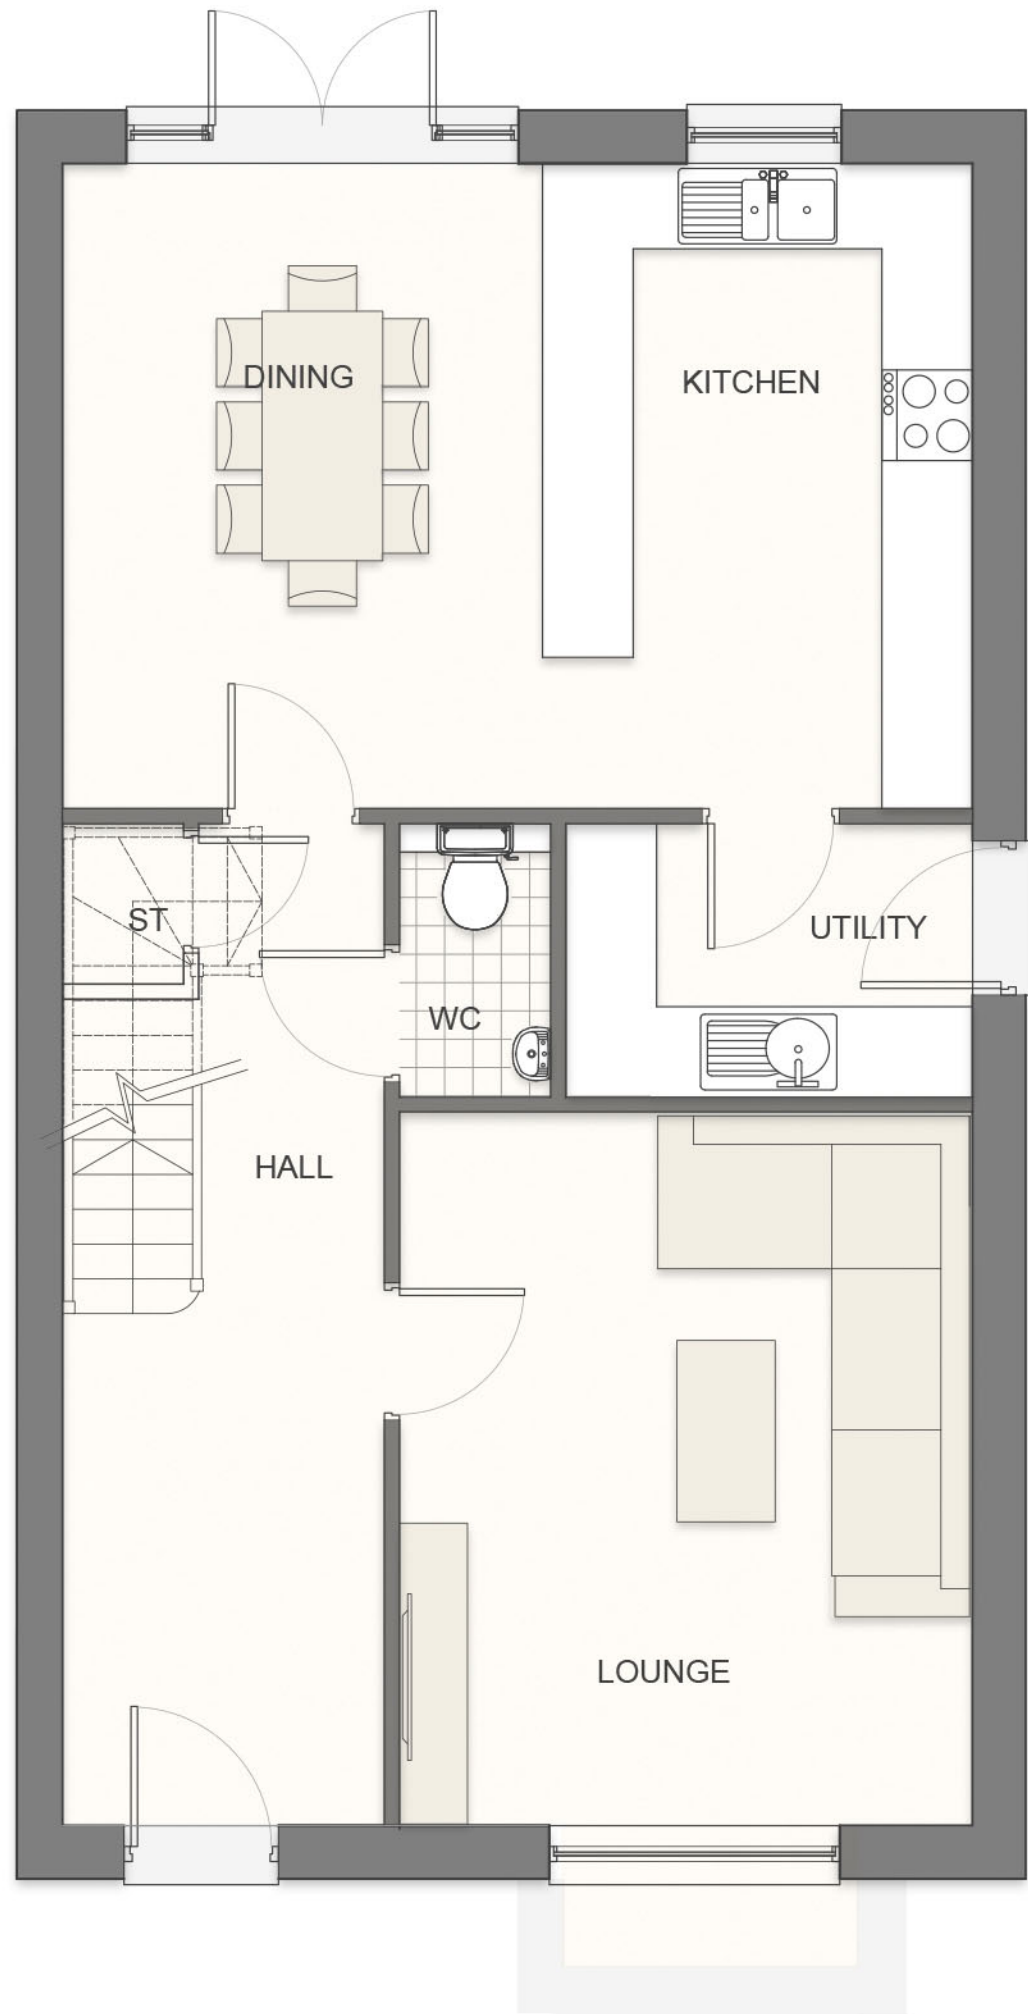

A	Bay window removed	15.02.2023	SJB
-	Initial Issue	-	-
Rev	Description	Date	By



Client:	Mellor Homes Ltd
Project:	Simmondley Lane, Glossop
Project Status:	P - Preliminary
Scale:	1:50
Original Size:	A3
Date:	
Drawn By:	SJB
Checked By:	
Project Number:	1283
Drawing Number:	A
DR	016
Description:	House D Proposed Ground & First Floor
Rev	A

0 500mm 1m Scale 1:50

Z:\1283 - Simmondley Lane, Glossop\Drawings\Live\plans\1283_A_DR_016_HouseTypeE_4875Plans.dwg