


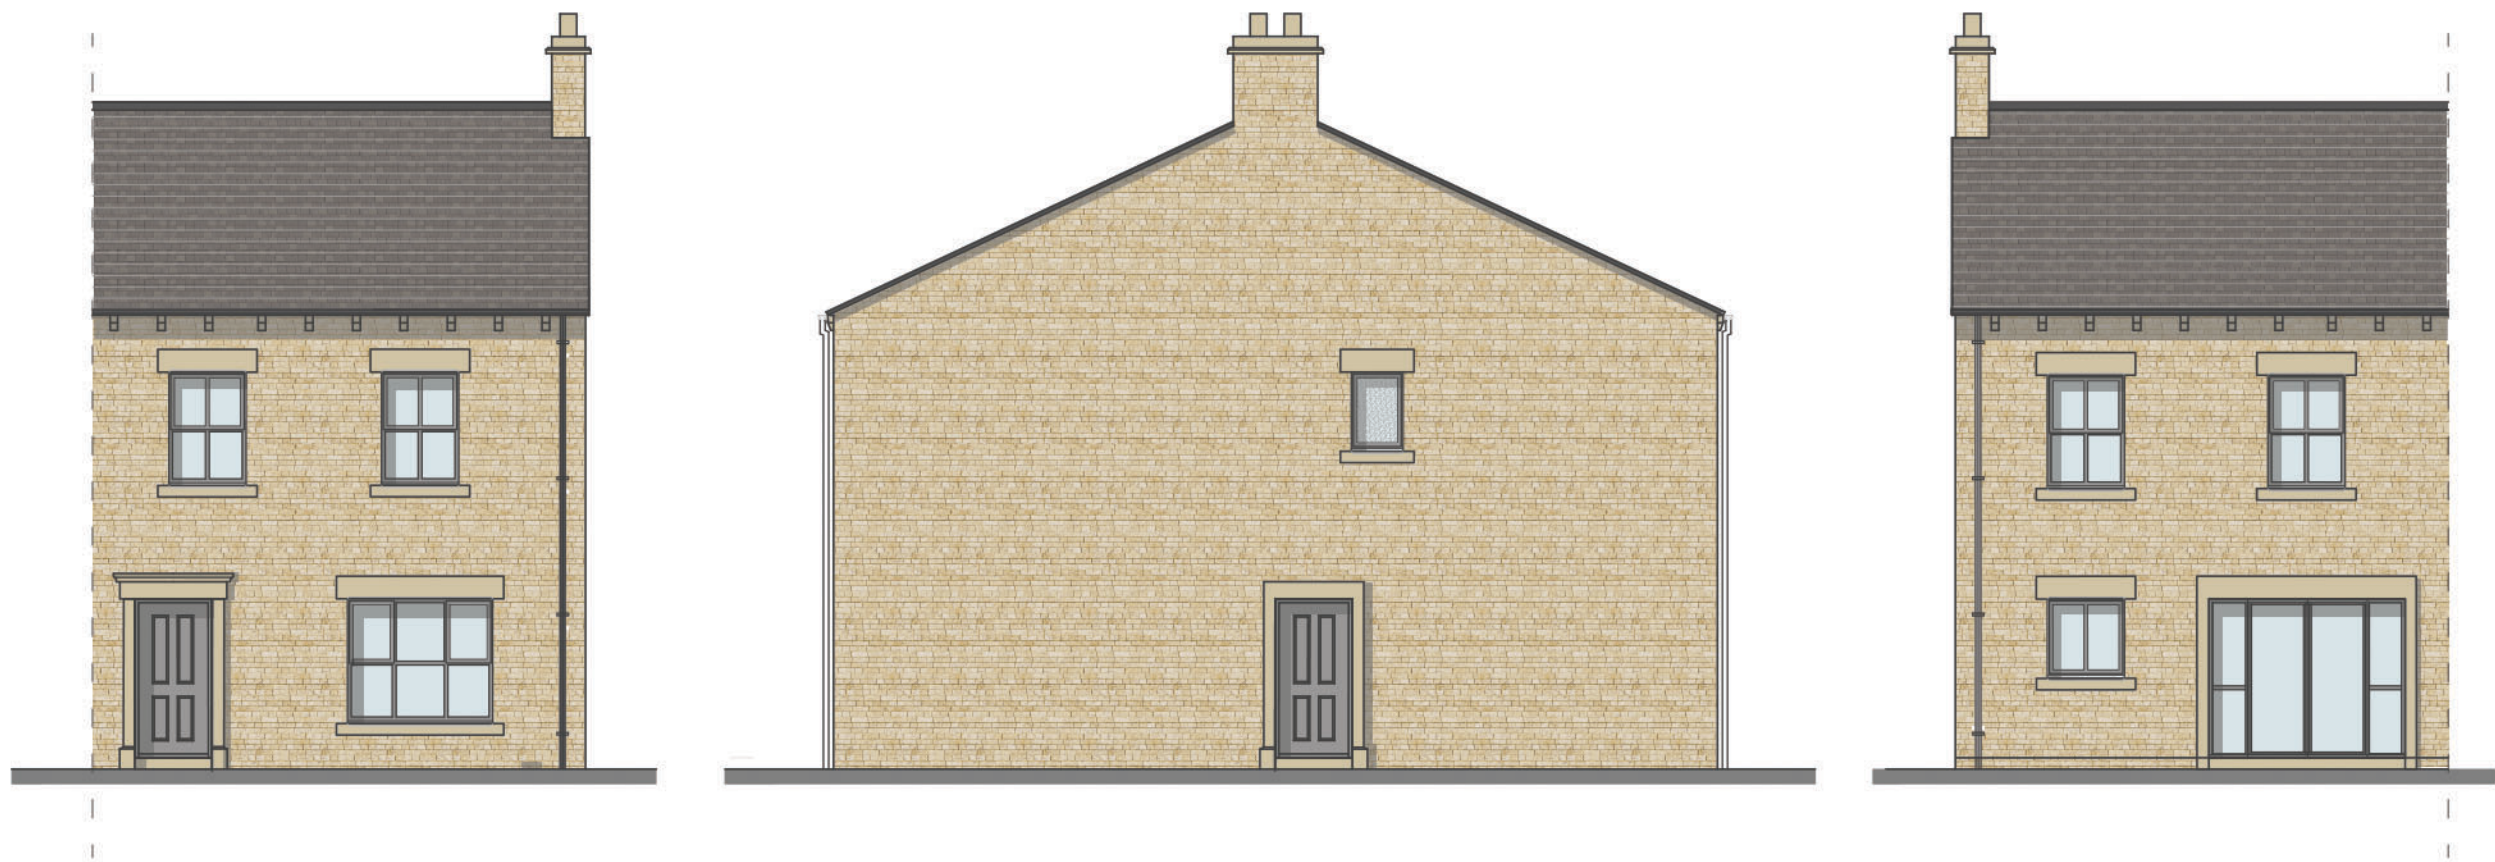

Notes

Jennings Design Associates take no responsibility for any dimensions obtained by scaling from this drawing. If no dimension is shown the recipient must ascertain the dimension specifically from the Architect or by site measurement. Supplying this drawing in digital form is solely for convenience and no reliance may be placed on digital data. All data must be checked against hard copy. Dimensions must be checked on site. Any discrepancies must be reported to the Architect immediately. This drawing is copyright of Jennings Design Associates



A	Bay window removed and roof pitch / ridge height lowered	15.02.2023	SJB
-	Initial Issue	-	-
Rev	Description	Date	By

jda

j d a architects
info@jda-architects.com
www.jda-architects.com
manchester: 0161 338 5011
liverpool: 0151 685 0112

Client:		Mellor Homes Ltd			
Project:		Simmondley Lane, Glossop			
Project Status:					
P - Preliminary					
Scale:	@ Original Size	Date:	Drawn By:	Checked By:	
1:100	A3		SJB		
Project Number		Drawing Number			
1283	A	DR	017		
Description					Rev
HouseType E Proposed Elevations					A

0 1m 2m Scale 1:100

Z:\1283 - Simmondley Lane, Glossop\Drawings\Live\1283_A_DR_017 HouseTypeE_487P\Elevations.dwg