


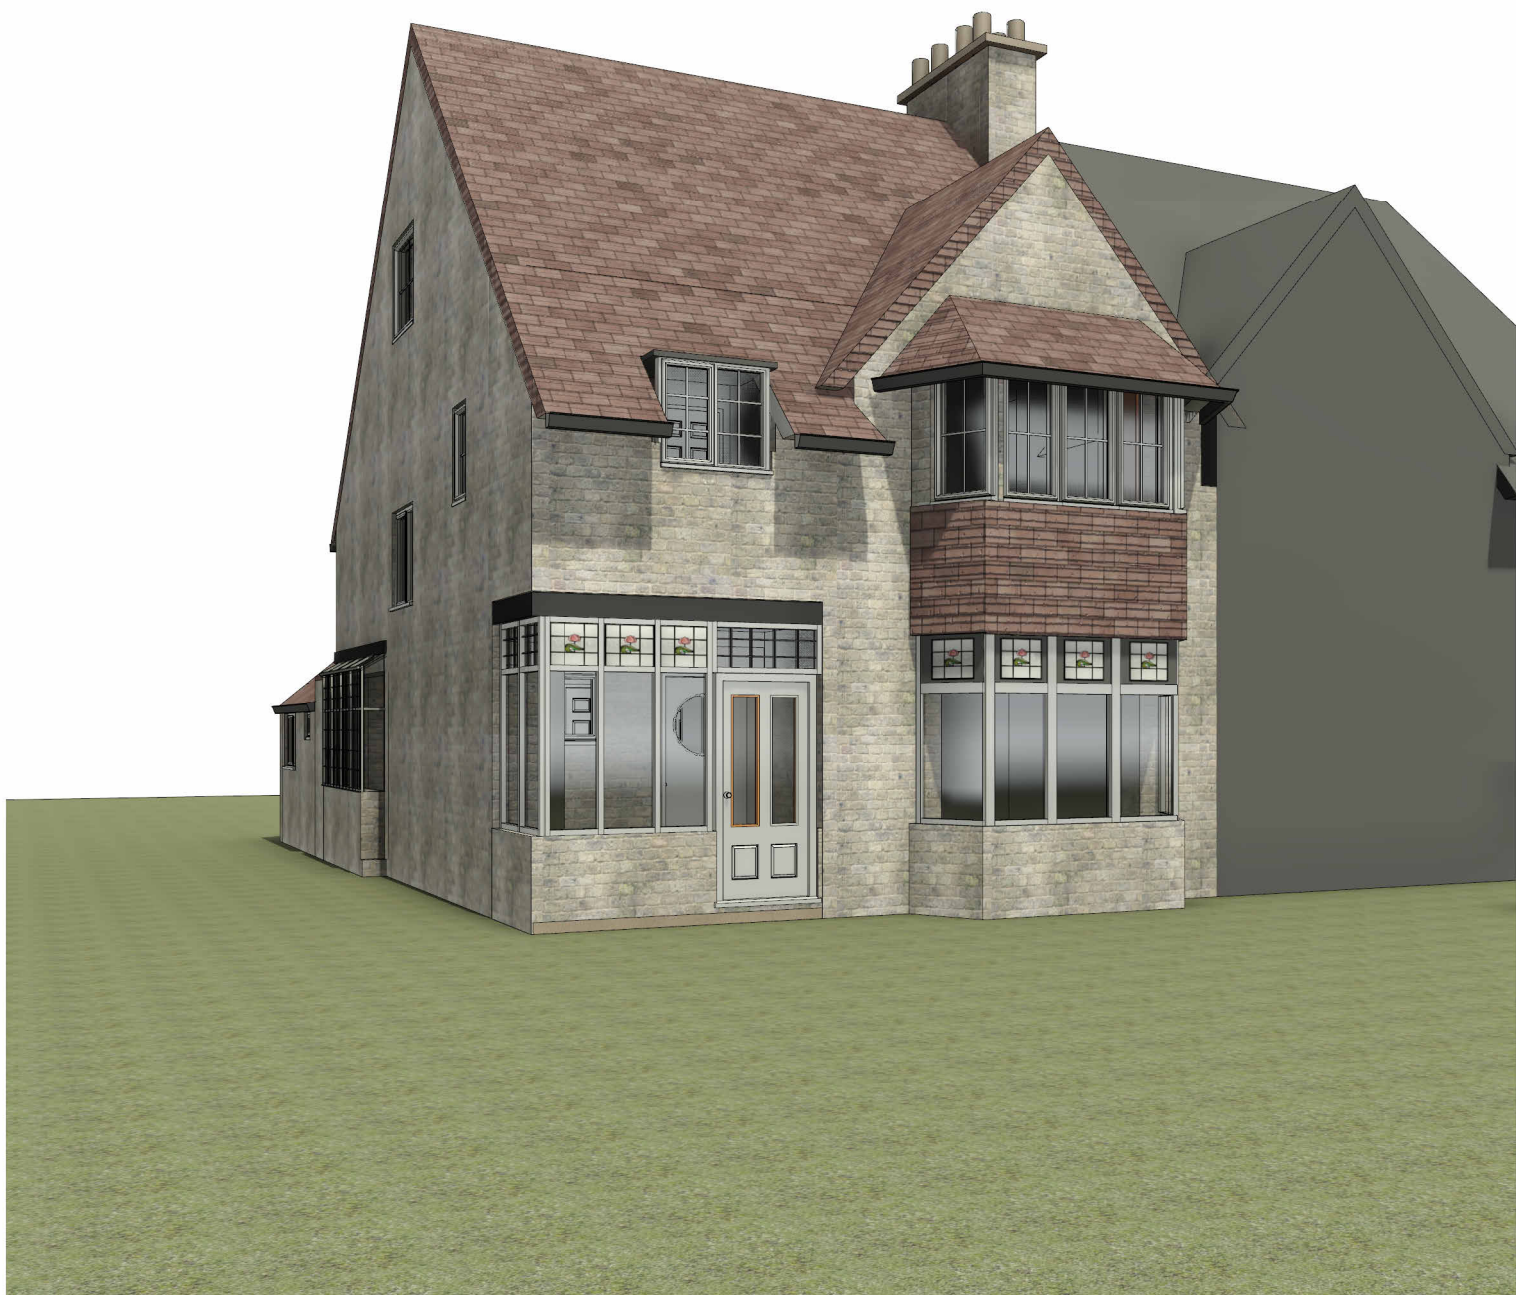

Front



Rear

41 Buxton Road, Chinley SK23 6DJ

Drawing Title: Model views - proposed	
Scale @ A3:	Job Number: JVD49
Date: 30/03/2023 13:59:21	Sheet Number: C105
Drafted by: GC	Client: Ann Blears

Jonathan V. Davies

CHARTERED SURVEYORS

1 Market Street, Buxton, Derbyshire SK17 6JY

Tel & Fax Buxton (01298) 72860

www.jonathanvdavies.co.uk
Email jonathanvdavies@jonathanvdavies.co.uk