

0 10 20 30 40 50m
Scale 1:1250

NOTES

- All dimensions and levels are to be checked on site.
- Any discrepancies are to be reported to the architect before any work commences.
- This drawing shall not be reproduced without express written permission from AEW.
- Title overlay drawings and ownership boundaries are produced using all reasonable endeavours. AEW cannot be responsible for the accuracy or scale discrepancy of base plans supplied to them.
- All works are to be undertaken in accordance with Building Regulations and the latest British Standards.
- All proprietary materials and products are to be used strictly in accordance with the manufacturers recommendations.

CDM 2015

Client notified of duties: **At Design Workshops**
Principal Designer: **TBC**


Unless noted below, all known hazards have been highlighted on the drawing:

- Drawing Based on: OS Pro map.

- Extent of McDonald's Demise Indicated:

- Application Boundary Indicated:

Notes:
All drawings to be read in conjunction with all other drawings as noted on issue sheet.

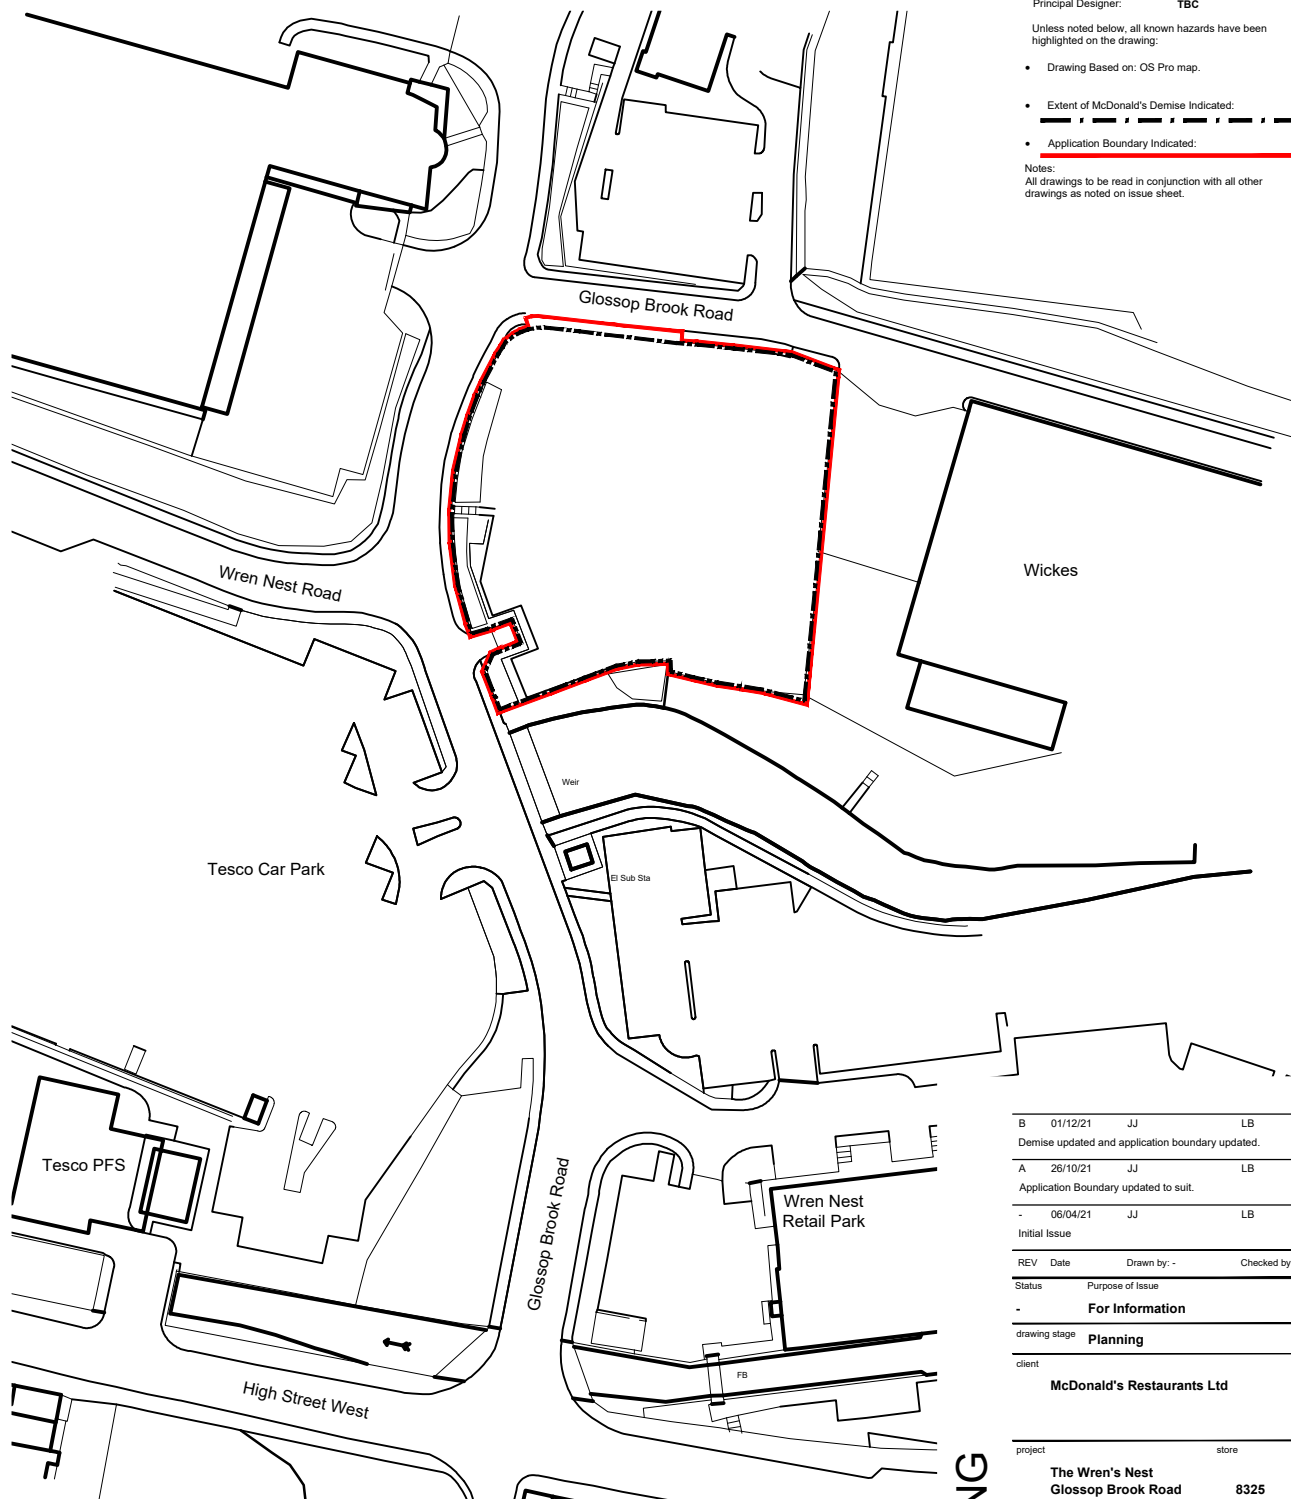

B	01/12/21	JJ	LB
Demise updated and application boundary updated.			

A	26/10/21	JJ	LB
Application Boundary updated to suit.			

-	06/04/21	JJ	LB
Initial Issue			

REV	Date	Drawn by: -	Checked by: -
-----	------	-------------	---------------

Status	Purpose of Issue
--------	------------------

-	For Information
---	-----------------

drawing stage	Planning
---------------	----------

client	McDonald's Restaurants Ltd
--------	----------------------------

project	store
---------	-------

The Wren's Nest	8325
Glossop Brook Road	
Glossop	

drawing title	Location Plan
---------------	---------------

date	06/04/21	drawn	JJ
scale@A4	1:1250	checked	LB

Ordnance Survey (c) Crown Copyright 2020. All rights reserved. Licence number 100022432

Location Plan

PLANNING

Rev B

Job No 12200_AEW_8325_0001

aew architects
0161 214 4370
www.aewarchitects.com



AEW