


# Pinewood Outbuilding - Location Plan

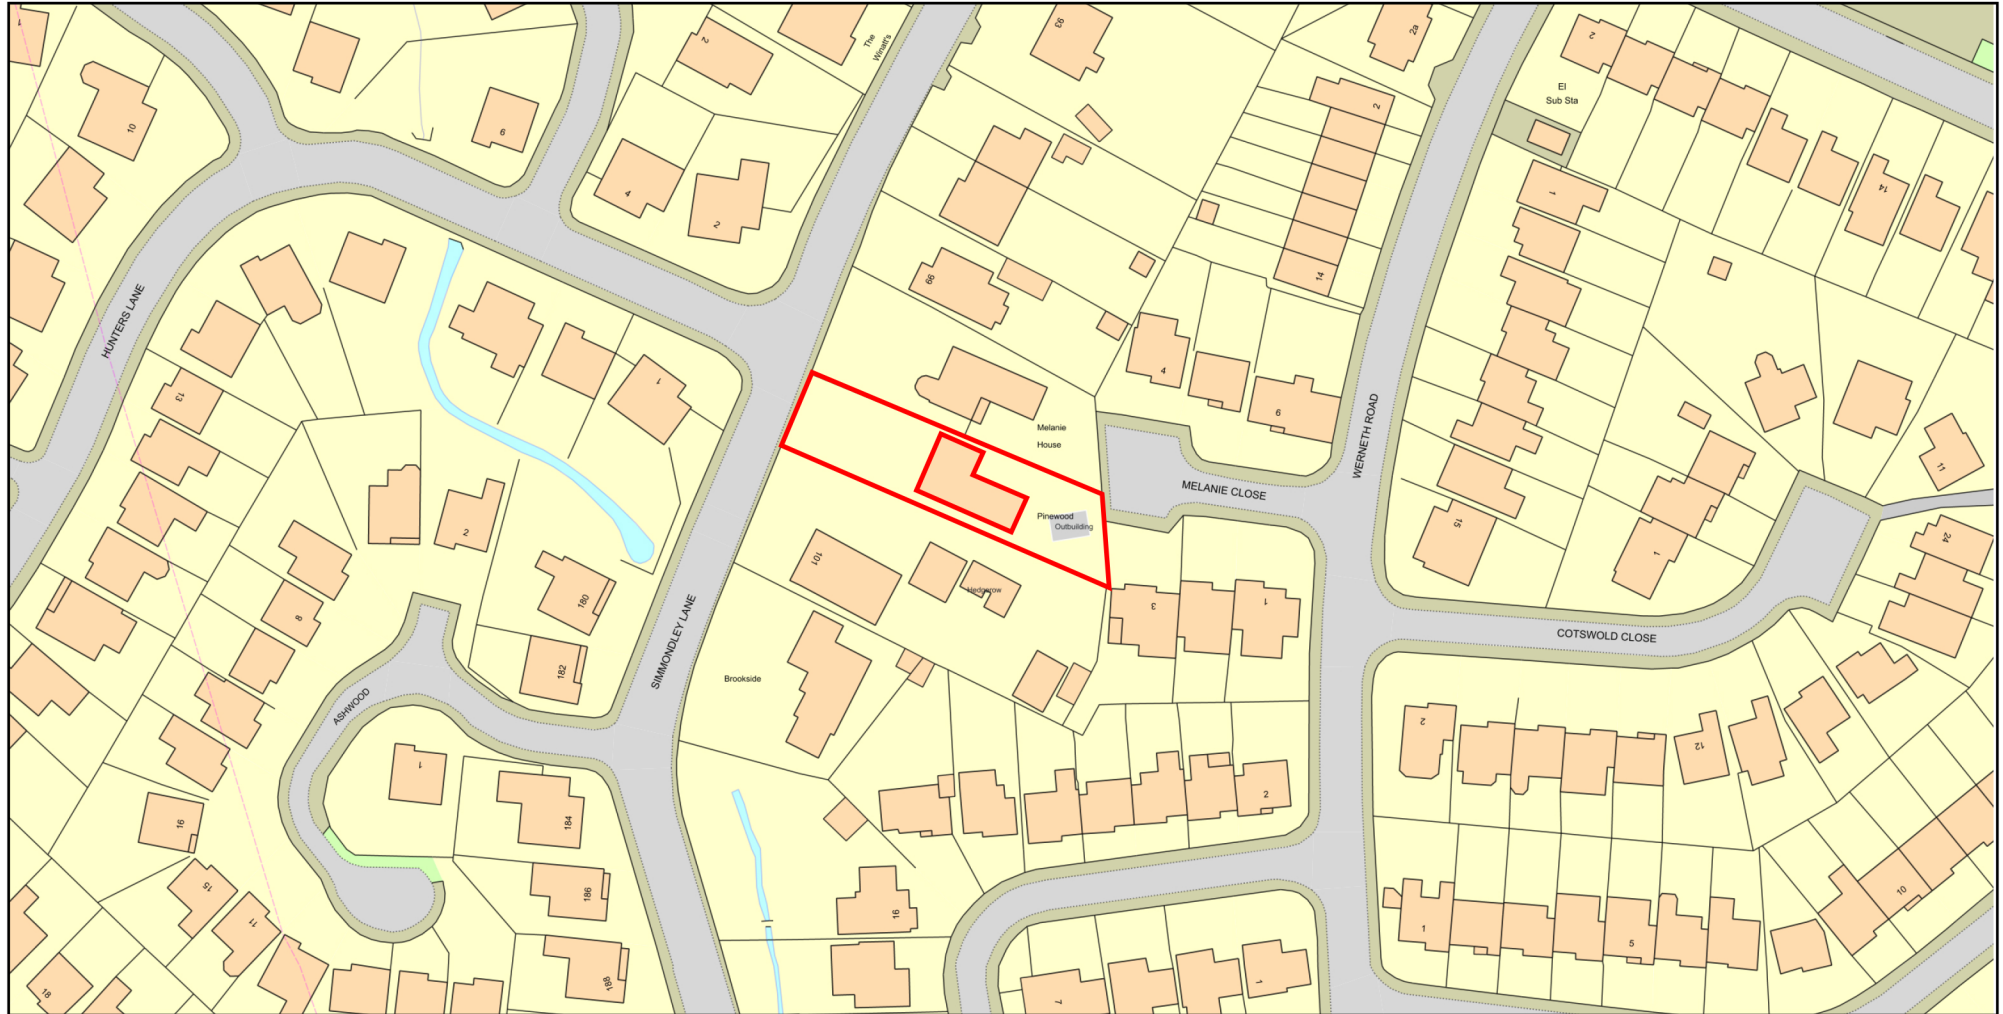

0 50  
Metres



Plan Produced for: James Allen

Date Produced: 21 Dec 2022

Plan Reference Number: TQRQM22355122240708

Scale: 1:1250 @ A4

© Crown copyright and database rights 2021 OS 100042766

