


Pinewood Outbuilding

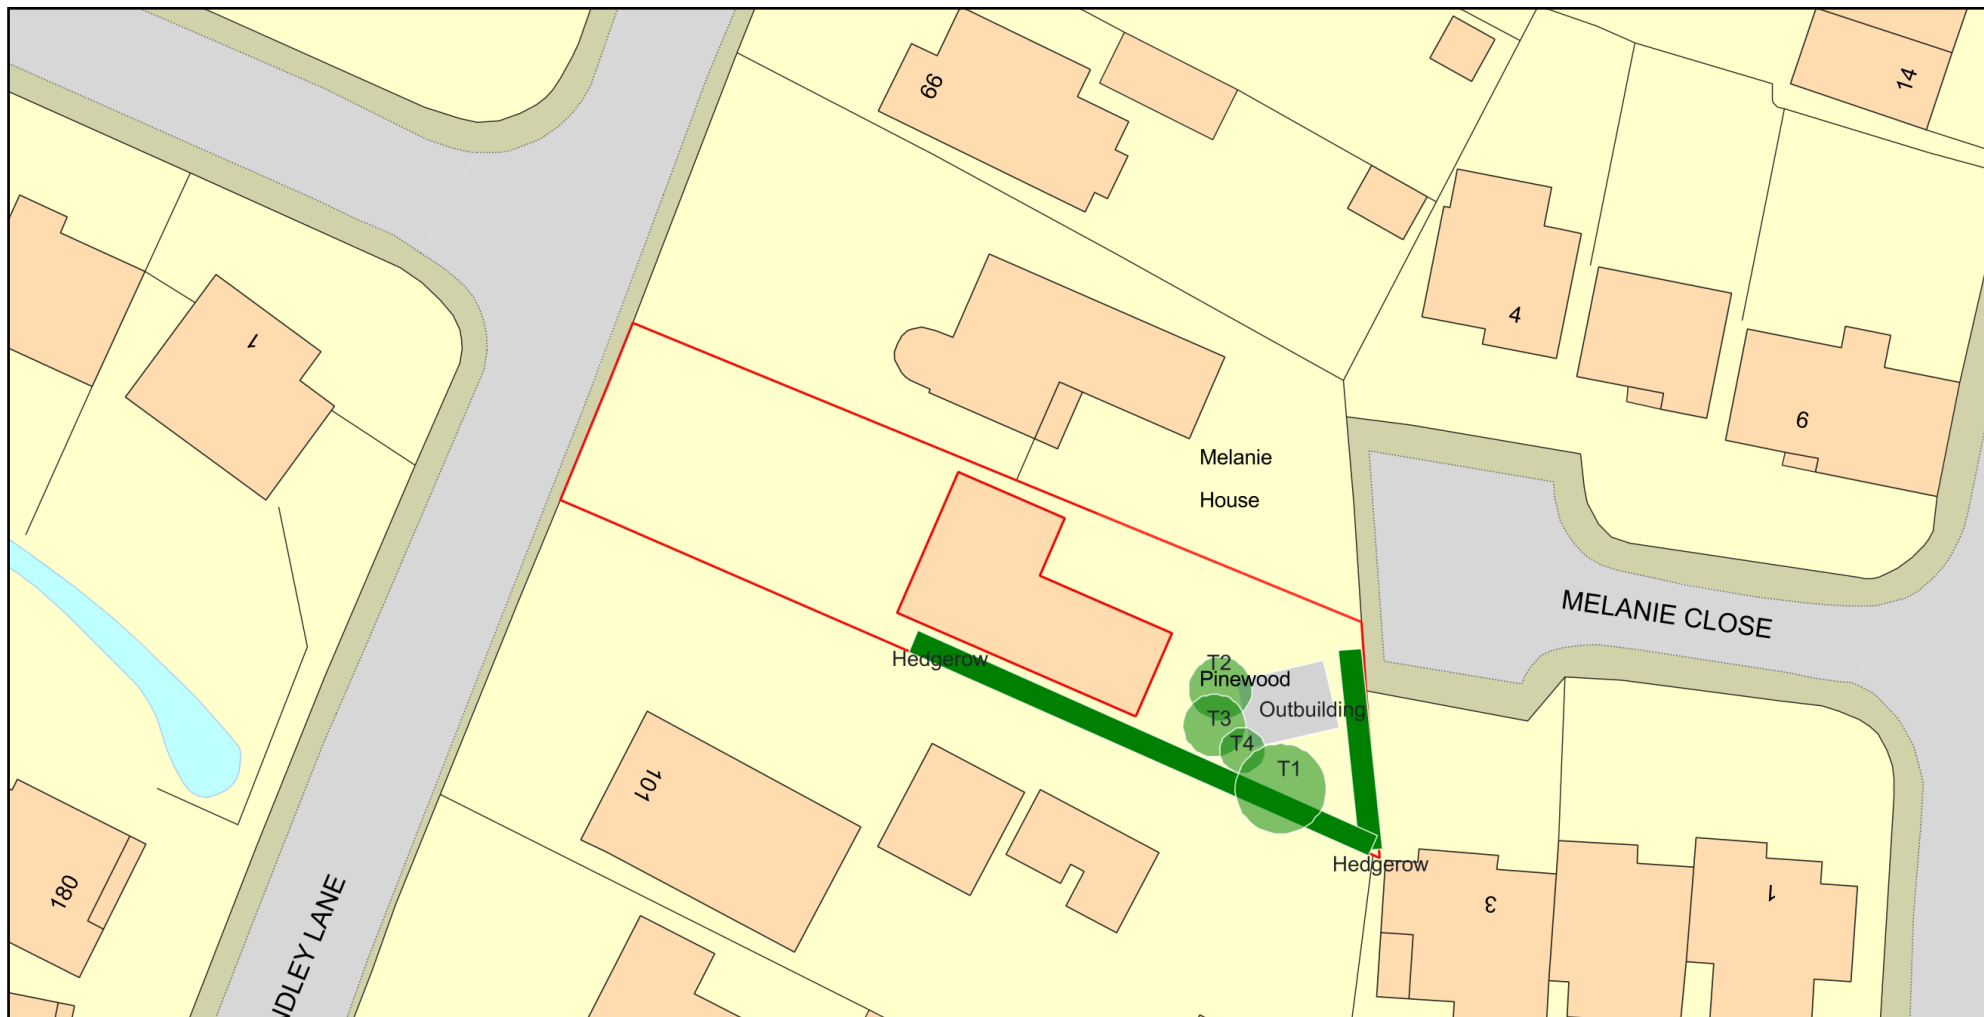

Plan Produced for: James Allen

Date Produced: 05 Apr 2023

Plan Reference Number: TQRQM23095091440726

Scale: 1:500 @ A4

© Crown copyright and database rights 2023 OS 100042766