
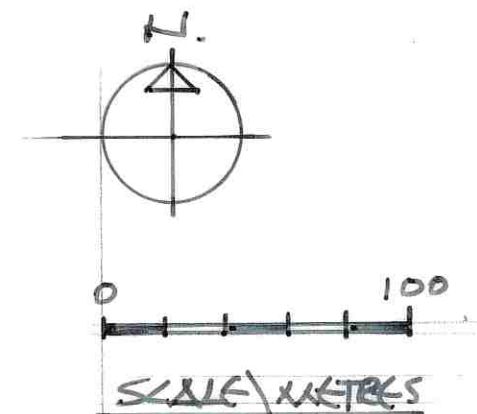


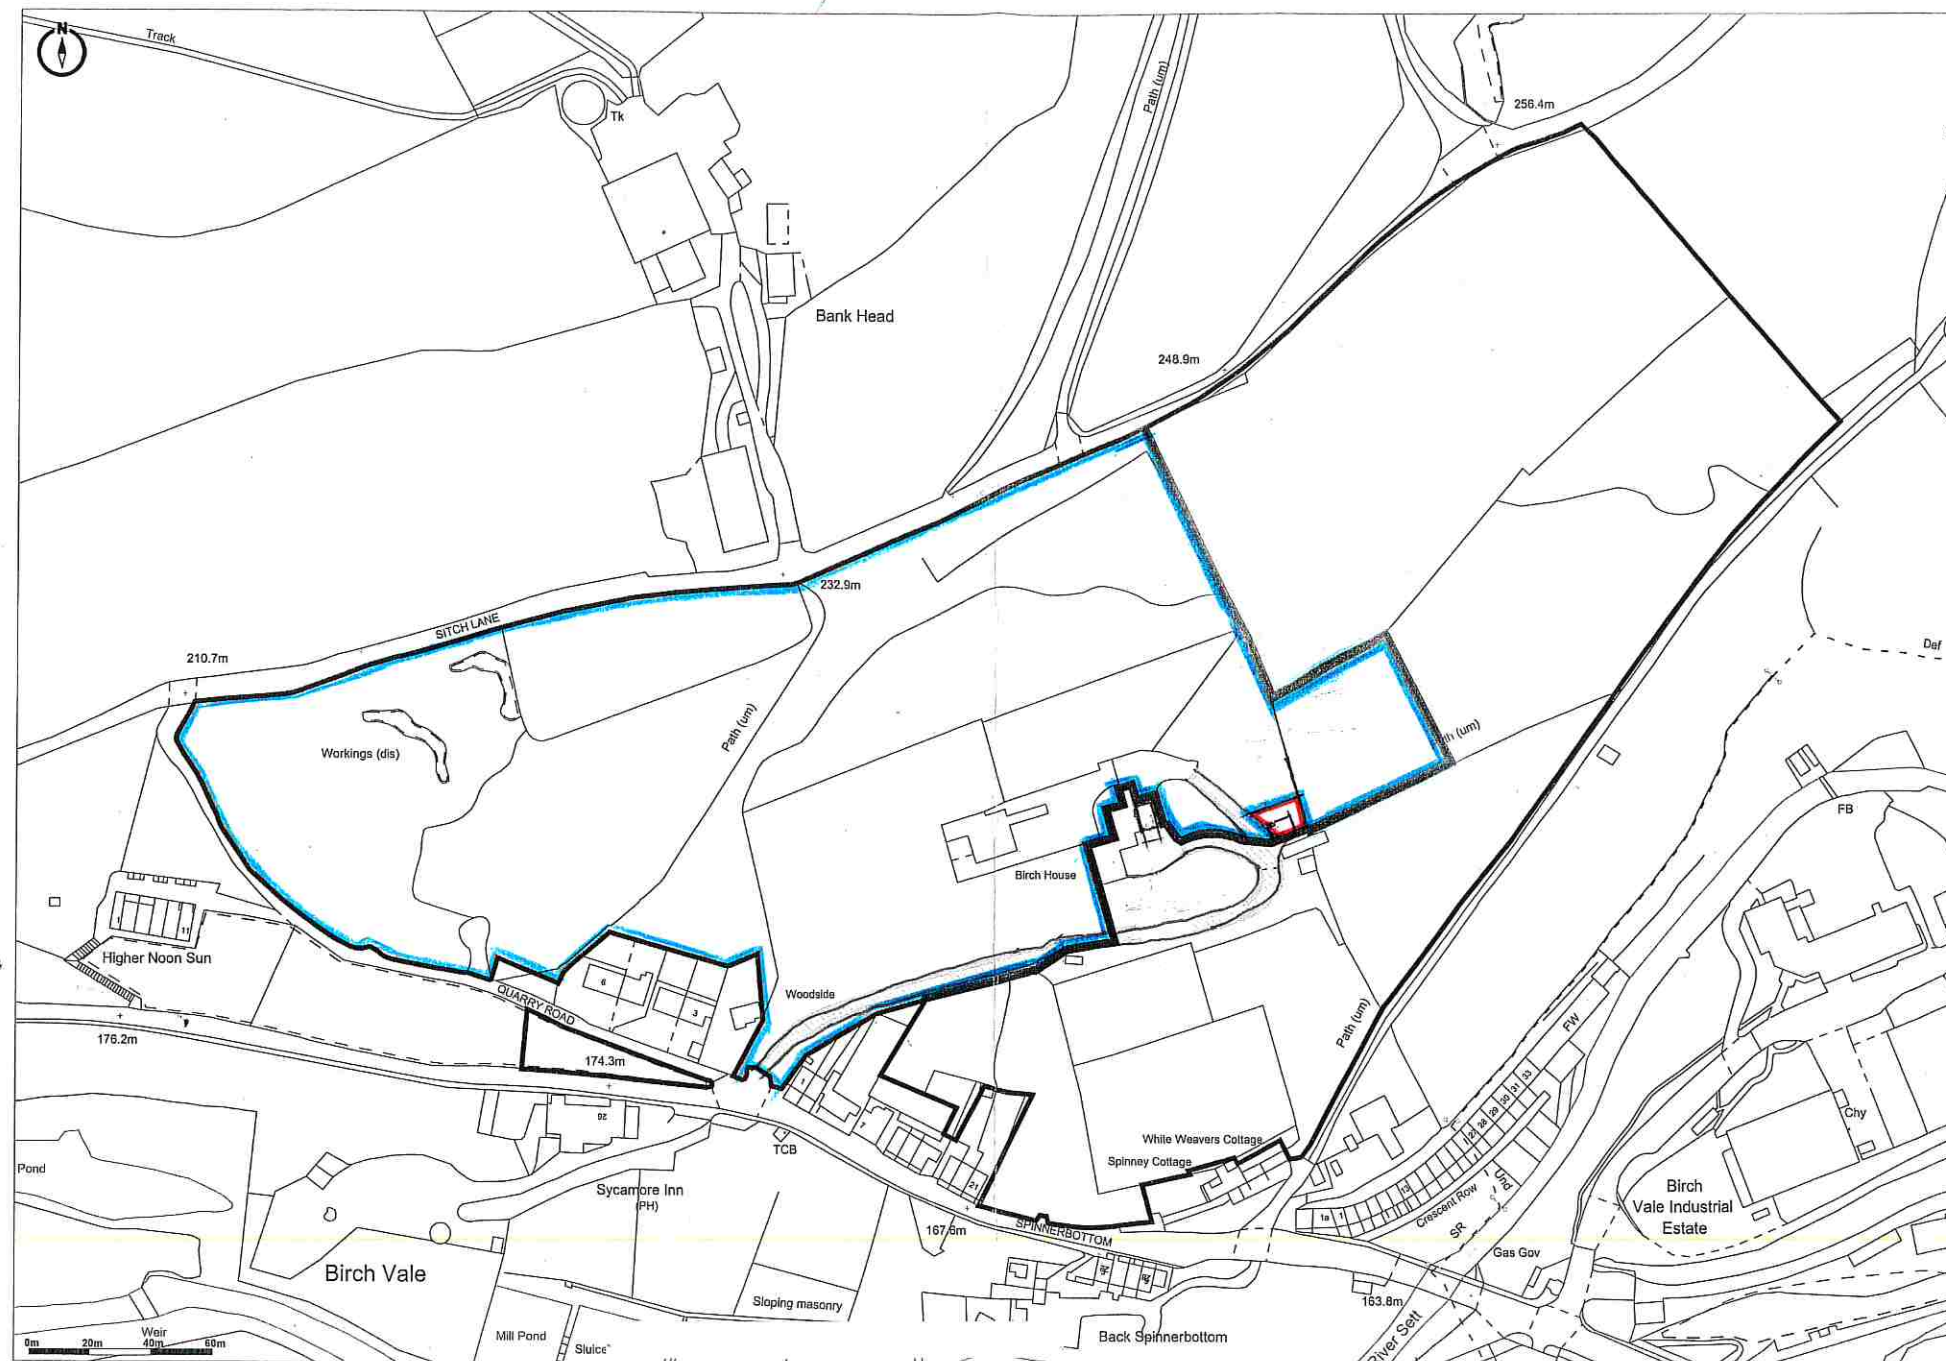

CLIENT: **MR J. REDFERN**

PROJECT: **BIRCH HOUSE,
BIRCH VALE.**

TITLE: **LOCATION PLAN**

A P DESIGN
ARCHITECTS AND PLANNING CONSULTANTS
4 KINDER VIEW, NEW MILLS, HIGH PEAK, SK22 4DB
TEL: 01663 742169
MOB: 0781 461 2970

SCALE:	DRAWING NO:	REV:
1:2500	05	