



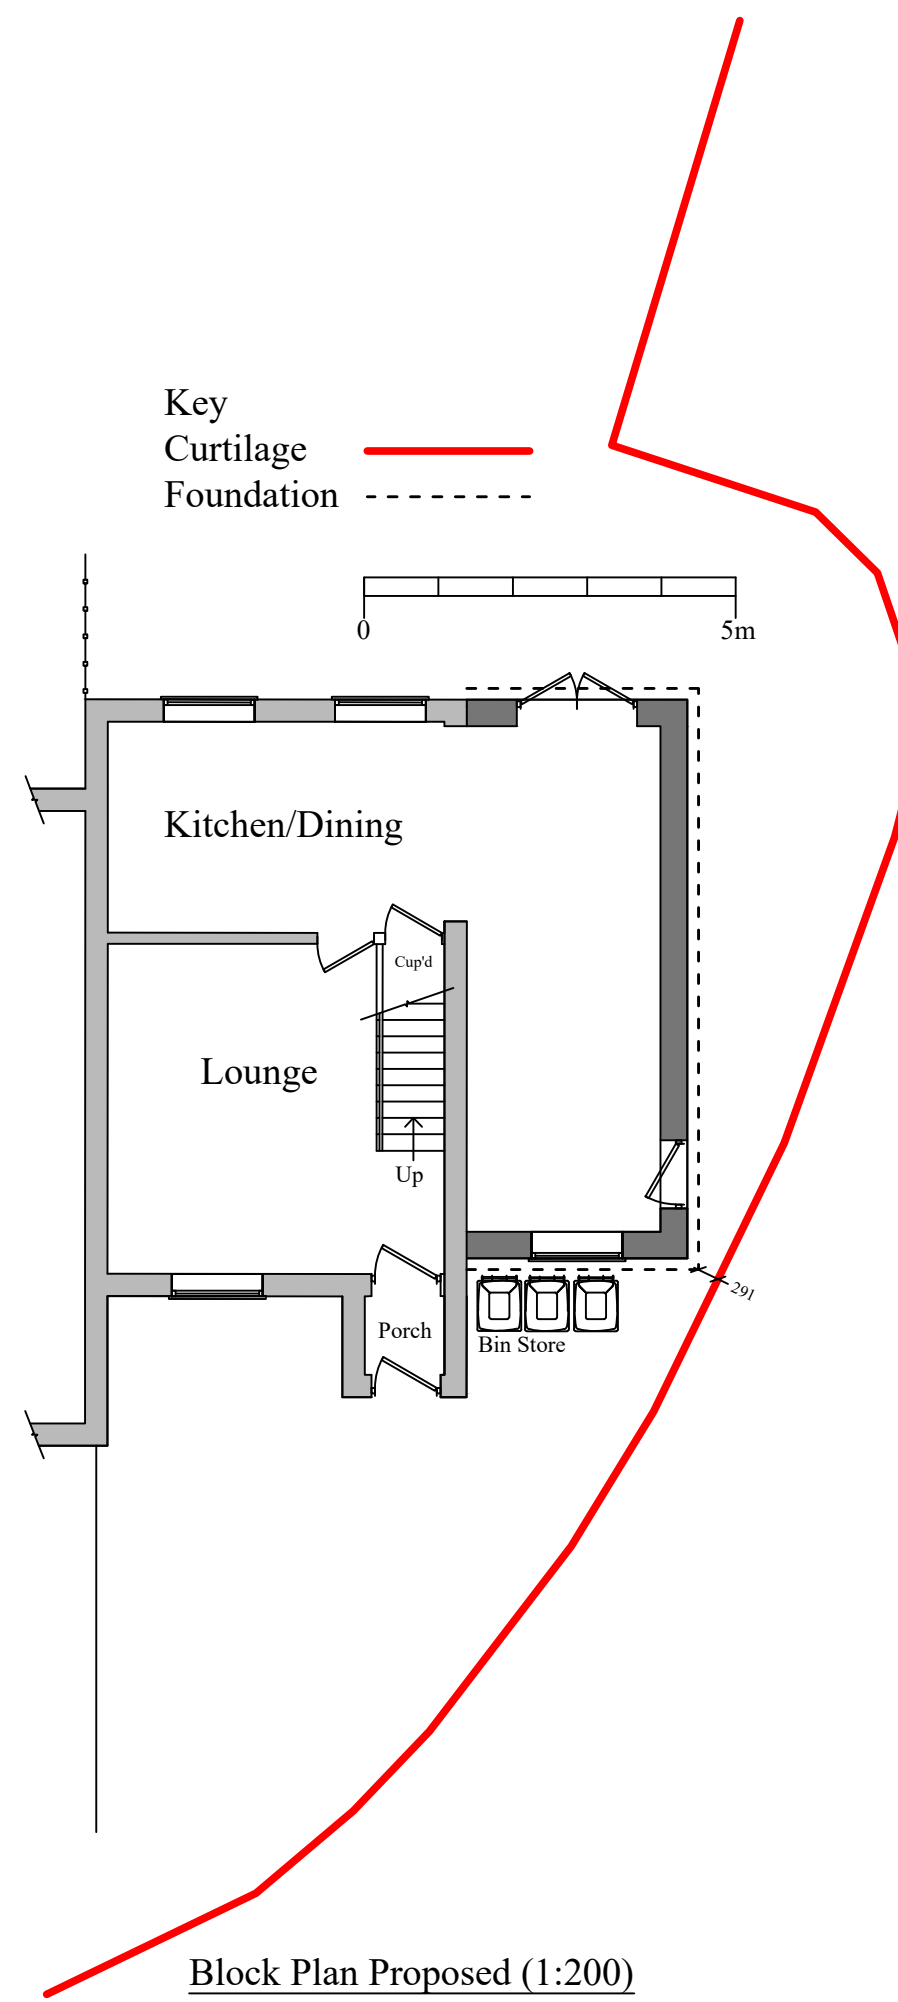

Planning

This drawing is the Copyright of SJ Design Limited.
All dimensions must be checked on site.
All materials and workmanship are to be in accordance with prevailing British
Standards, Codes of Practice, Building Regulations, manufacturers and federation
recommendations and all to the complete satisfaction of SJ Design Limited.

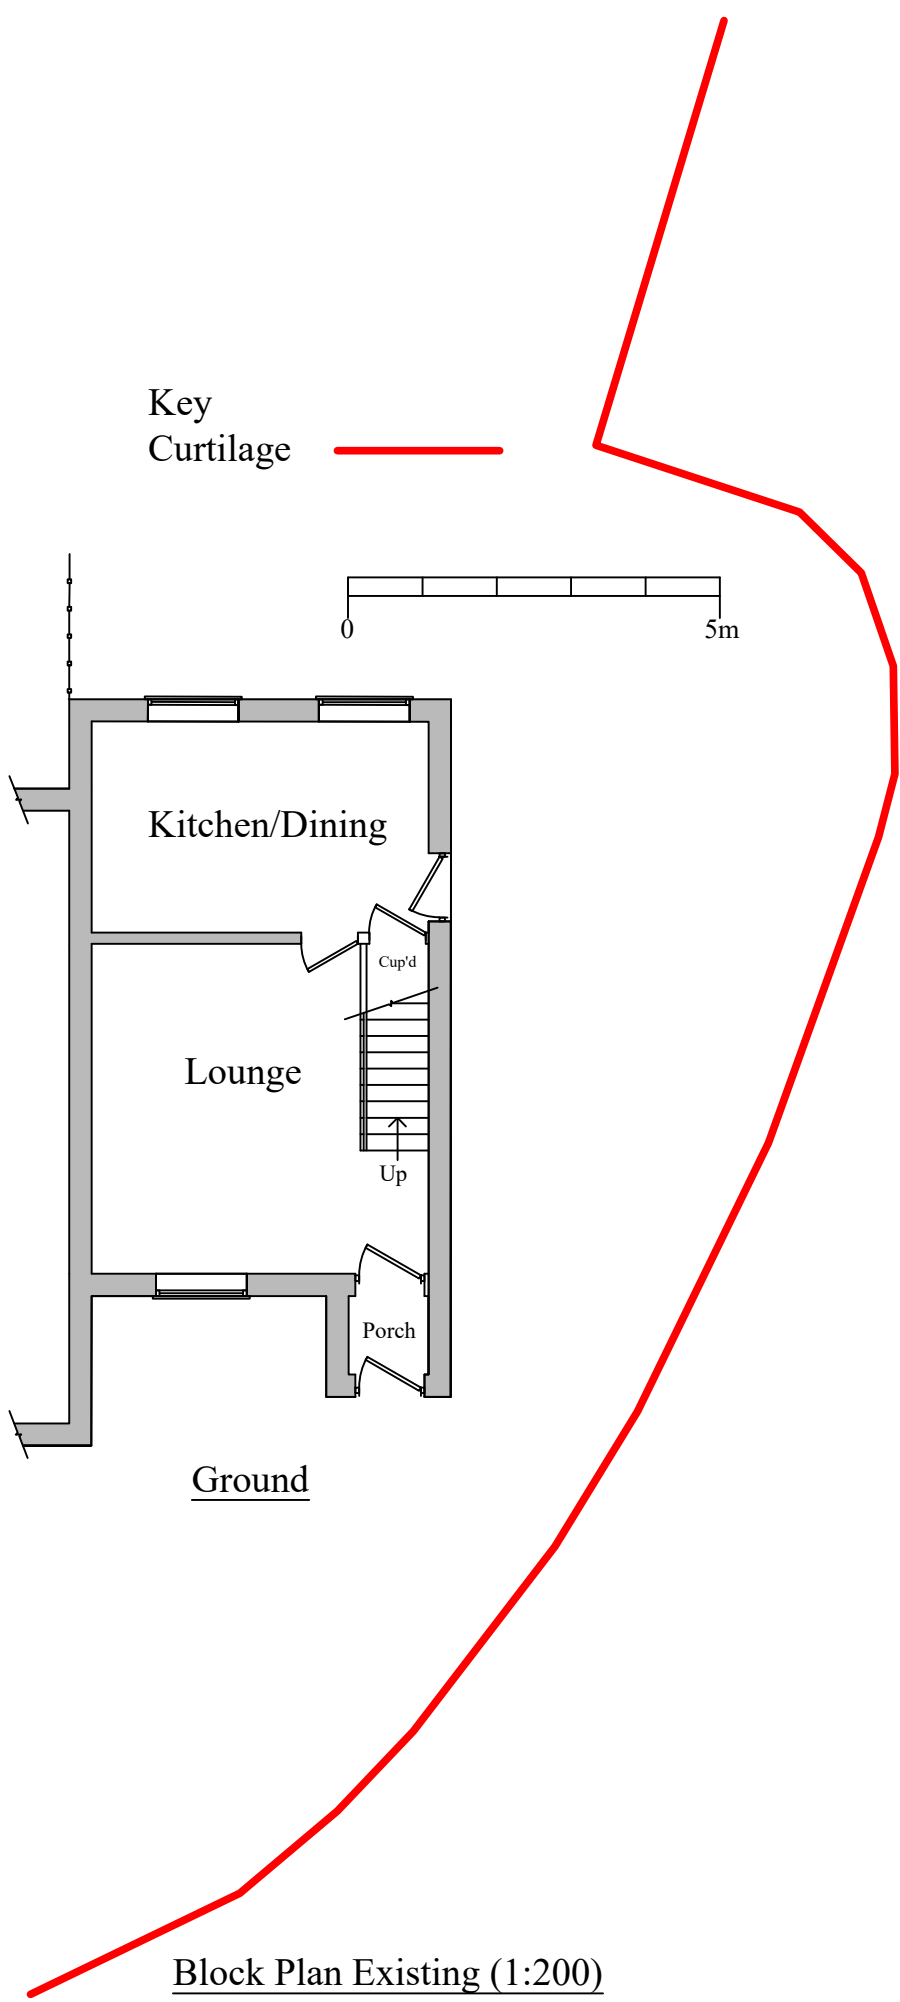

Building Design & Surveying Consultants
The Old Co-Op Building, Church Street,
Hayfield, High Peak SK22 2JE
Tel:01663 742903 Fax:01663 751247
Mobile: 07984 007 087 Email: info@sjdesign.net
www.sjdesign.net

Client
Adam Jackson

Job Title
Proposed extensions at
37 Belgrade Avenue
Chinley
High Peak
SK23 6BG

Drawing Title
Block Plans as existing
and proposed

Scale
1:100; @A2 unless marked

Date April 2023	Drawn by SJ
--------------------	----------------

Drawing No. 201	Rev. -
--------------------	-----------