
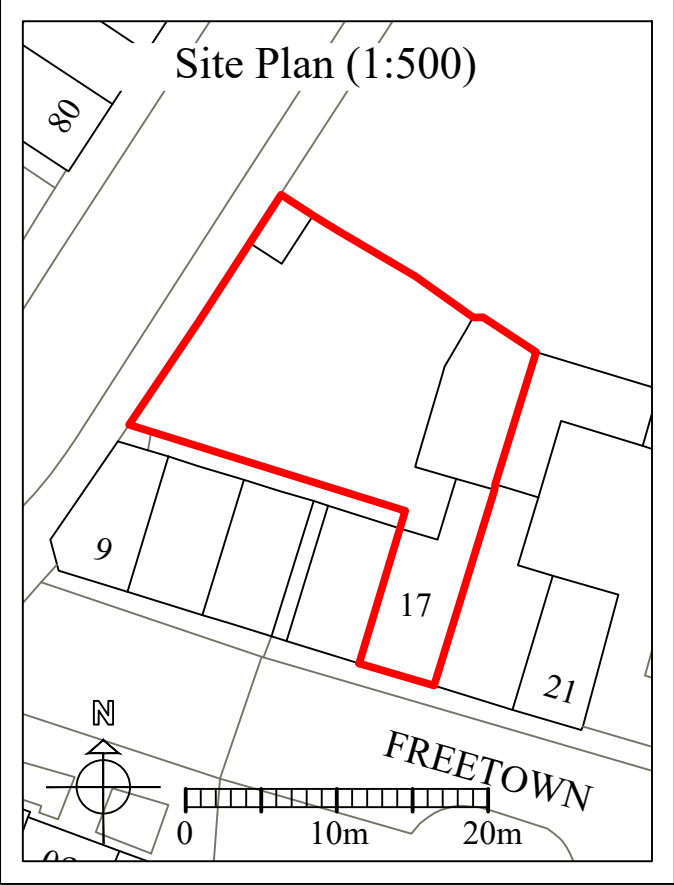
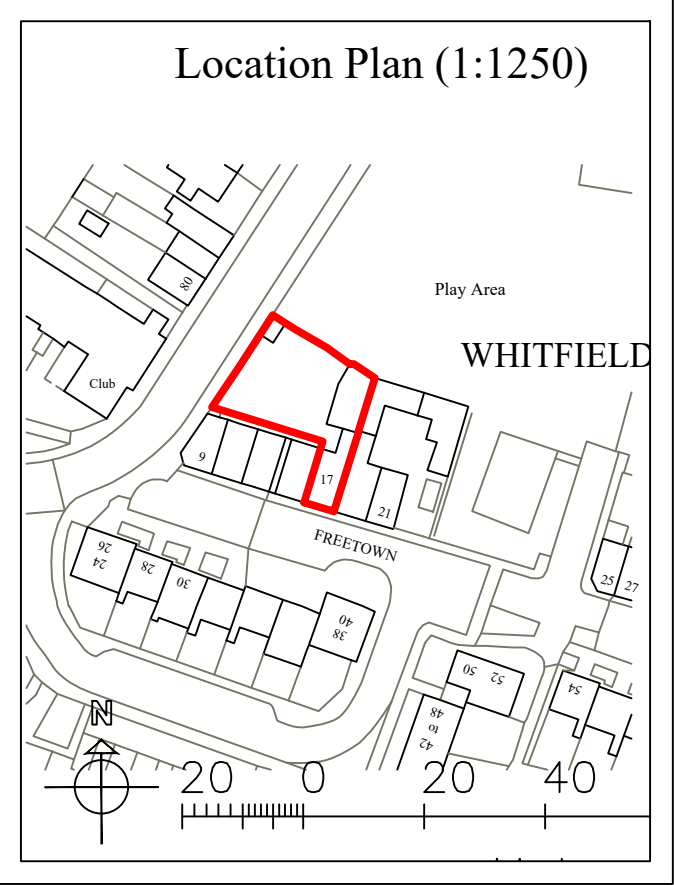


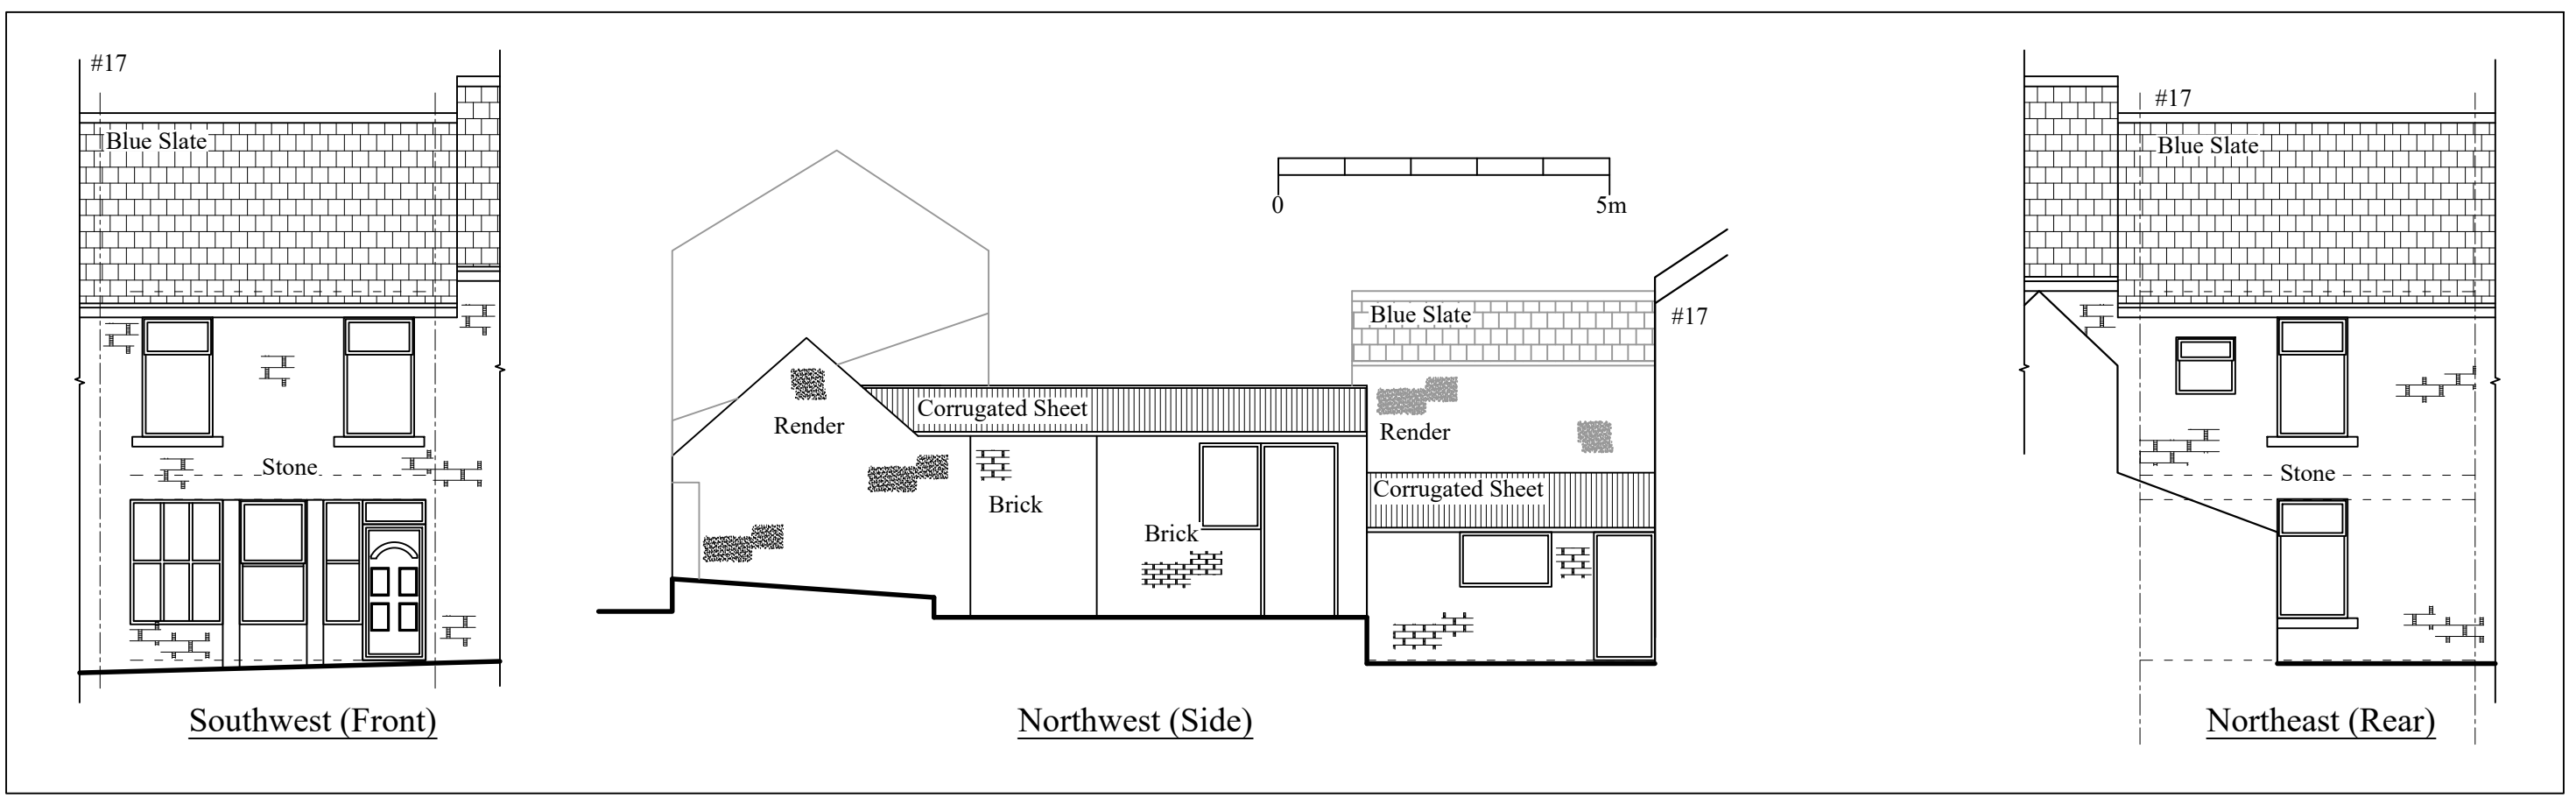

Planning

This drawing is the Copyright of SJ Design Limited.
All dimensions must be checked on site.
All materials and workmanship are to be in accordance with prevailing British Standards, Code of Practice, Building Regulations, manufacturers and industry recommendations and all to the complete satisfaction of SJ Design Limited.

SJ DESIGN LTD	
Building Design & Surveying Consultants The Old Co-Op Building, Church Street, Hayfield, High Peak SK22 2JE Tel: 01463 742903 Fax: 01663 751247 Mobile: 07984 007 087 Email: info@sjdesign.net www.sjdesign.net	
Client Adam Corbally	Job Title Proposed alterations at 17a Freetown Glossop High Peak SK13 8NH
Drawing Title Plans as Existing	
Scale 1:100; @A2 unless marked	
Date March 2023	Drawn by SJ
Drawing No. 101	Rev. -