



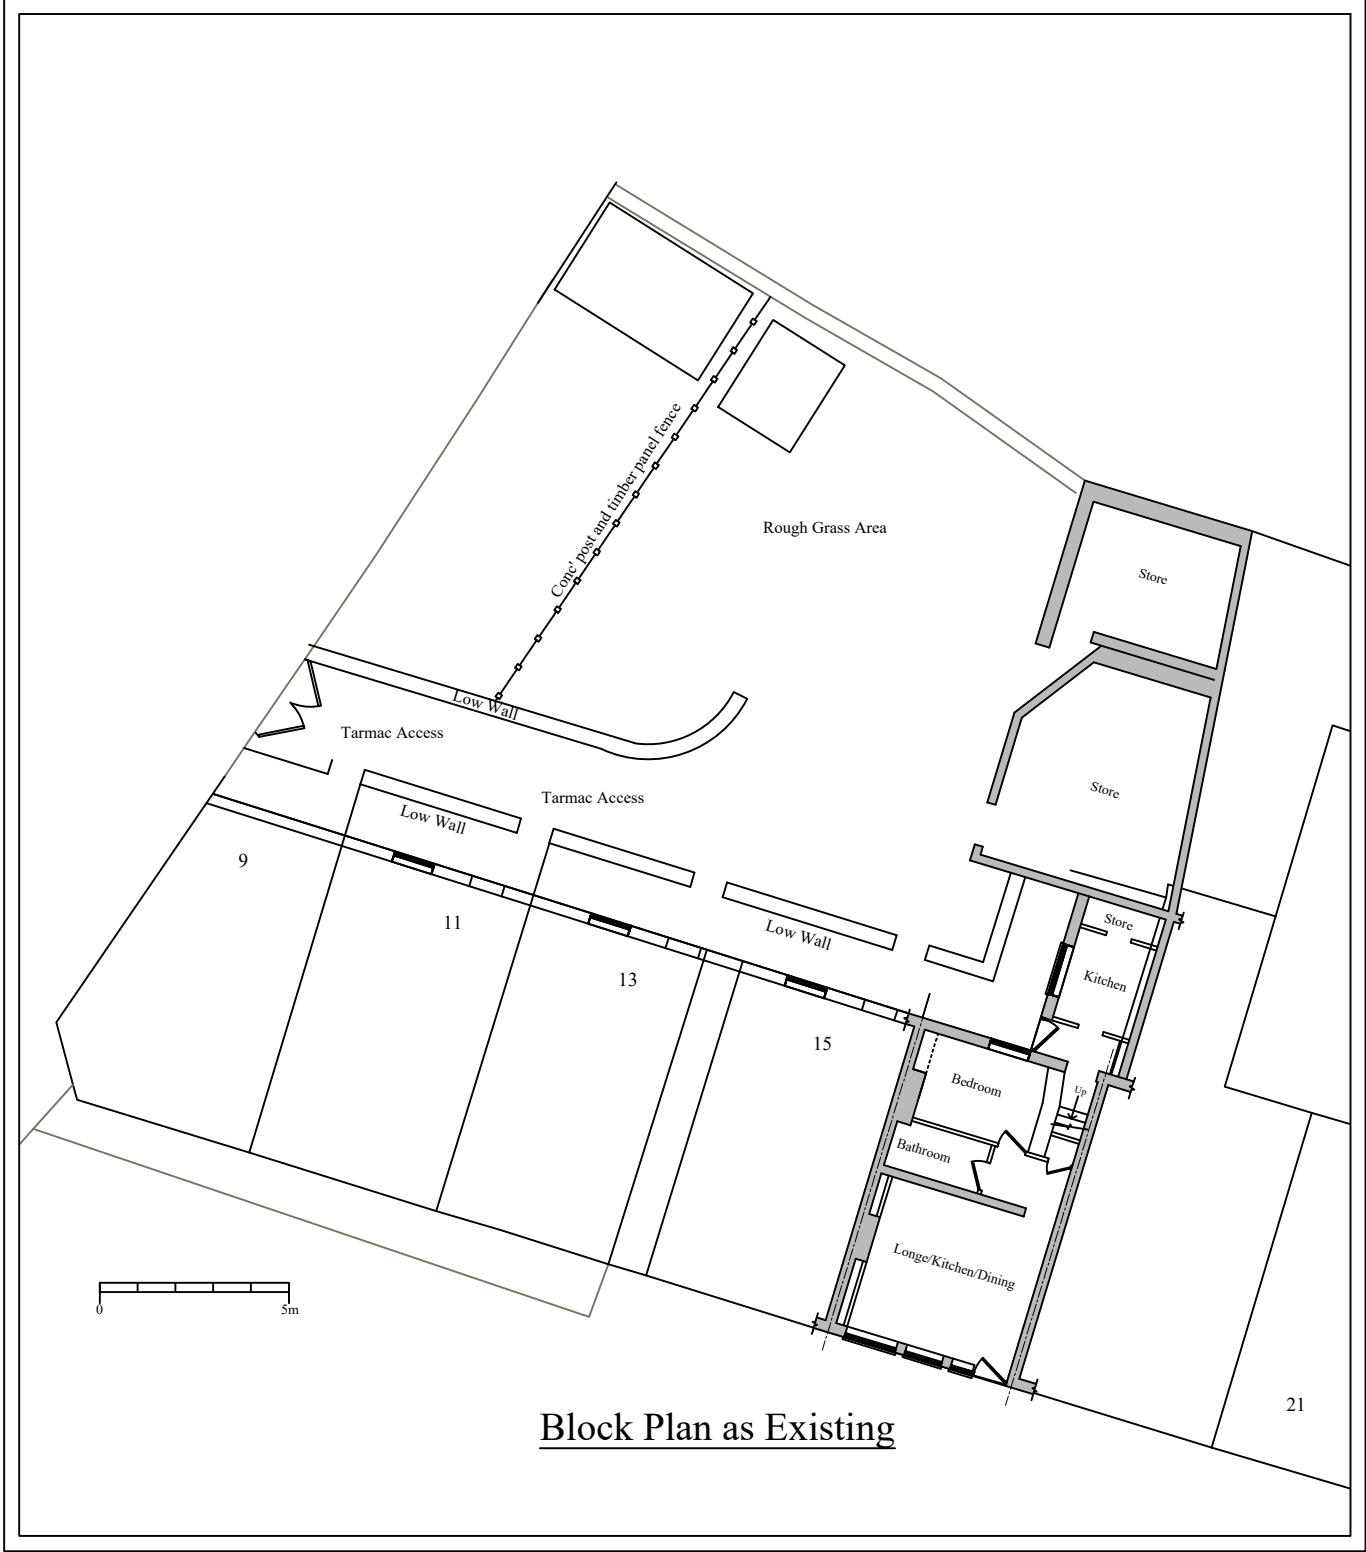

Block Plan as Existing

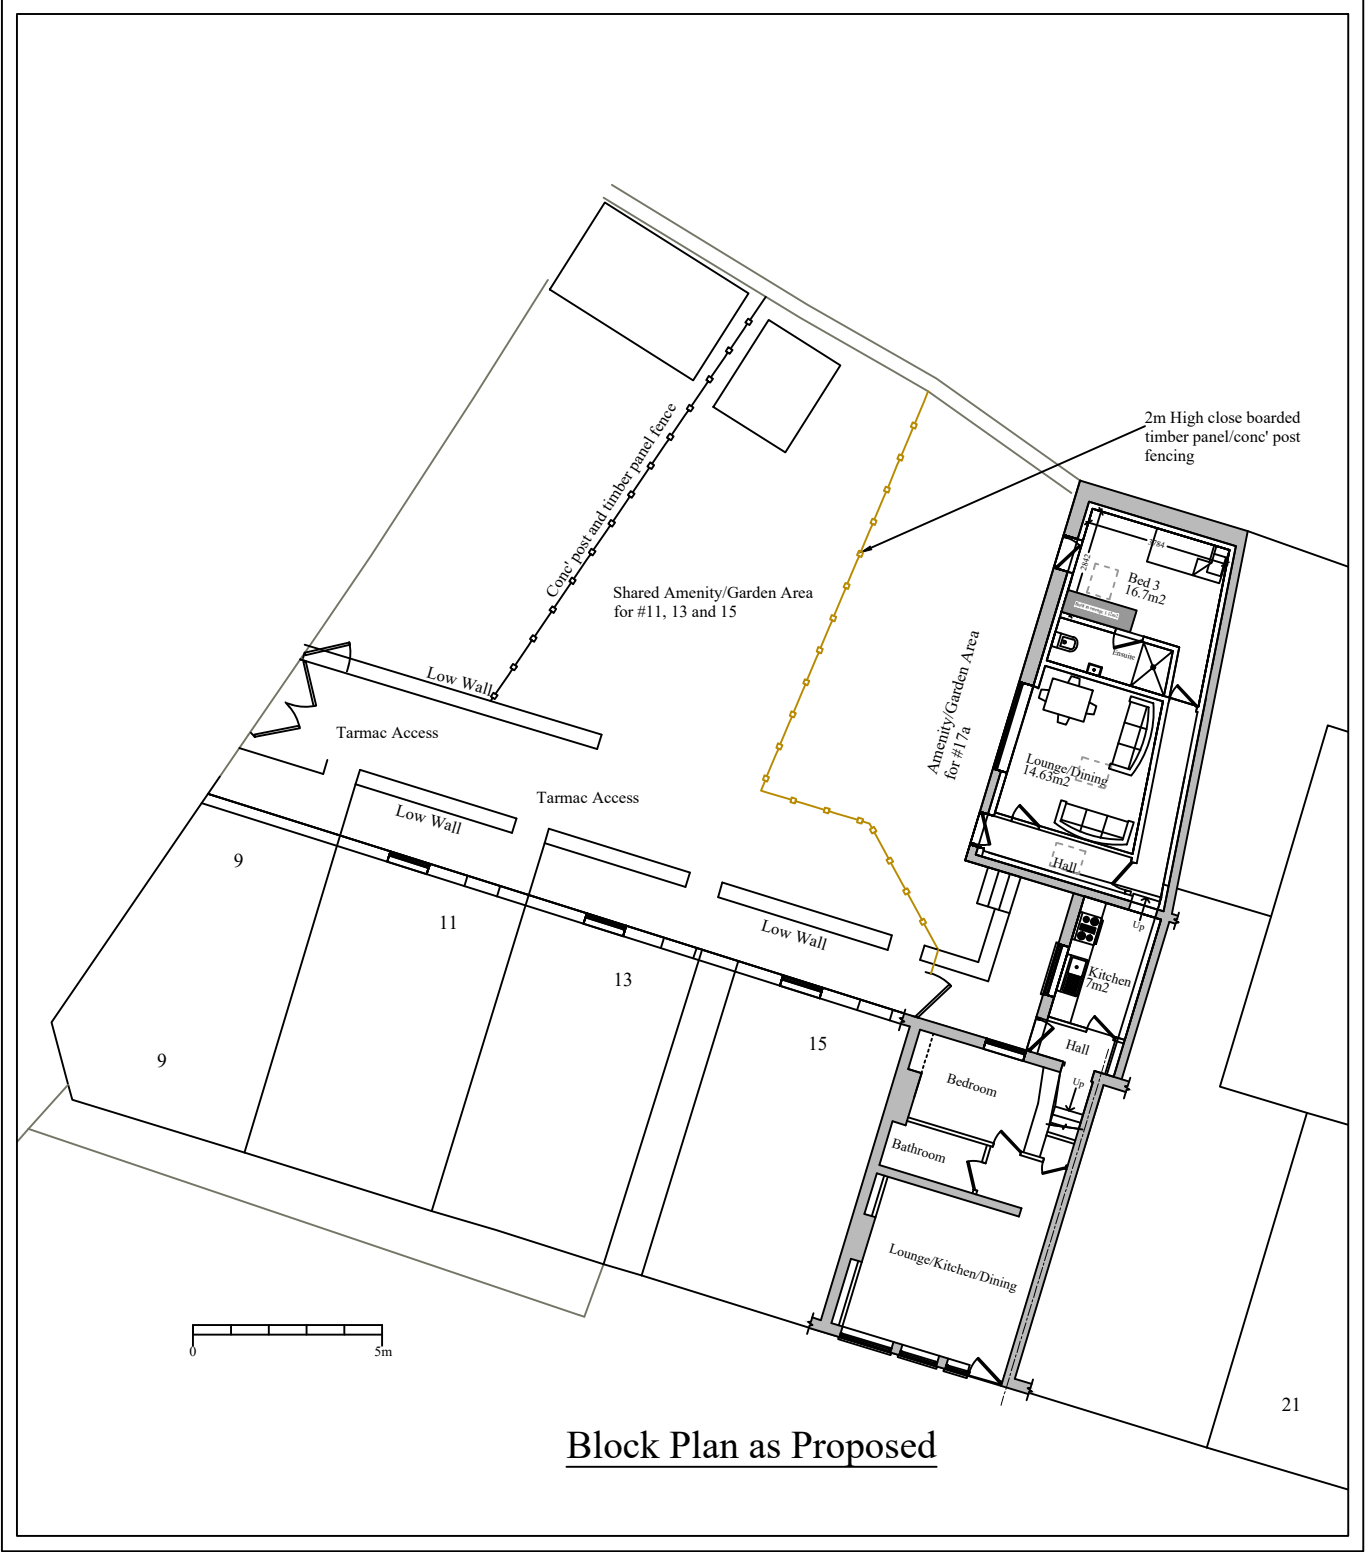

Block Plan as Proposed

Planning

This drawing is the Copyright of SJ Design Limited.
All dimensions must be checked on site.
All materials and workmanship are to be in accordance with prevailing British Standards, Code of Practice, Building Regulations, manufacturers and relevant recommendations and all to the complete satisfaction of SJ Design Limited.



DESIGN LTD

Building Design & Surveying Consultants
The Old Co-Op Building, Church Street,
Hayfield, High Peak SK22 7JE
Tel: 01663 742903 Fax: 01663 751247
Mobile: 07984 007 087 Email: info@sjdesign.net
www.sjdesign.net

Client
Adam Corbally
Job Title
Proposed alterations at
17 Freetown
Glossop
High Peak
SK13 8NH

Drawing Title
Block Plans

Scale 1:200; @A2 unless marked
Date March 2023 Drawn by SJ

Drawing No. 201	Rev. -
--------------------	-----------