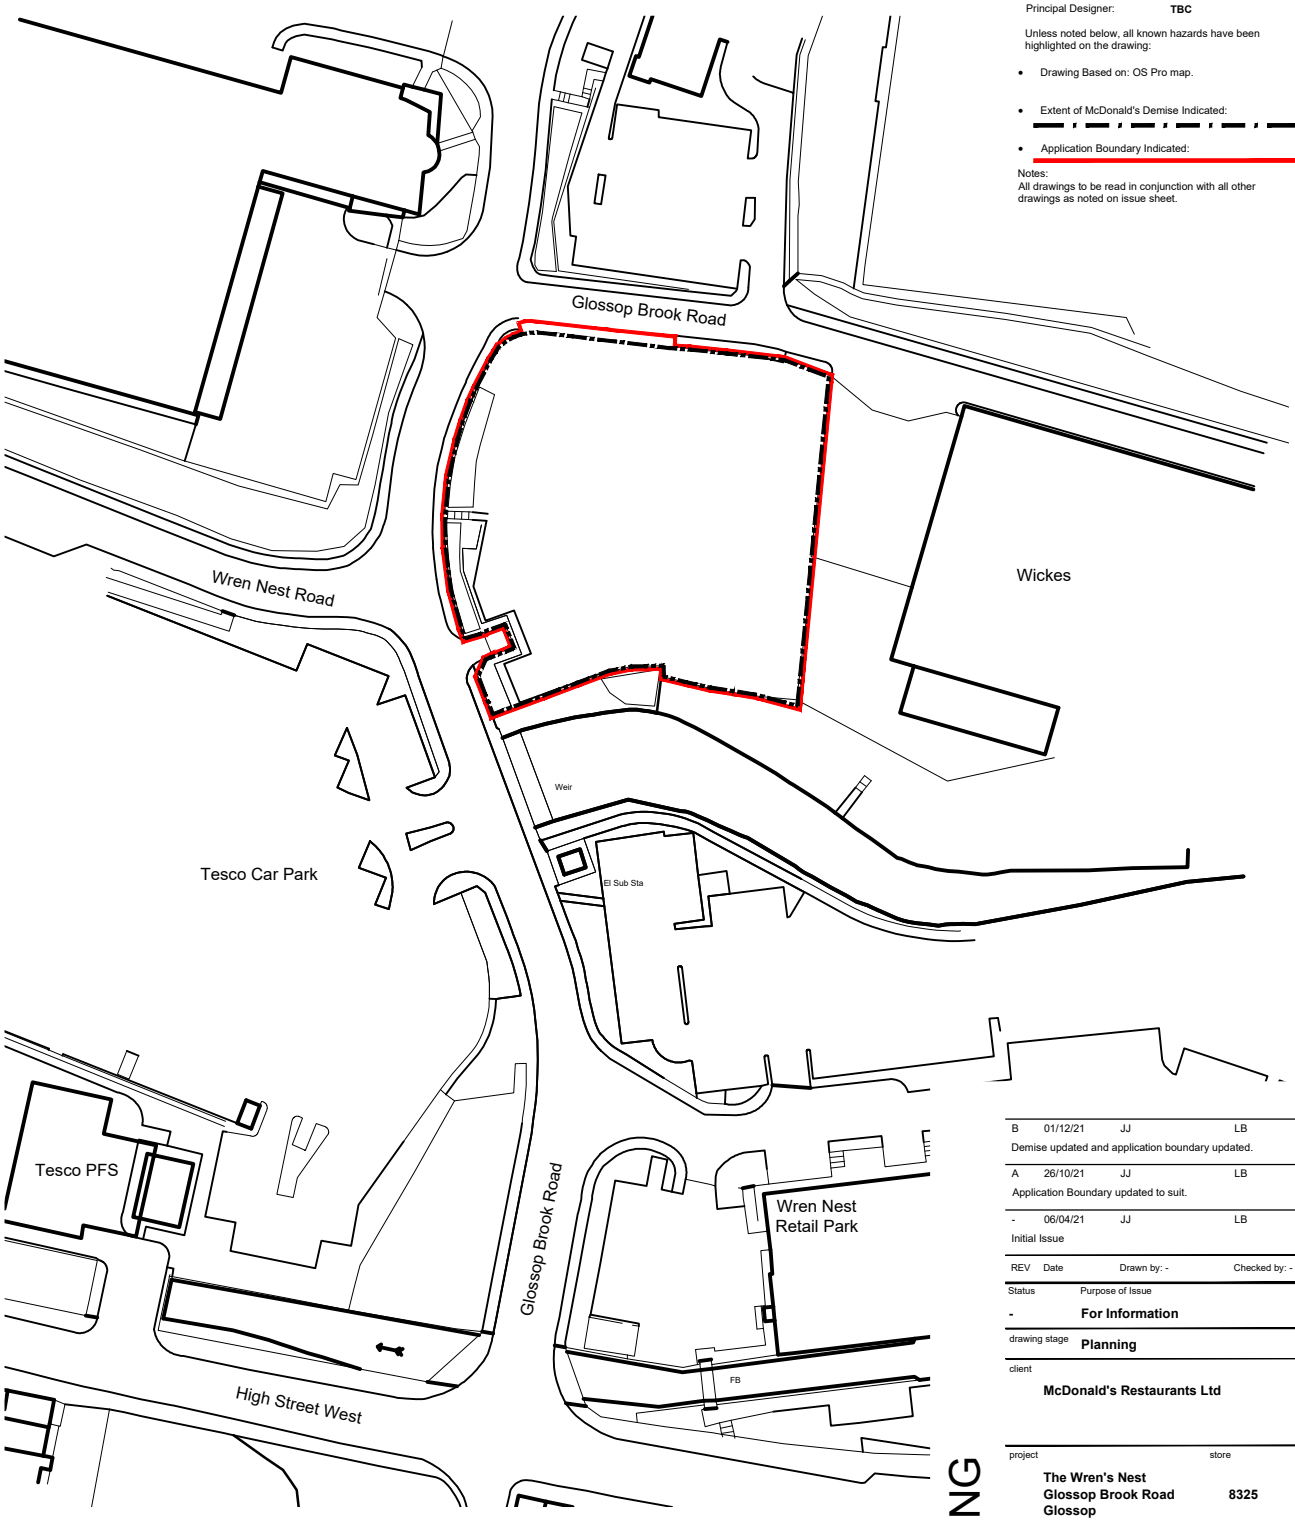


## NOTES

- All dimensions and levels are to be checked on site.
- Any discrepancies are to be reported to the architect before any work commences.
- This drawing shall not be reproduced without express written permission from AEW.
- Title overlay drawings and ownership boundaries are produced using all reasonable endeavours. AEW cannot be responsible for the accuracy or scale discrepancy of base plans supplied to them.
- All works are to be undertaken in accordance with Building Regulations and the latest British Standards.
- All proprietary materials and products are to be used strictly in accordance with the manufacturers recommendations.

## CDM 2015

Client notified of duties: **At Design Workshops**
Principal Designer: **TBC**

Unless noted below, all known hazards have been highlighted on the drawing:

- Drawing Based on: OS Pro map.
- Extent of McDonald's Demise Indicated:
- Application Boundary Indicated:

Notes:
All drawings to be read in conjunction with all other drawings as noted on issue sheet.

Ordnance Survey (c) Crown Copyright 2020. All rights reserved. Licence number 100022432

# Location Plan

PLANNING

| | | | |
|---|---|---|---|
| B | 01/12/21 | JJ | LB |
| Demise updated and application boundary updated. | | | |
| A | 26/10/21 | JJ | LB |
| Application Boundary updated to suit. | | | |
| - | 06/04/21 | JJ | LB |
| Initial Issue | | | |

REV | Date | Drawn by: - | Checked by: -

Status: **-** Purpose of Issue: **For Information**

drawing stage: **Planning**

client: **McDonald's Restaurants Ltd**

project: **The Wren's Nest, Glossop Brook Road, Glossop**

store: **8325**

drawing title: **Location Plan**

date: **06/04/21** drawn: **JJ**

scale@A4: **1:1250** checked: **LB**

Rev **B**

Job No **12200_AEW_8325_0001**

aew architects
0161 214 4370
www.aewarchitects.com