

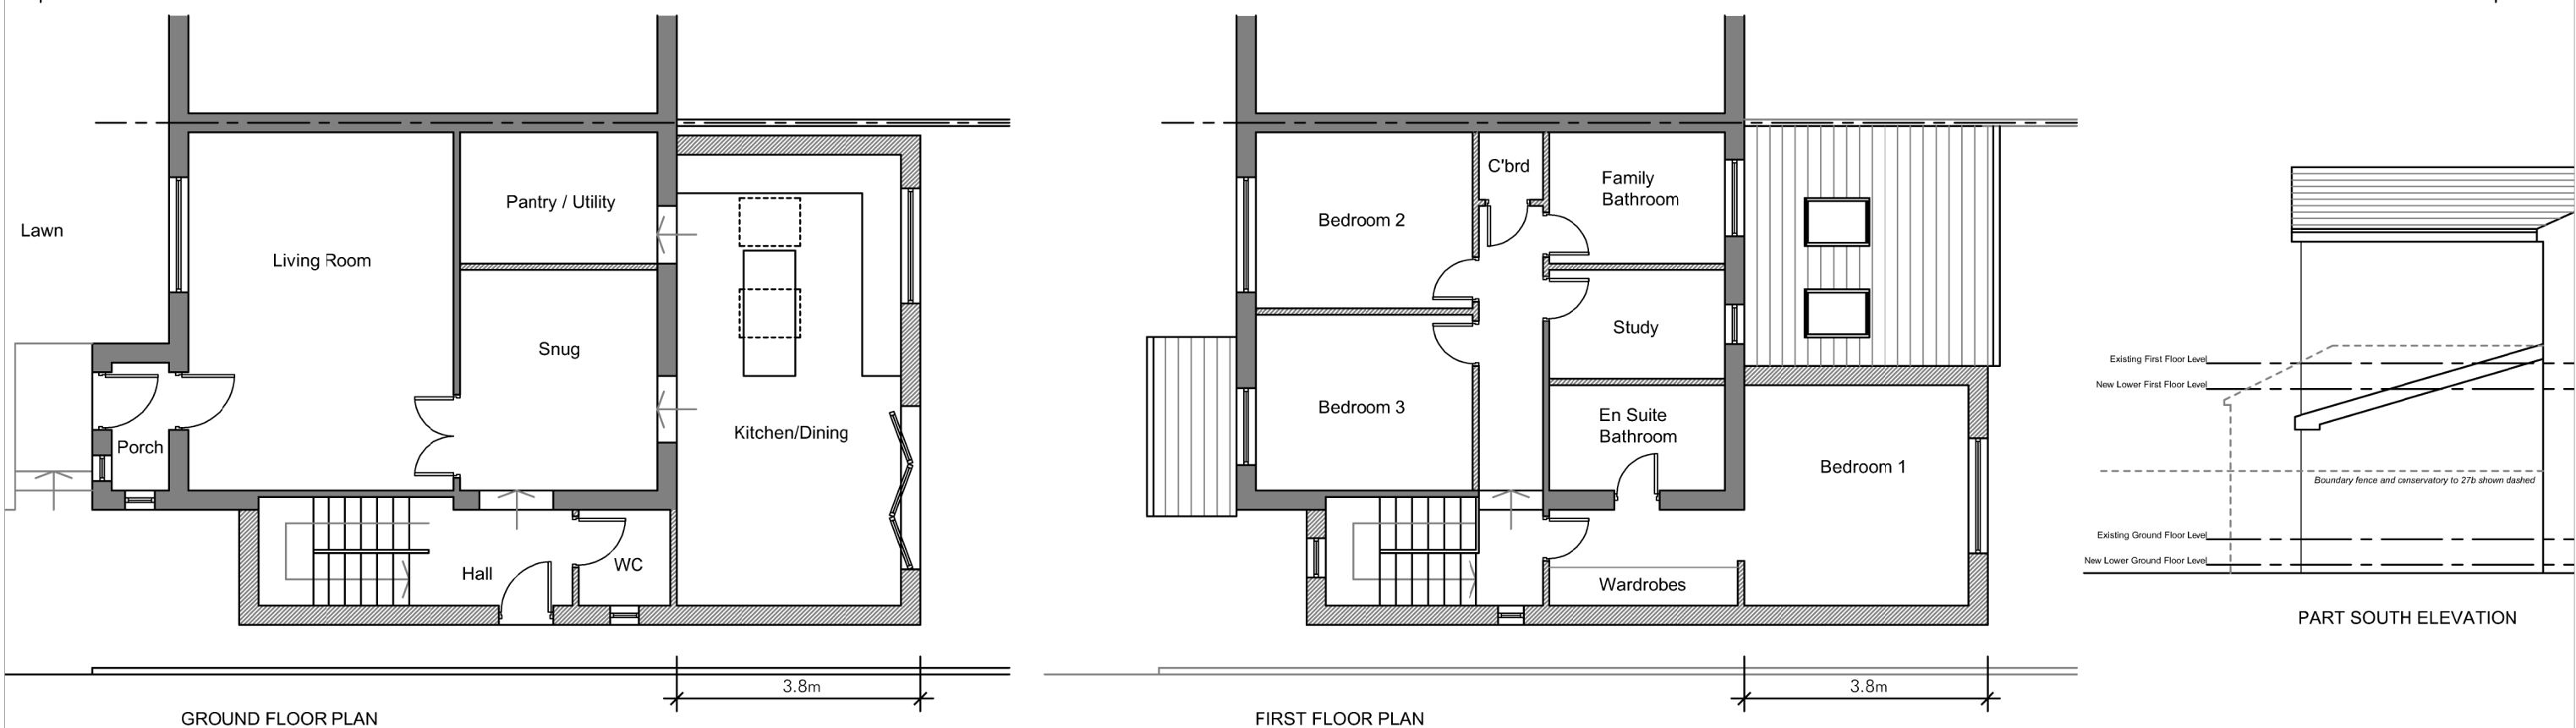


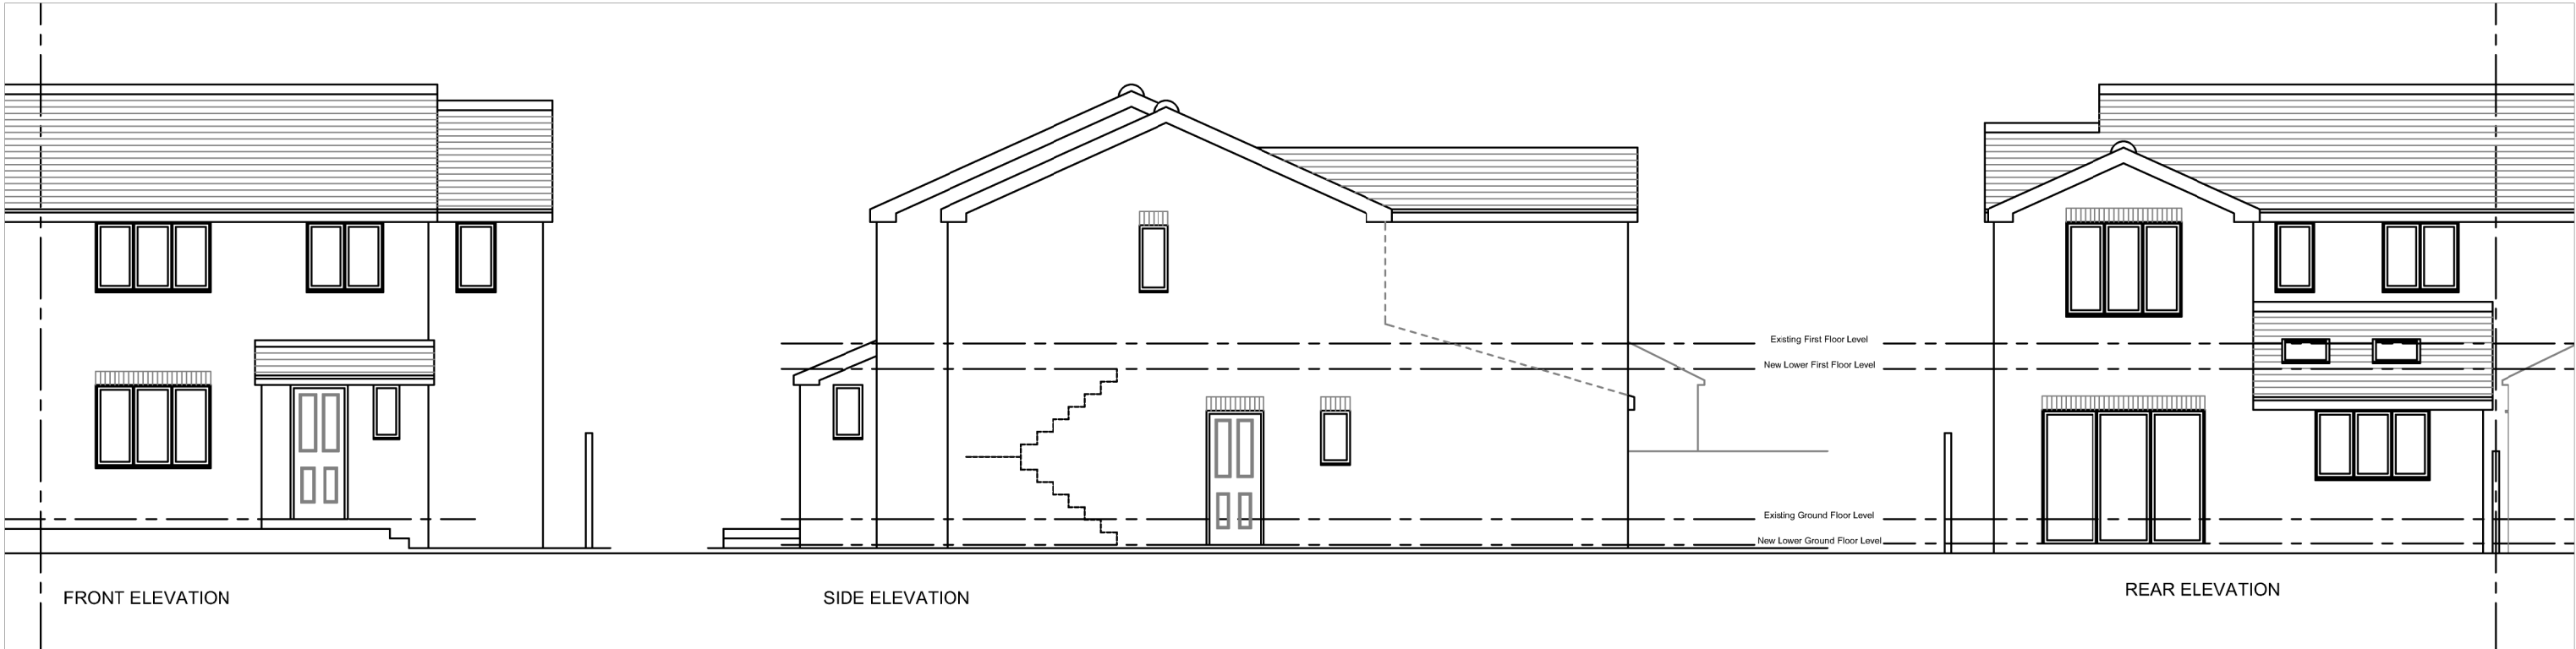

PROPOSED MATERIALS:

Buff facing brickwork.
 Grey aluminium windows, doors, fascias & soffits.
 Profiled interlocking concrete roofing tiles
 Black plastic rainwater goods.

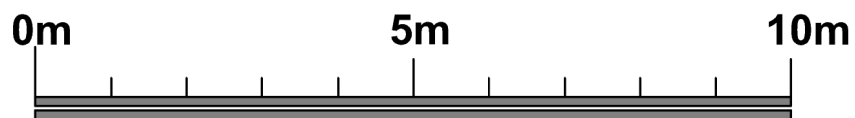

PROPOSED EXTENSION & REMODELLING
 OF 27A PARK CRESCENT, FURNESS VALE
 FOR MR & MRS SHEPLEY
AP4 PLANS & ELEVATIONS AS PROPOSED
 SCALE: 1:100 @ A3. REVISION: E.
 DRAWN: 26th APRIL 2023