



EXISTING PLANS 1:100

GROUND FLOOR

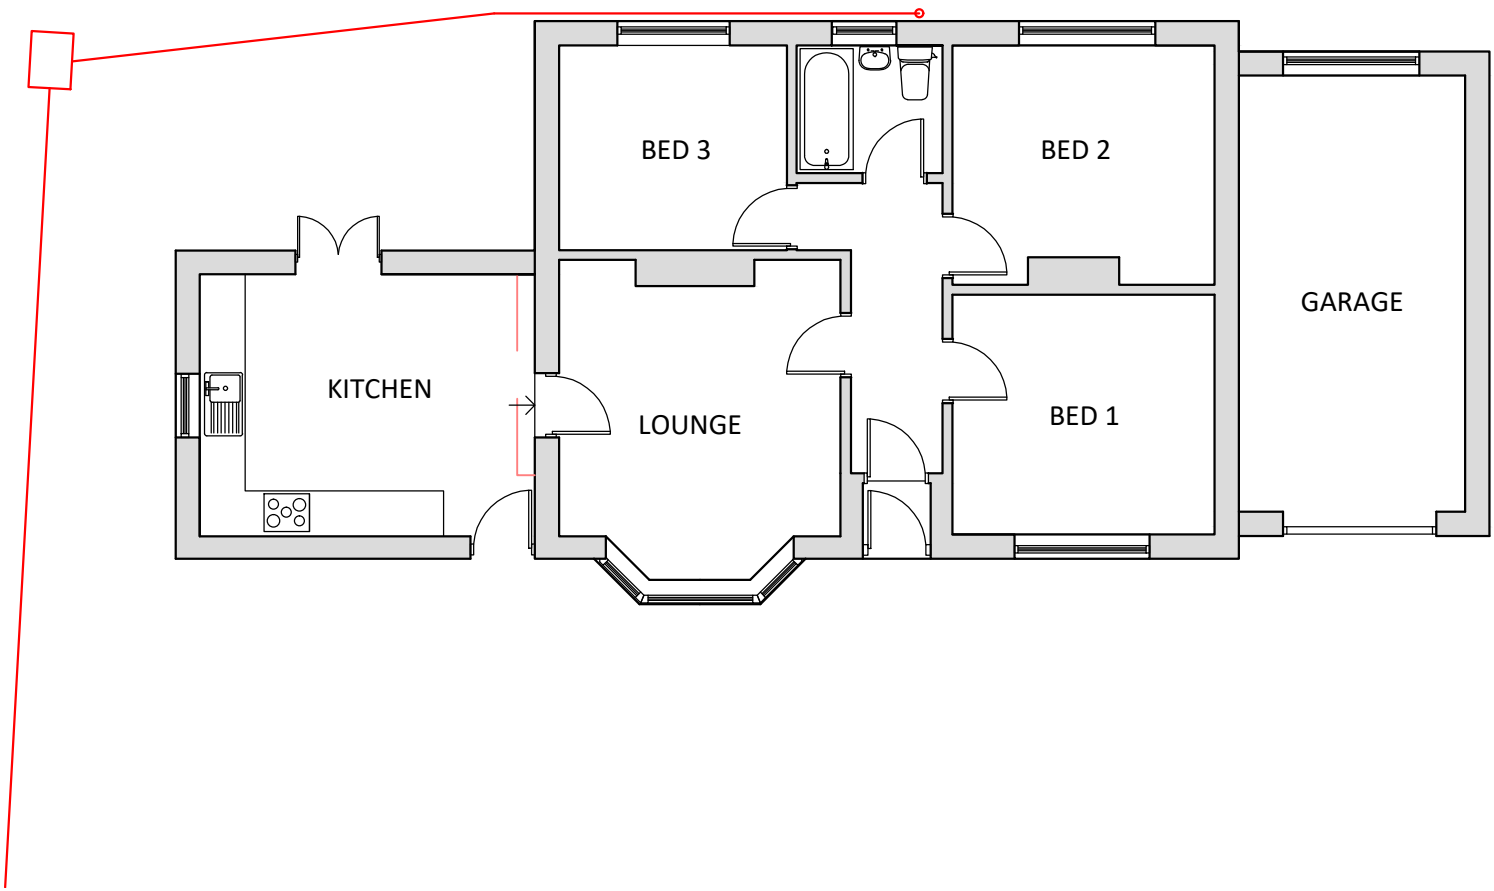


PROPOSED PLANS 1:20

GROUND FLOOR

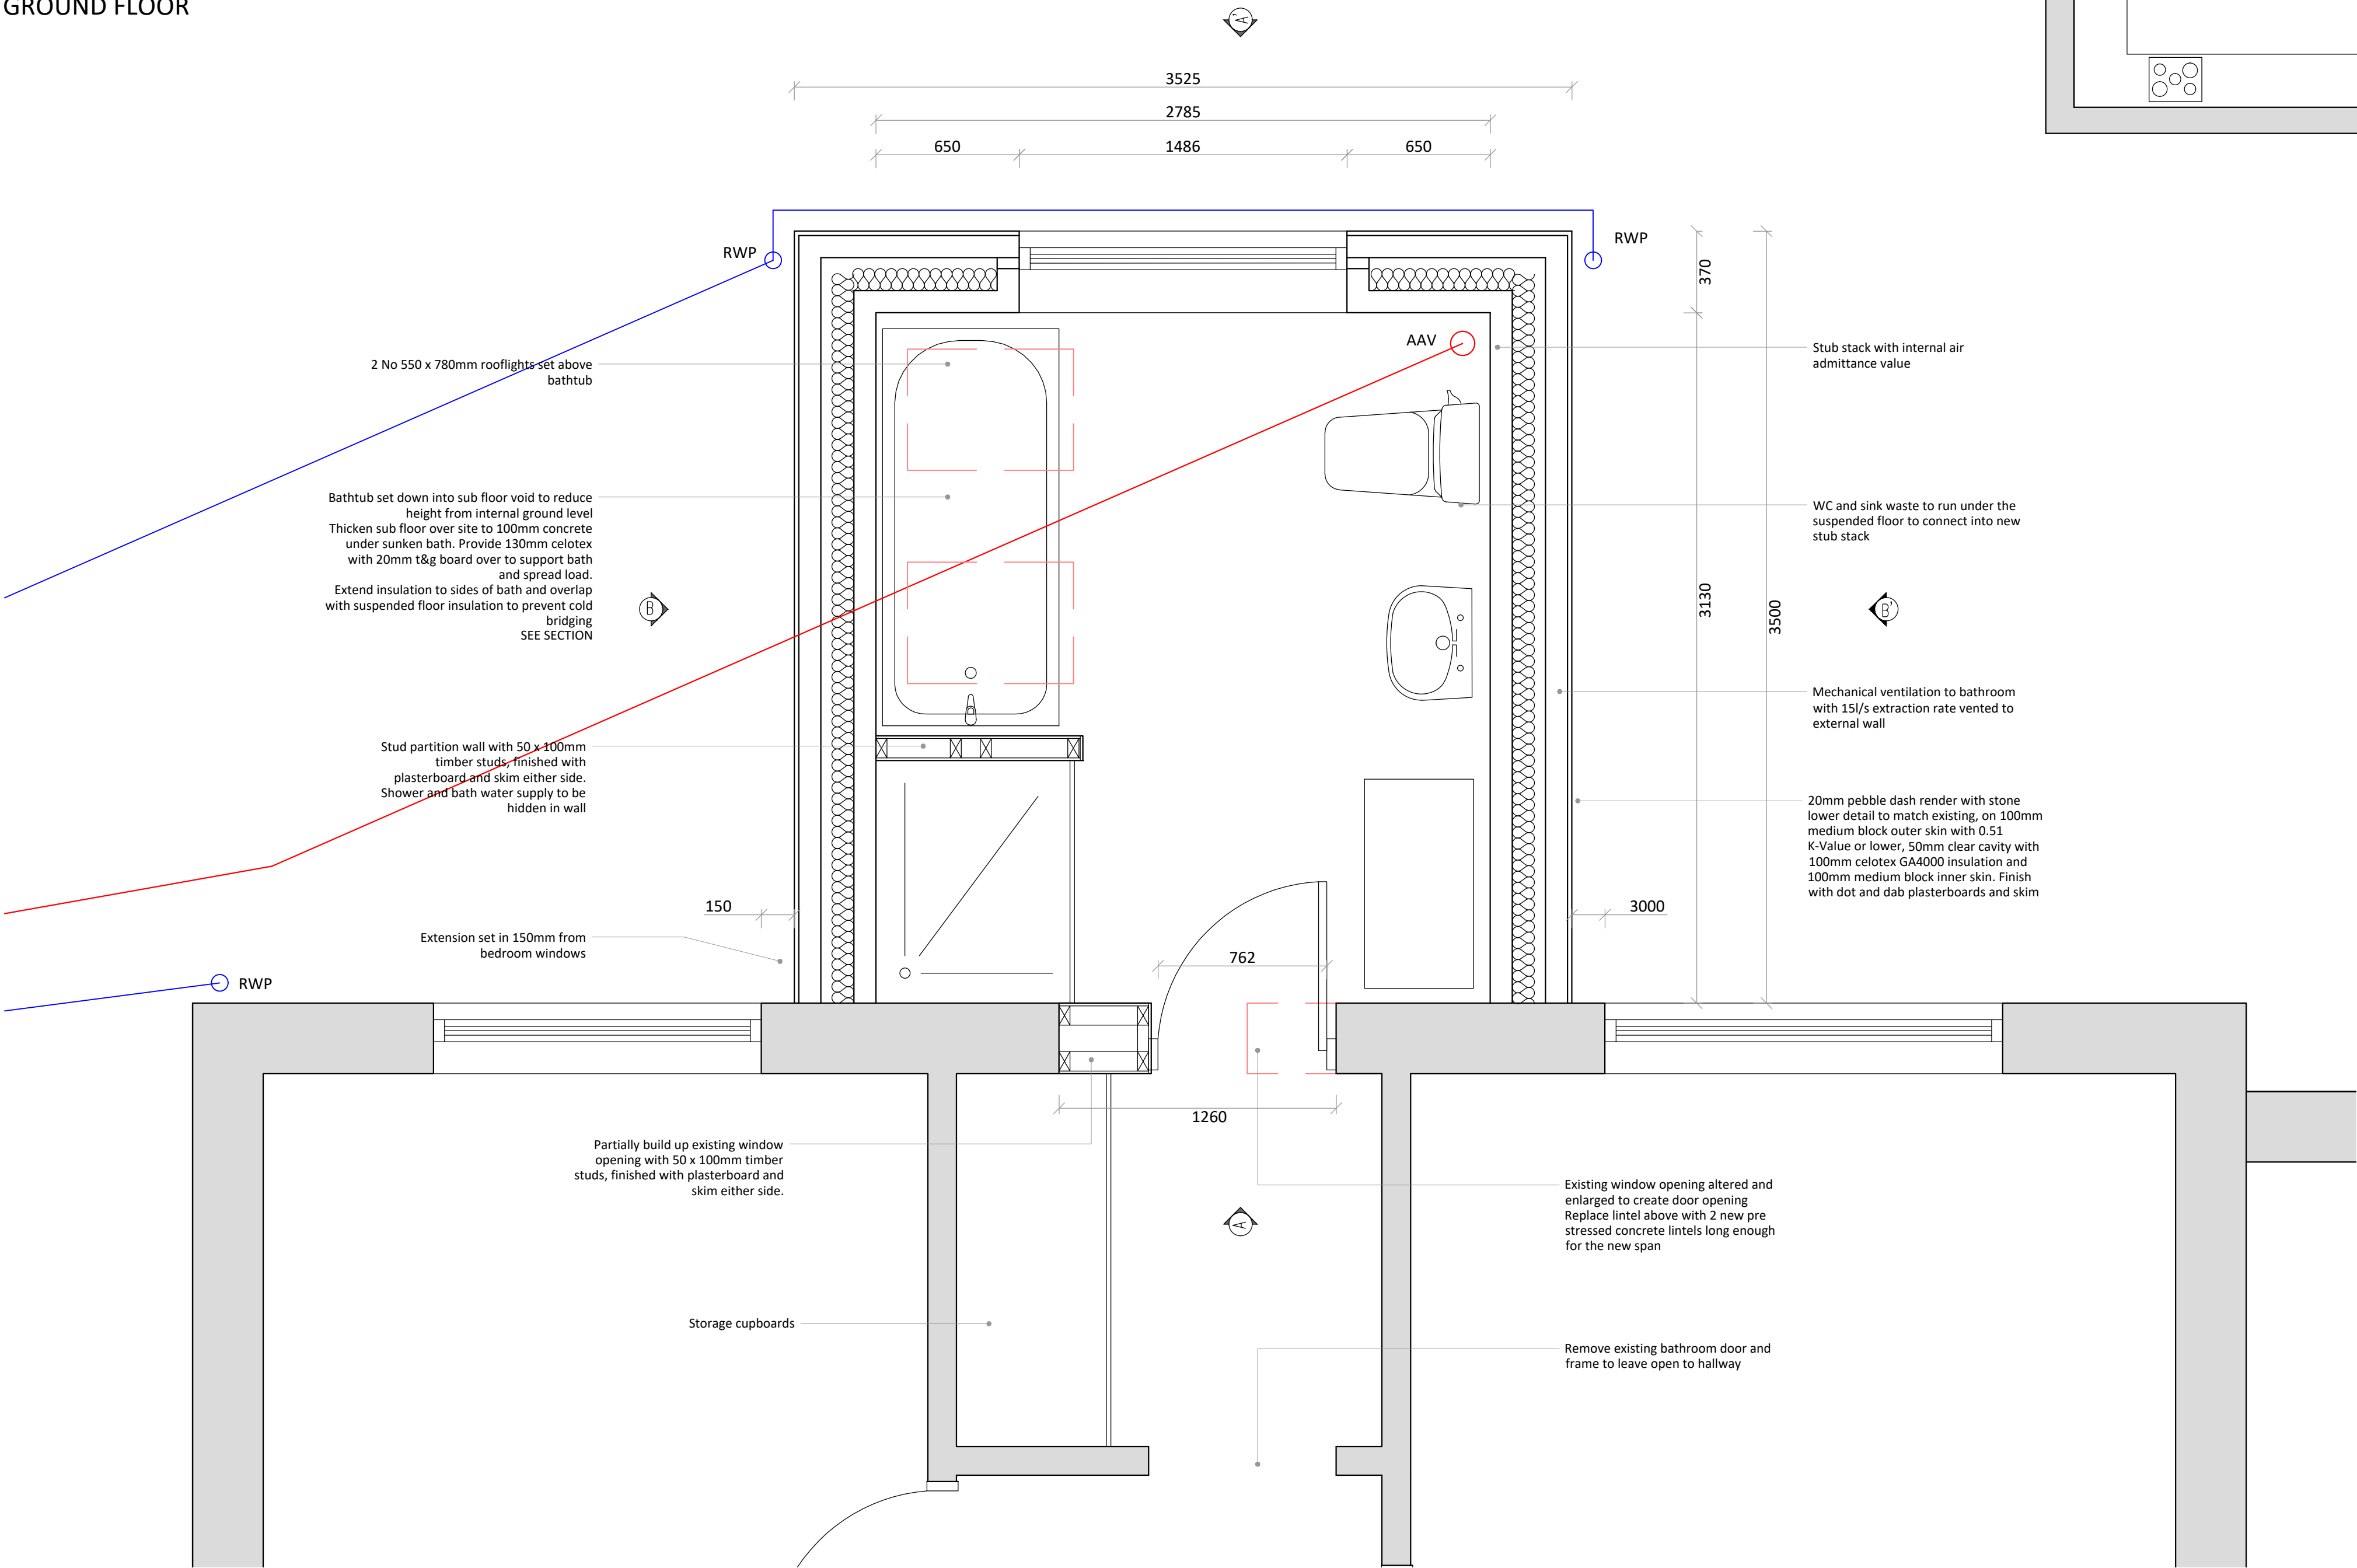

PROPOSED PLANS 1:50

GROUND FLOOR

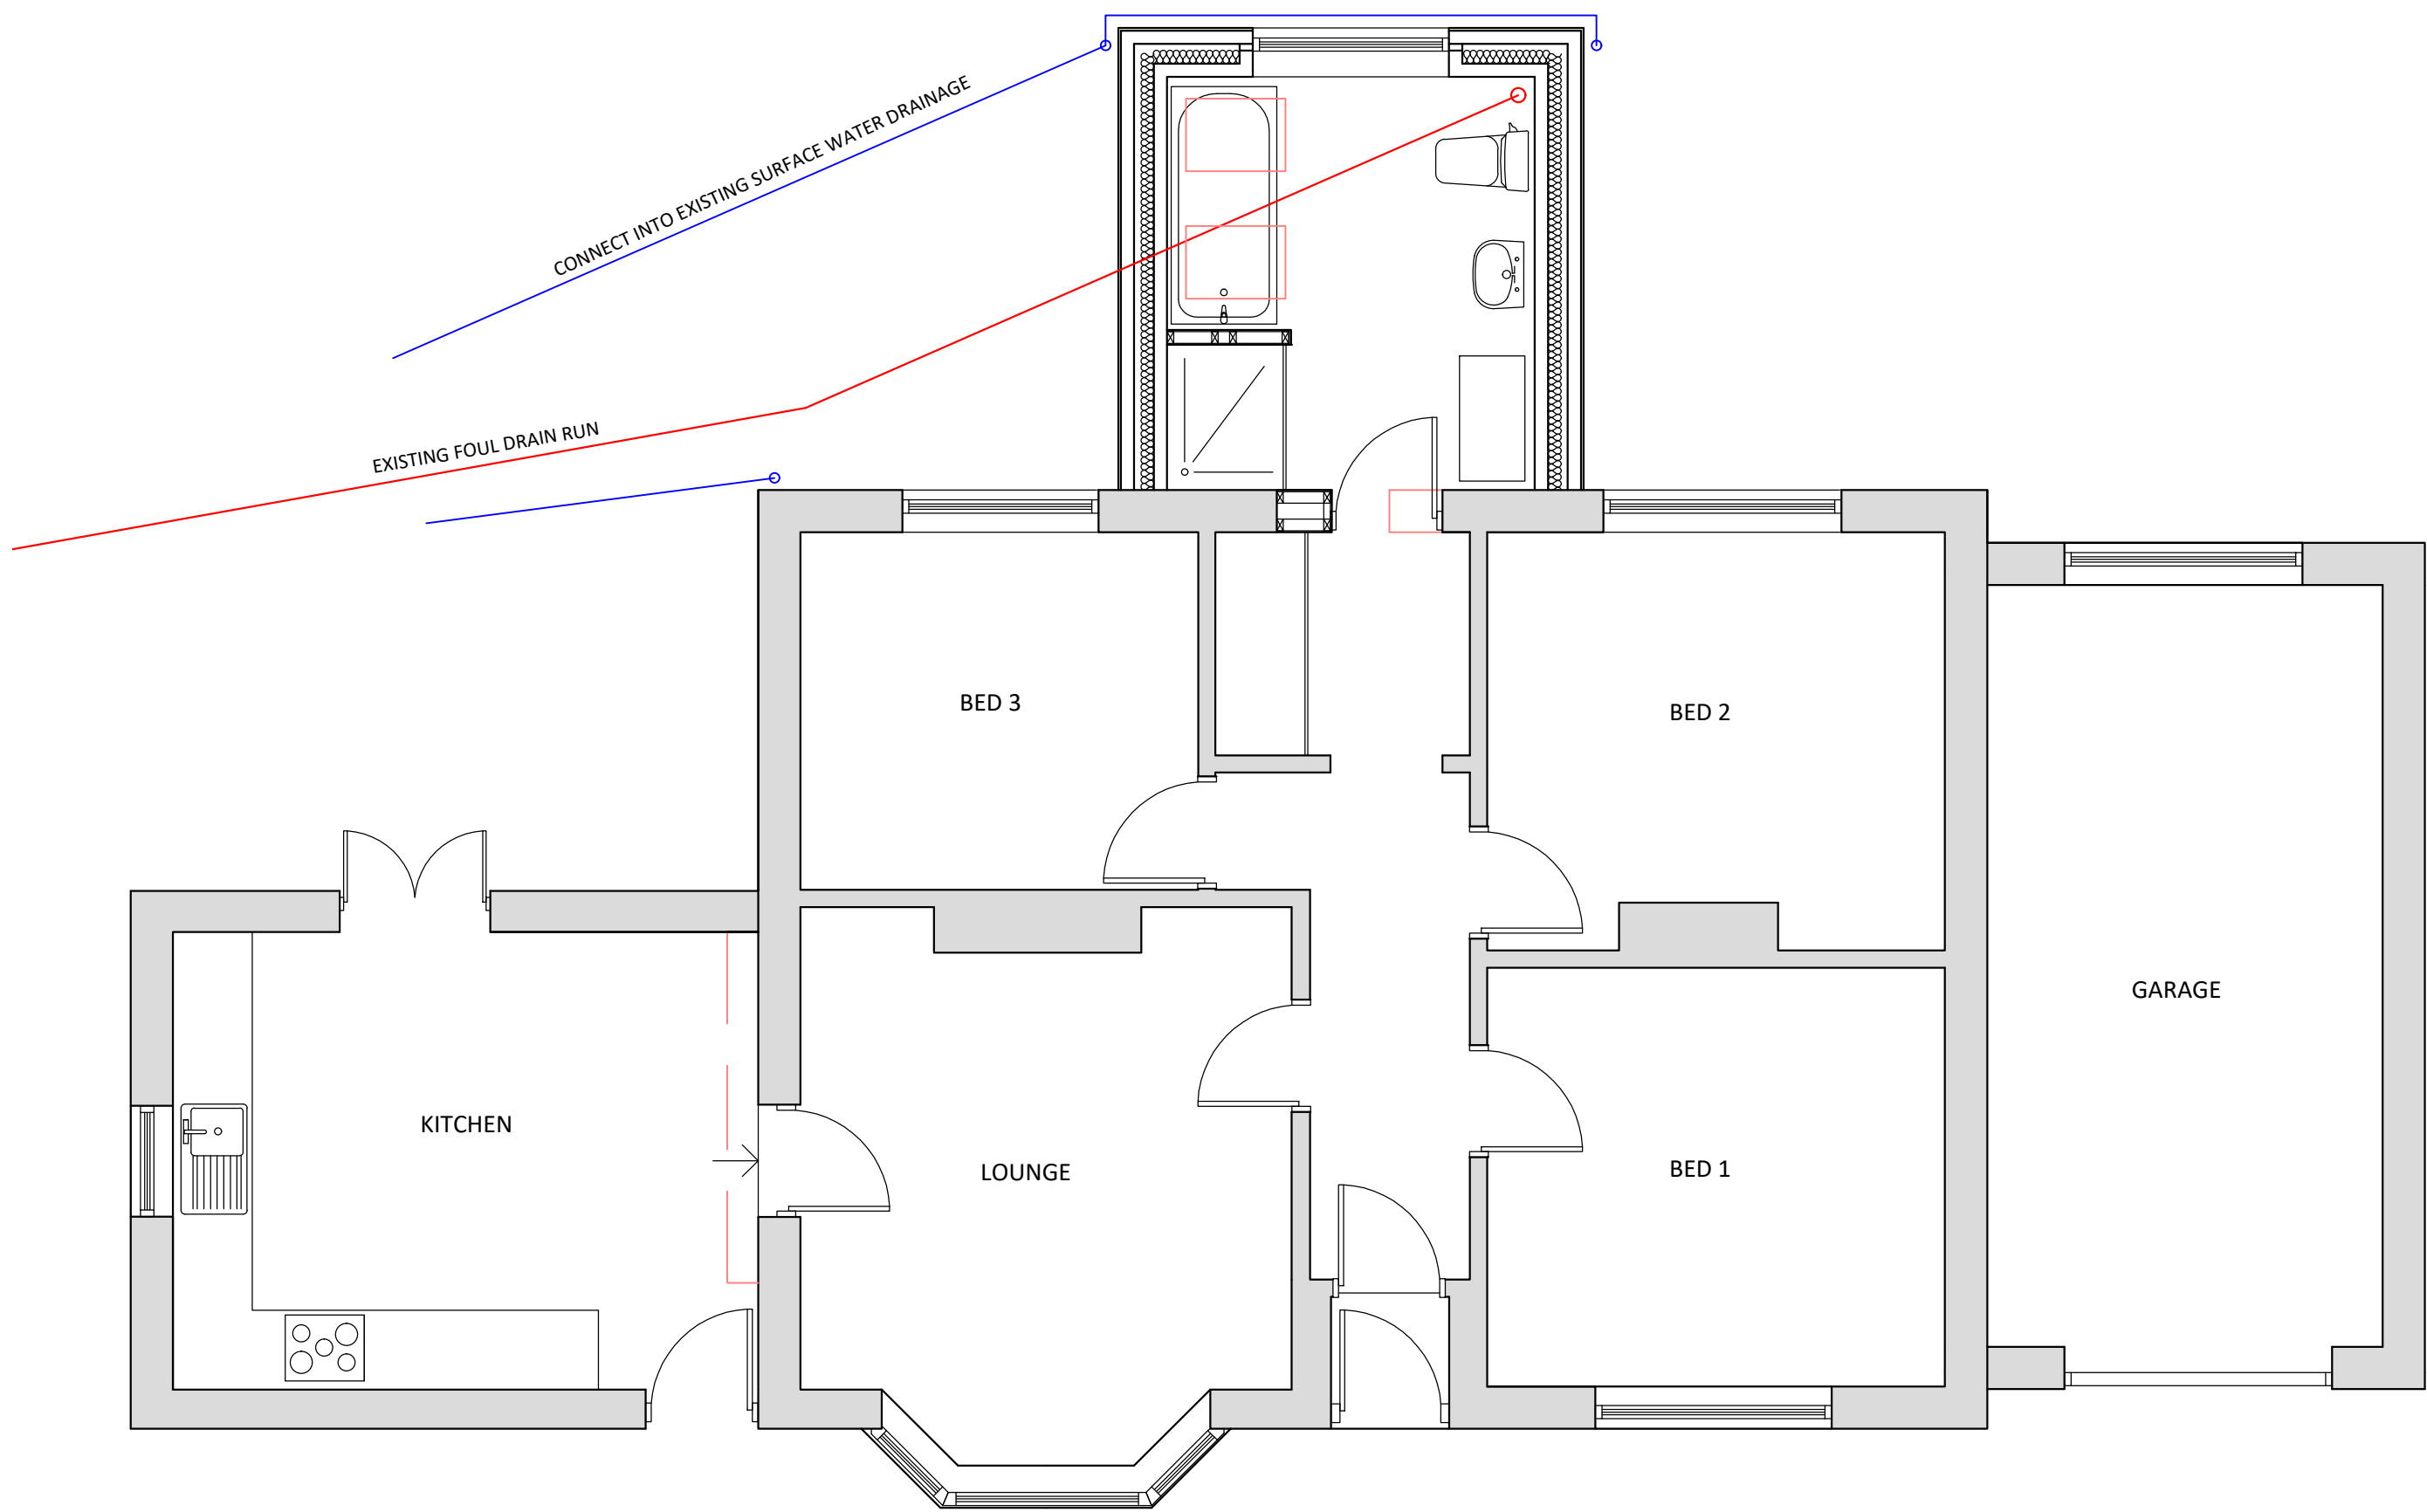

BUILDING REGULATION DRAWINGS

9 Ferndale Avenue
Peak Dale
Buxton
High Peak
SK17 8AZ

Single Storey Rear Extension

Revision	Date

Drawing Ref
9FA/BR/02

Date
20th February 2023

PLANS + DESIGN
Architectural Drawing

18 Eccles Road
Chapel en le Frith
High Peak
SK23 9RG
07912 845 210
info@plansanddesign.co.uk

PLANS ARE TO BE READ IN CONJUNCTION WITH STRUCTURAL ENGINEERS DETAILS. IT IS THE RESPONSIBILITY OF THE CONTRACTOR TO CHECK ALL MEASUREMENTS ON SITE PRIOR TO WORK COMMENCING. IT IS THE RESPONSIBILITY OF THE OWNER TO ENSURE ALL ASPECTS OF THE PARTY WALL ETC ACT 1996 ARE MET. PLEASE CONTACT PLAN DRAWER IF ANY ON SITE AMENDMENTS ARE TO BE MADE.

