



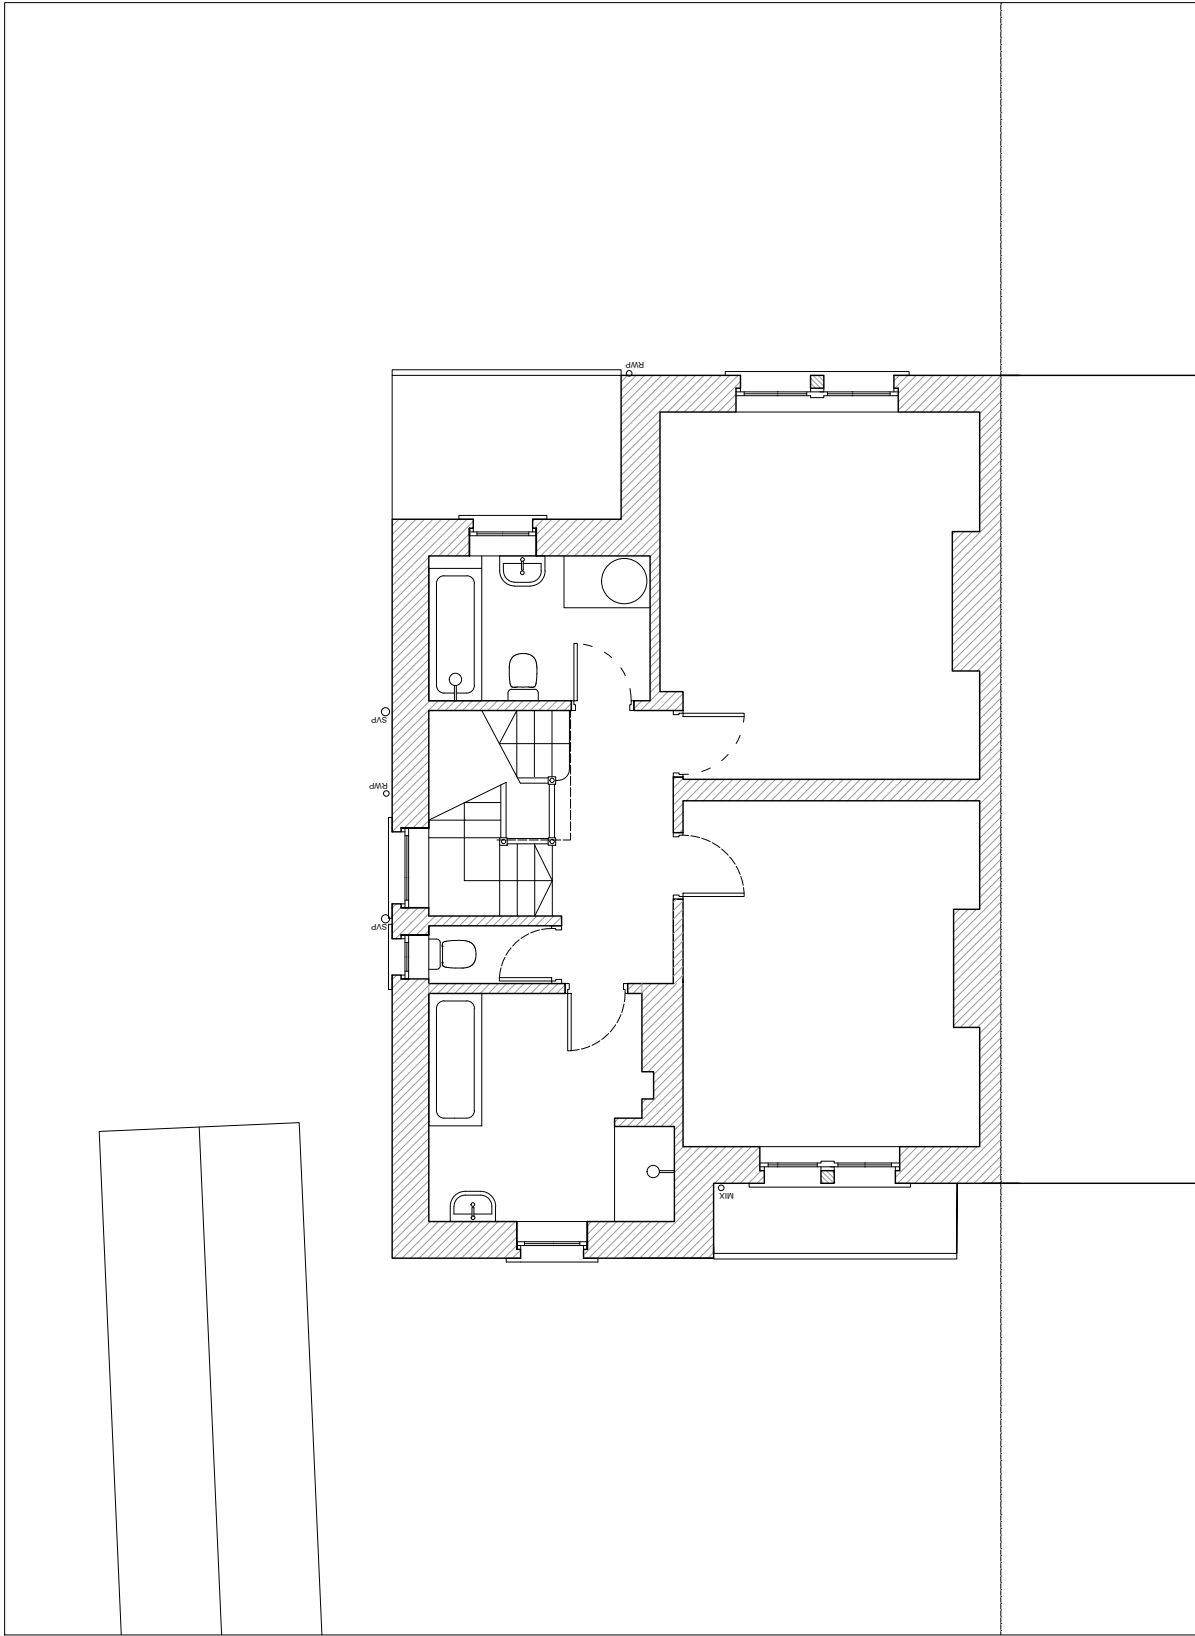

First Floor Plan

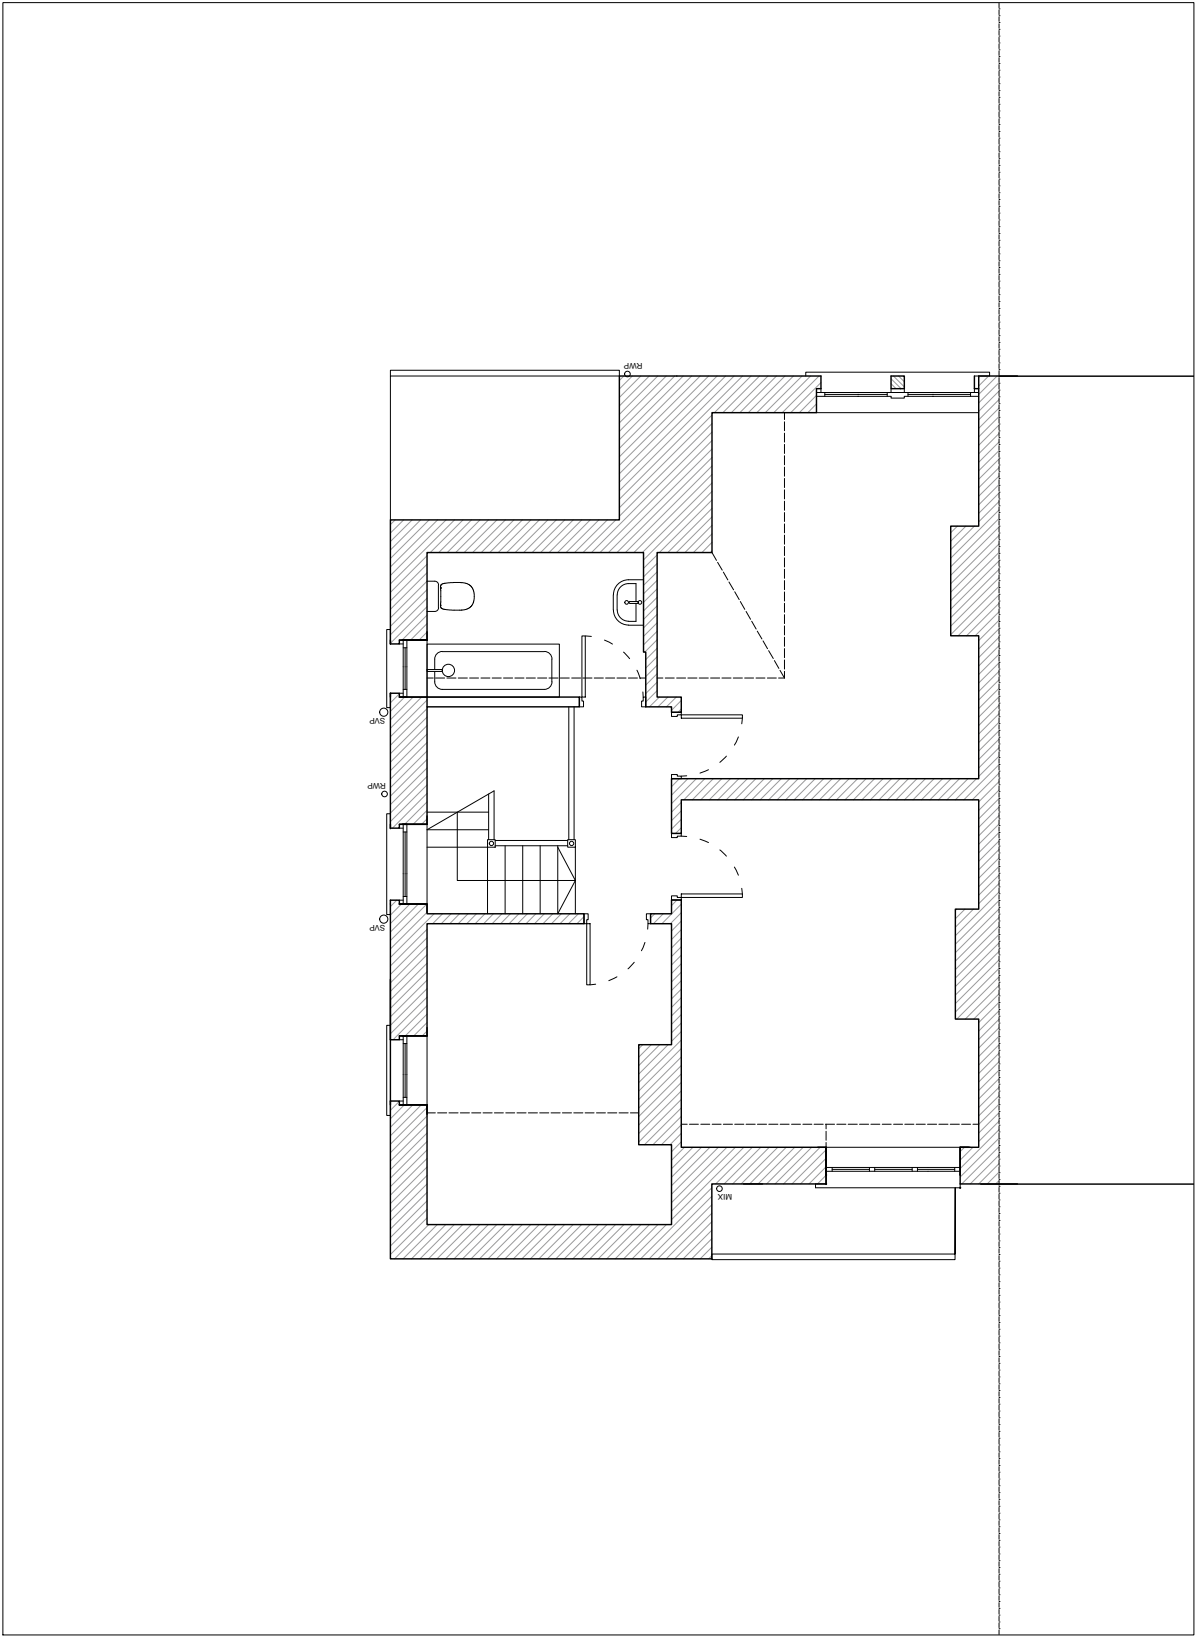

Second Floor Plan



REVISION	DATE	NOTES	REVISION	DATE	NOTES	A_LWR_E_301 EXISTING FLOOR PLANS 134 Lightwood Road Buxton, Derbyshire, SK17 6RW Mr & Mrs Buchanan	B 1:100 @ A3
A	9.09.2022	A - Draft Existing Drawing Issue	-	-	-		
B	24.10.2022	B - Planning Issue	-	-	-		
-	-	-	-	-	-		
© SWOFO ARCHITECTS LTD - REGISTERED COMPANY 10241323. This drawing are the copyright of the Architect and may not be reproduced without written permission. Written dimensions should be followed and checked before construction on site by the contractor.							