


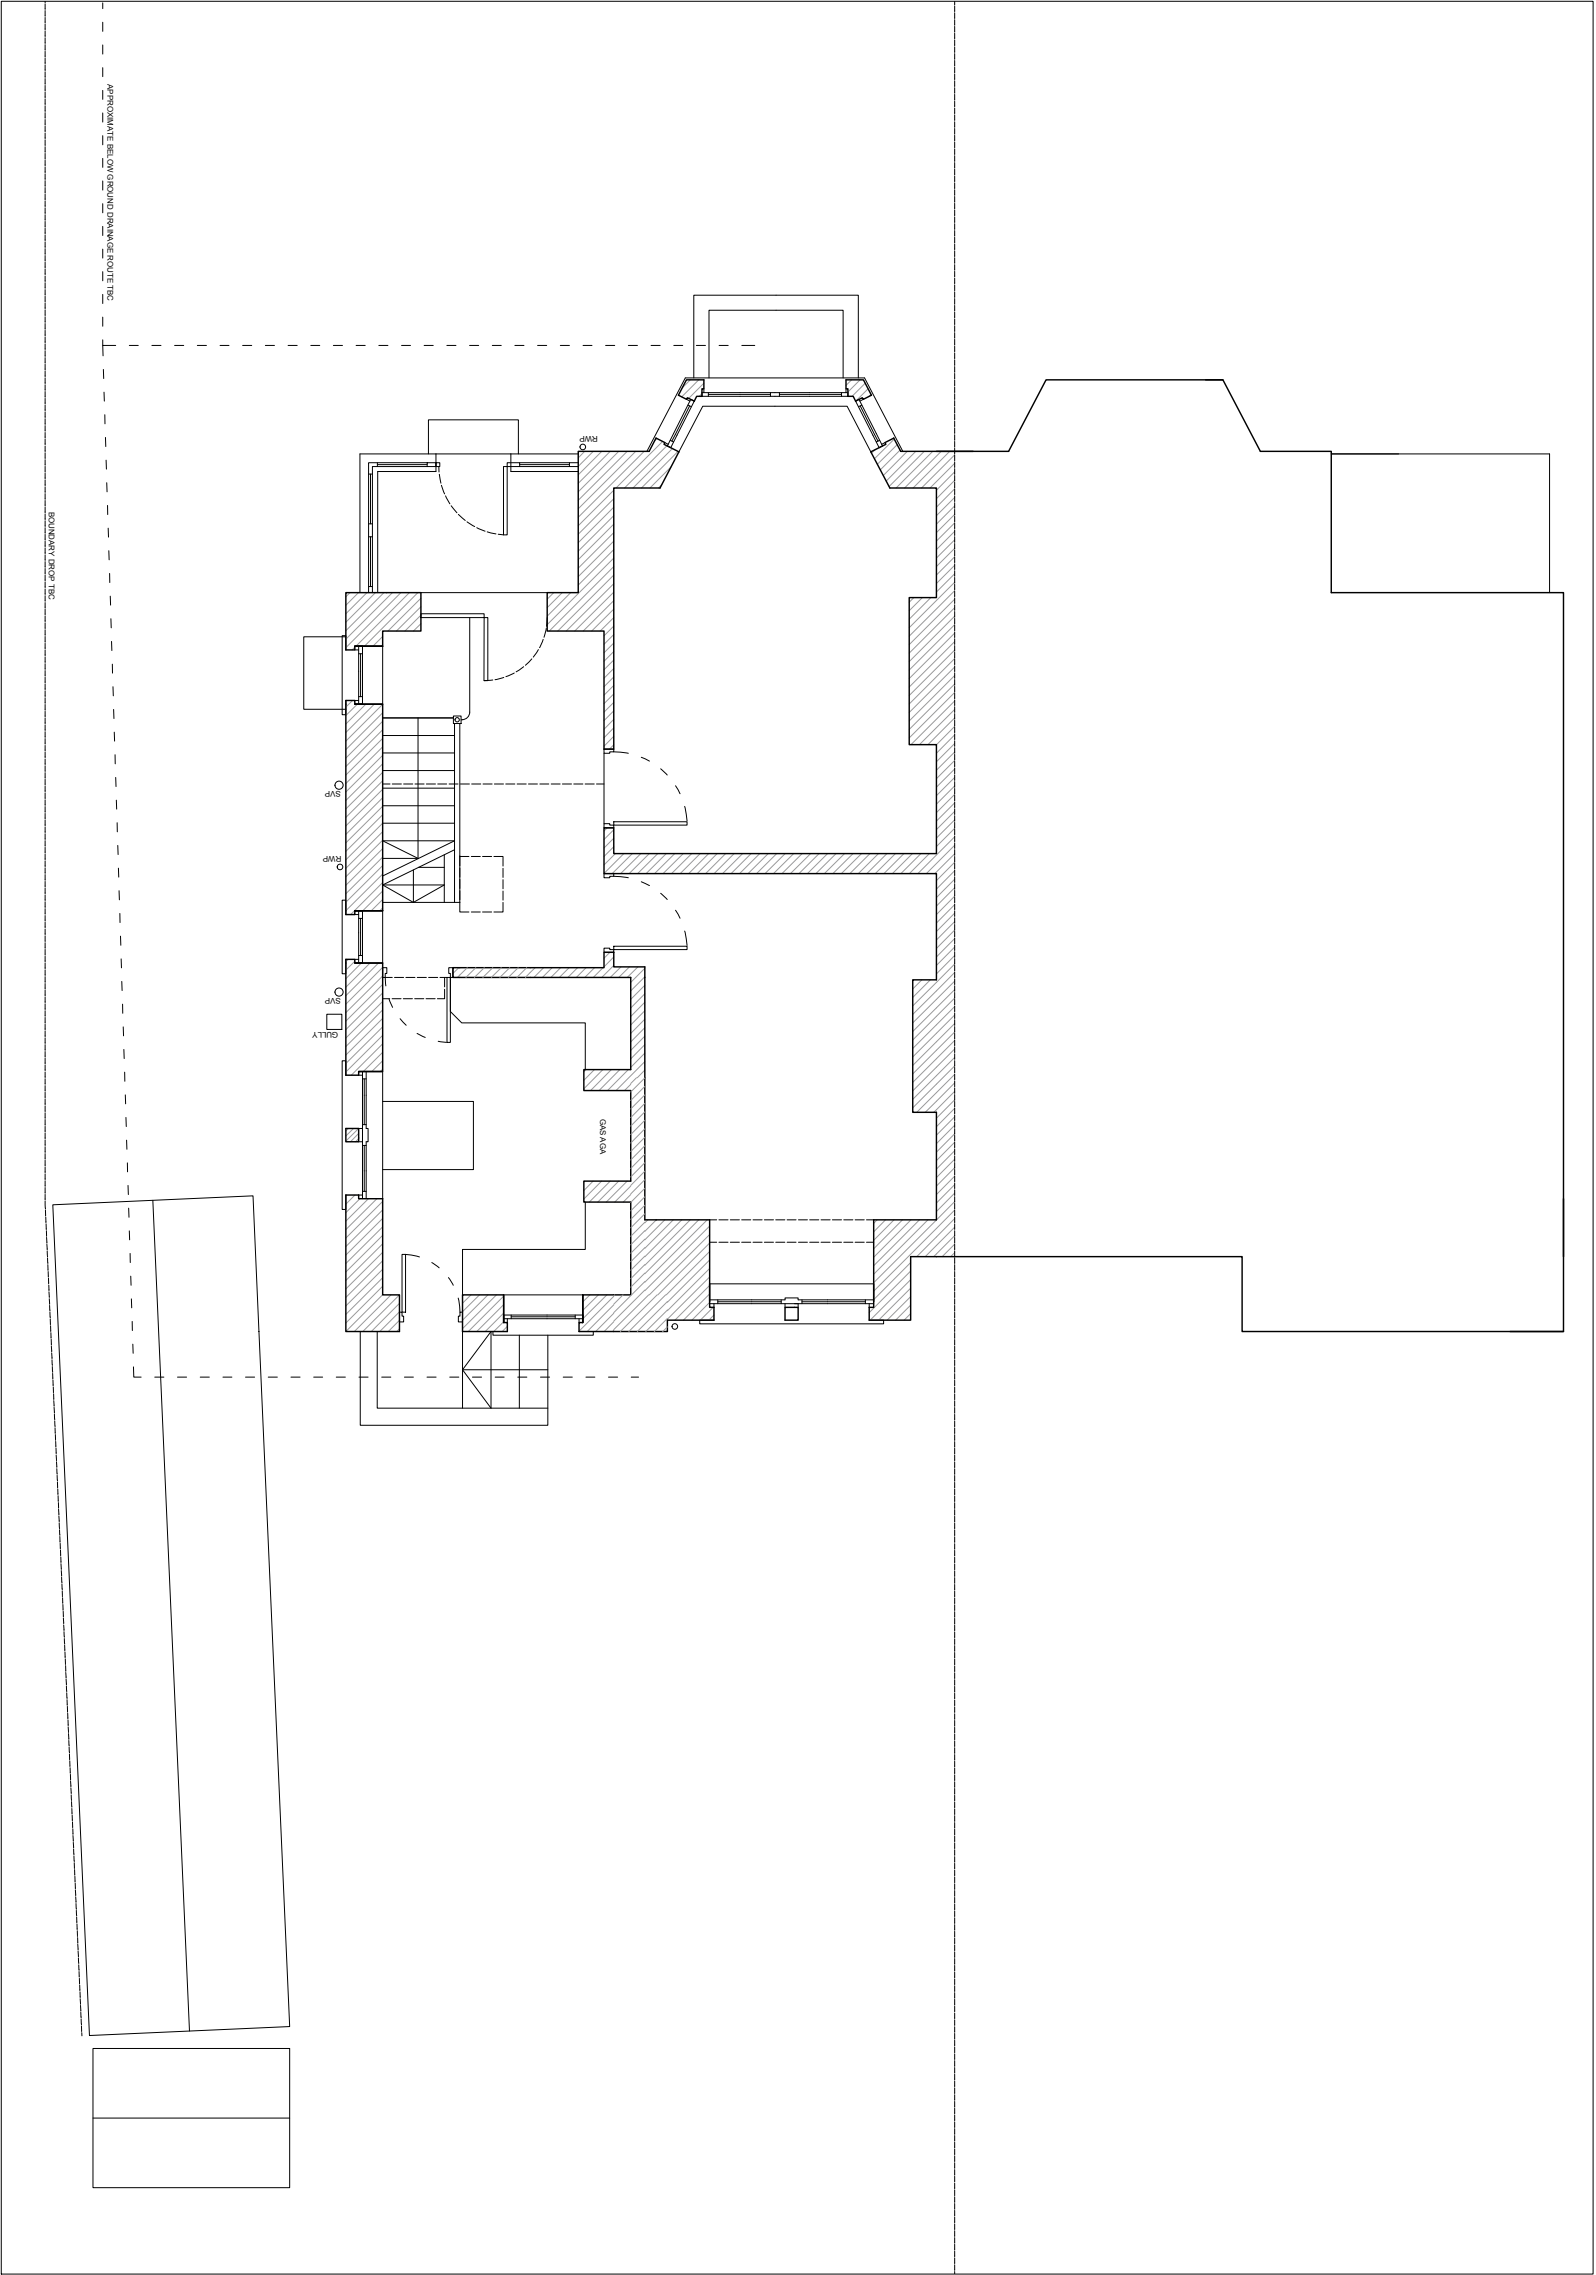

Ground Floor Plan

REVISION	DATE	NOTES	A_LWR_E_300 EXISTING GROUND FLOOR PLAN	B
A	9.09.2022	A - Draft Existing Drawing Issue	134 Lightwood Road	1:100
B	24.10.2022	B - Planning Issue	Buxton, Derbyshire, SK17 6RW	@ A3
-	-	-	Mr & Mrs Buchanan	