


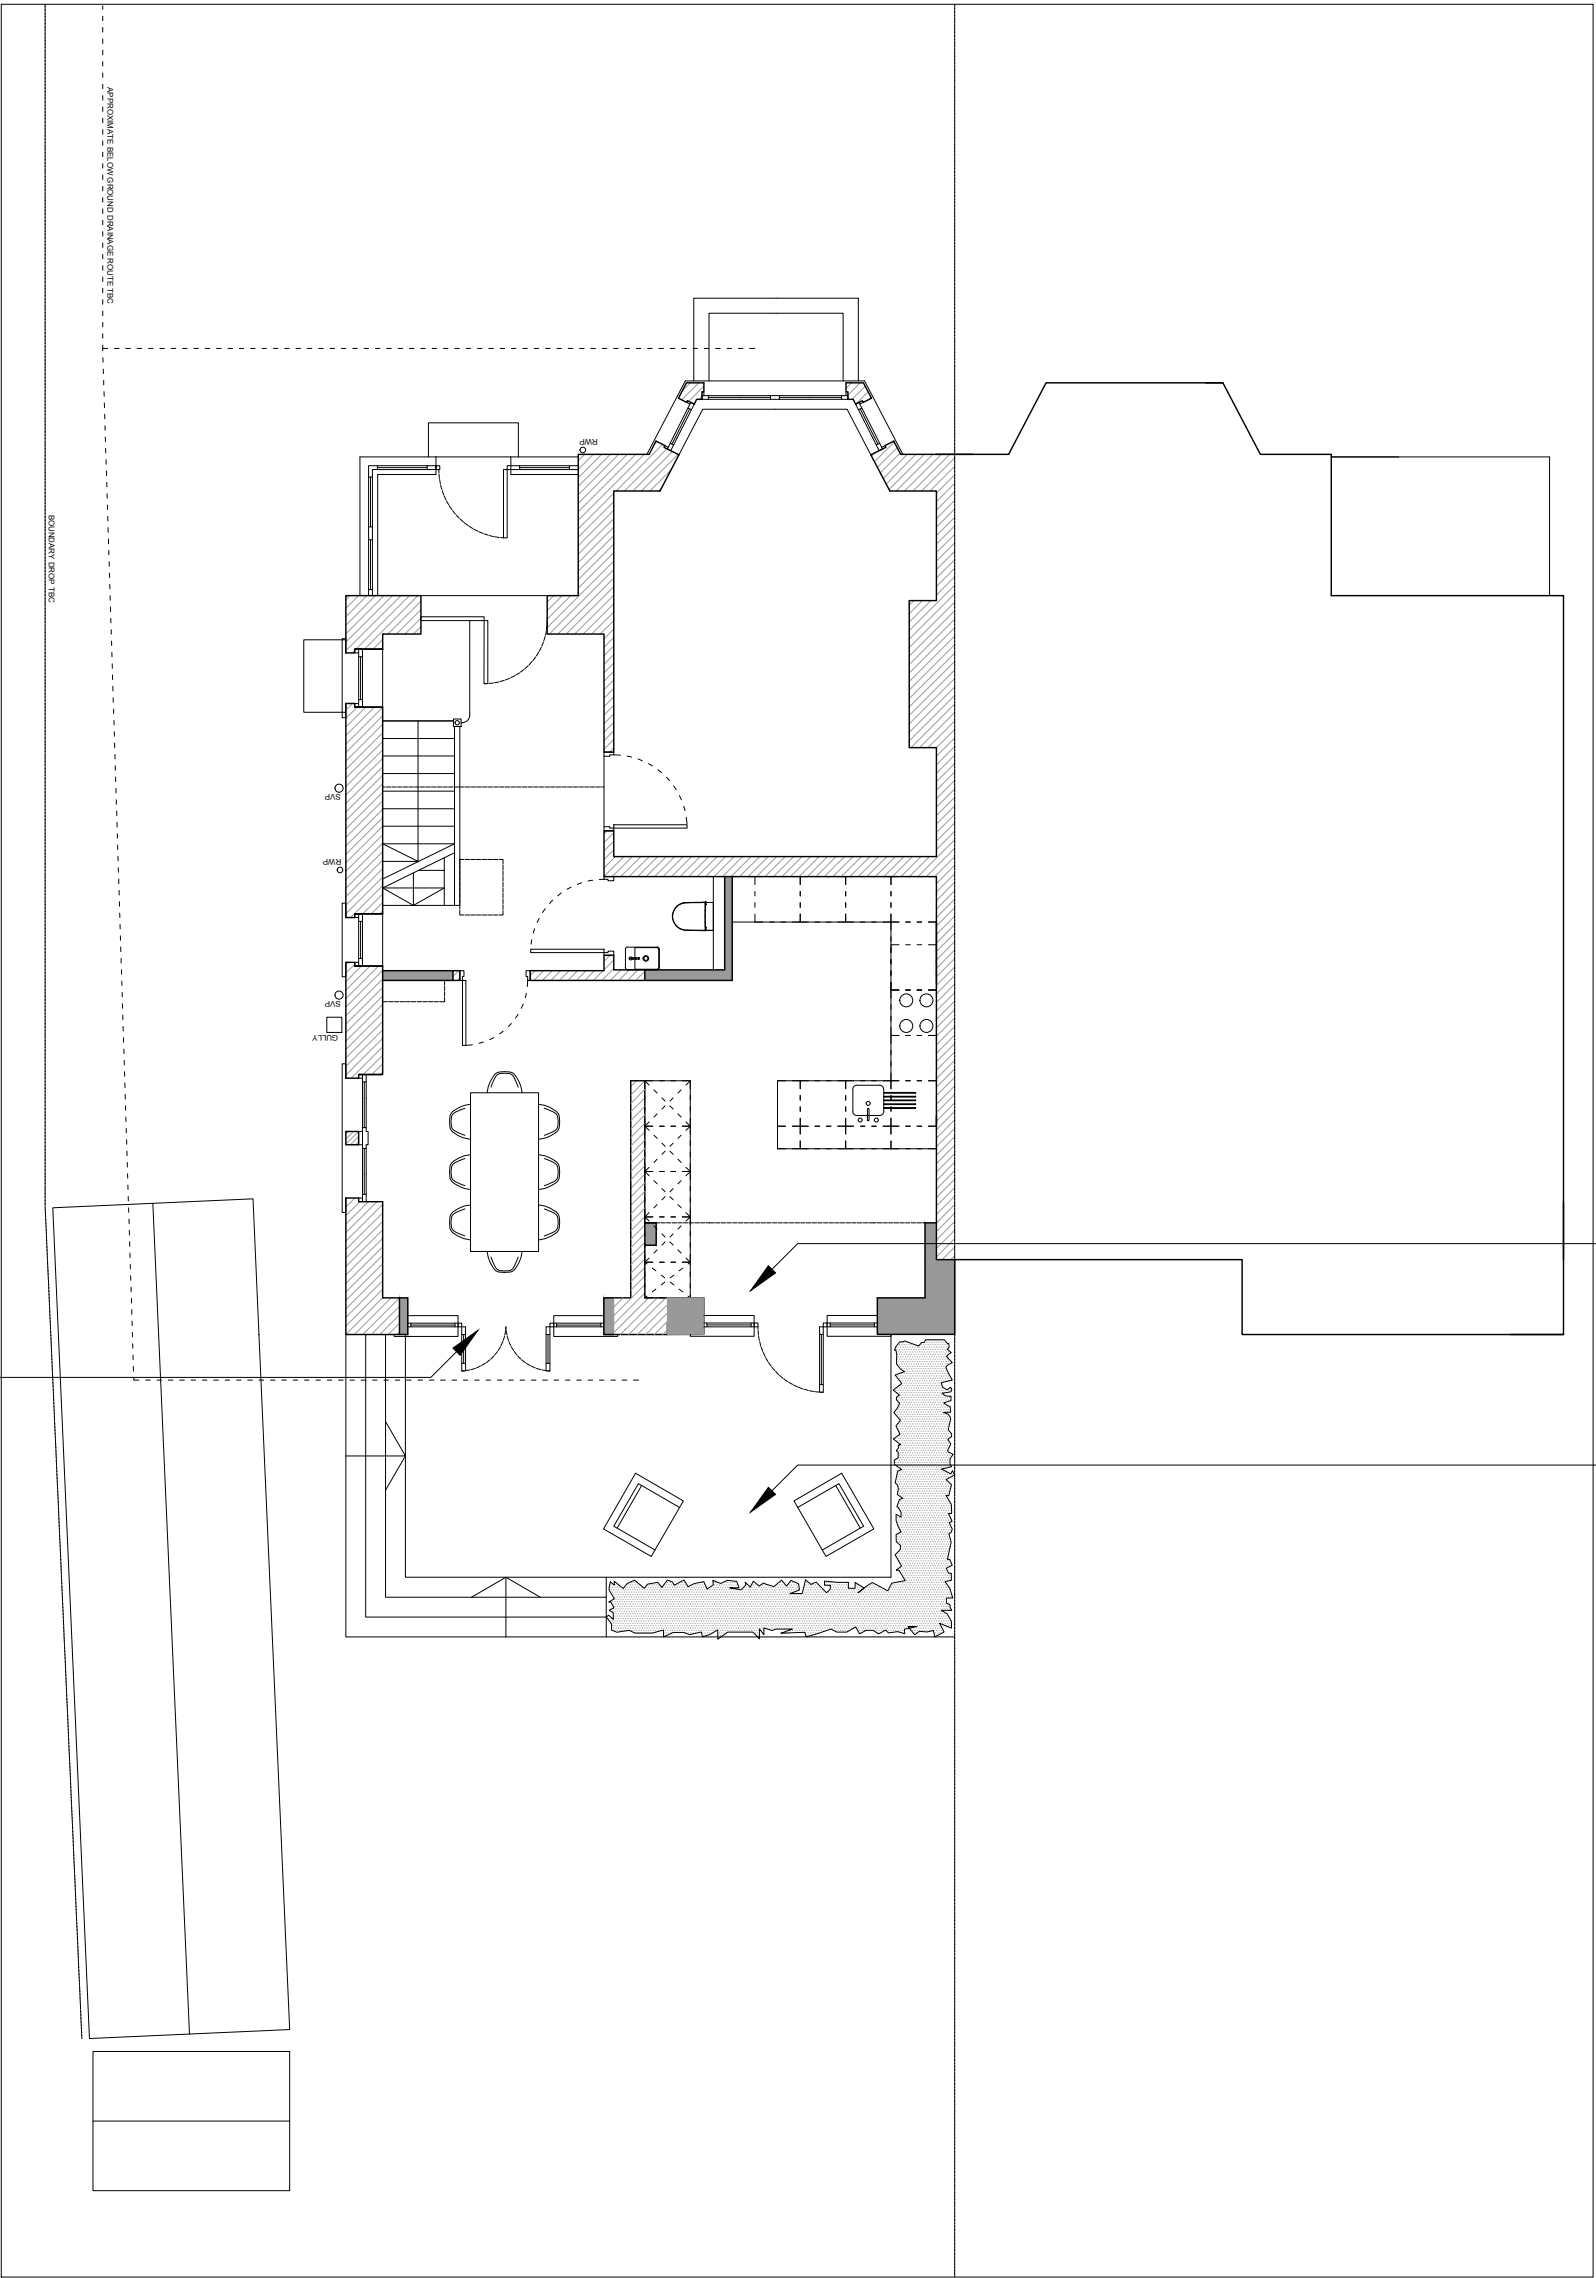

Ground Floor Plan

REVISION	DATE	NOTES	A_LWR_P_300 PROPOSED GROUND FLOOR PLAN	E
D	02.03.2023	D - Planning Issue	134 Lightwood Road	1:100
E	03.04.2023	E - Planning Issue	Buxton, Derbyshire, SK17 6RW	@ A3
			Mr & Mrs Buchanan	