
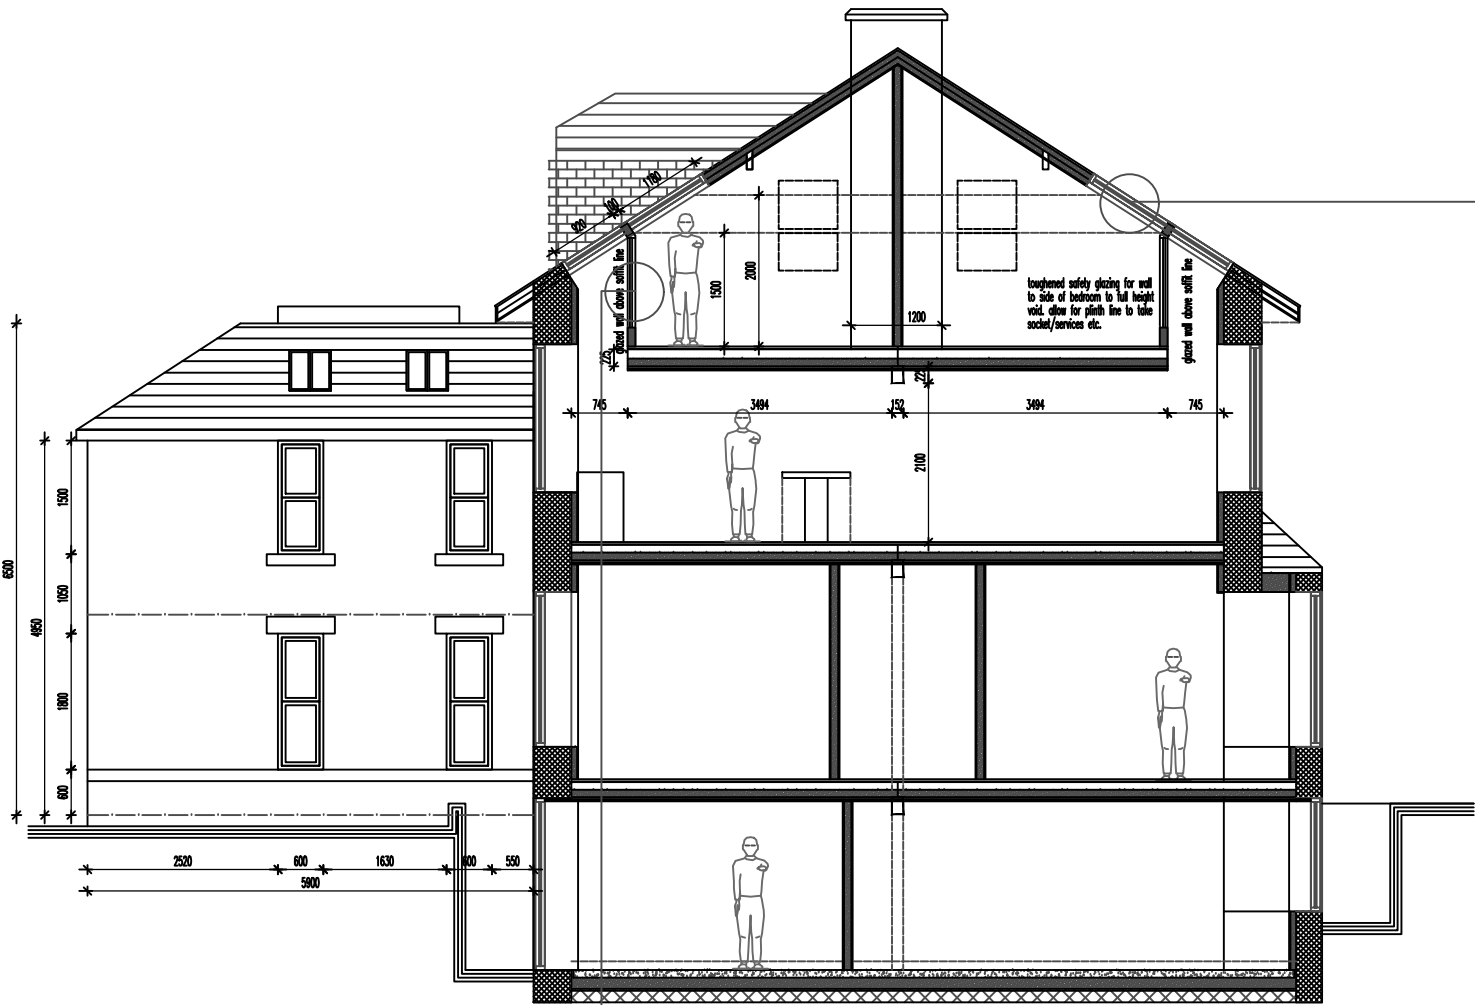


SECTION 1:100

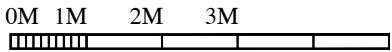

DWG: PROPOSED
23 PARK ROAD
BUXTON

REVISIONS:

1:100	CHECKED:
DATE: OCT'22	DRAWN:

©THIS DRAWING AND THE BUILDING WORKS DEPICTED ARE THE COPYRIGHT OF AJS ARCHITECTURE AND MAY NOT BE REPRODUCED OR AMENDED EXCEPT BY WRITTEN PERMISSION. NO LIABILITY WILL BE ACCEPTED FOR AMENDMENTS MADE BY OTHER PERSONS

A.J.S ARCHITECTURE

32 carr road.
buxton.
derbyshire.
sk17 6wf.

h: 01298 26062
m: 07794 400237

SECTIONS 02

23 PARK ROAD

23 PARK ROAD, BUXTON