



BLOCK PLAN 1:200

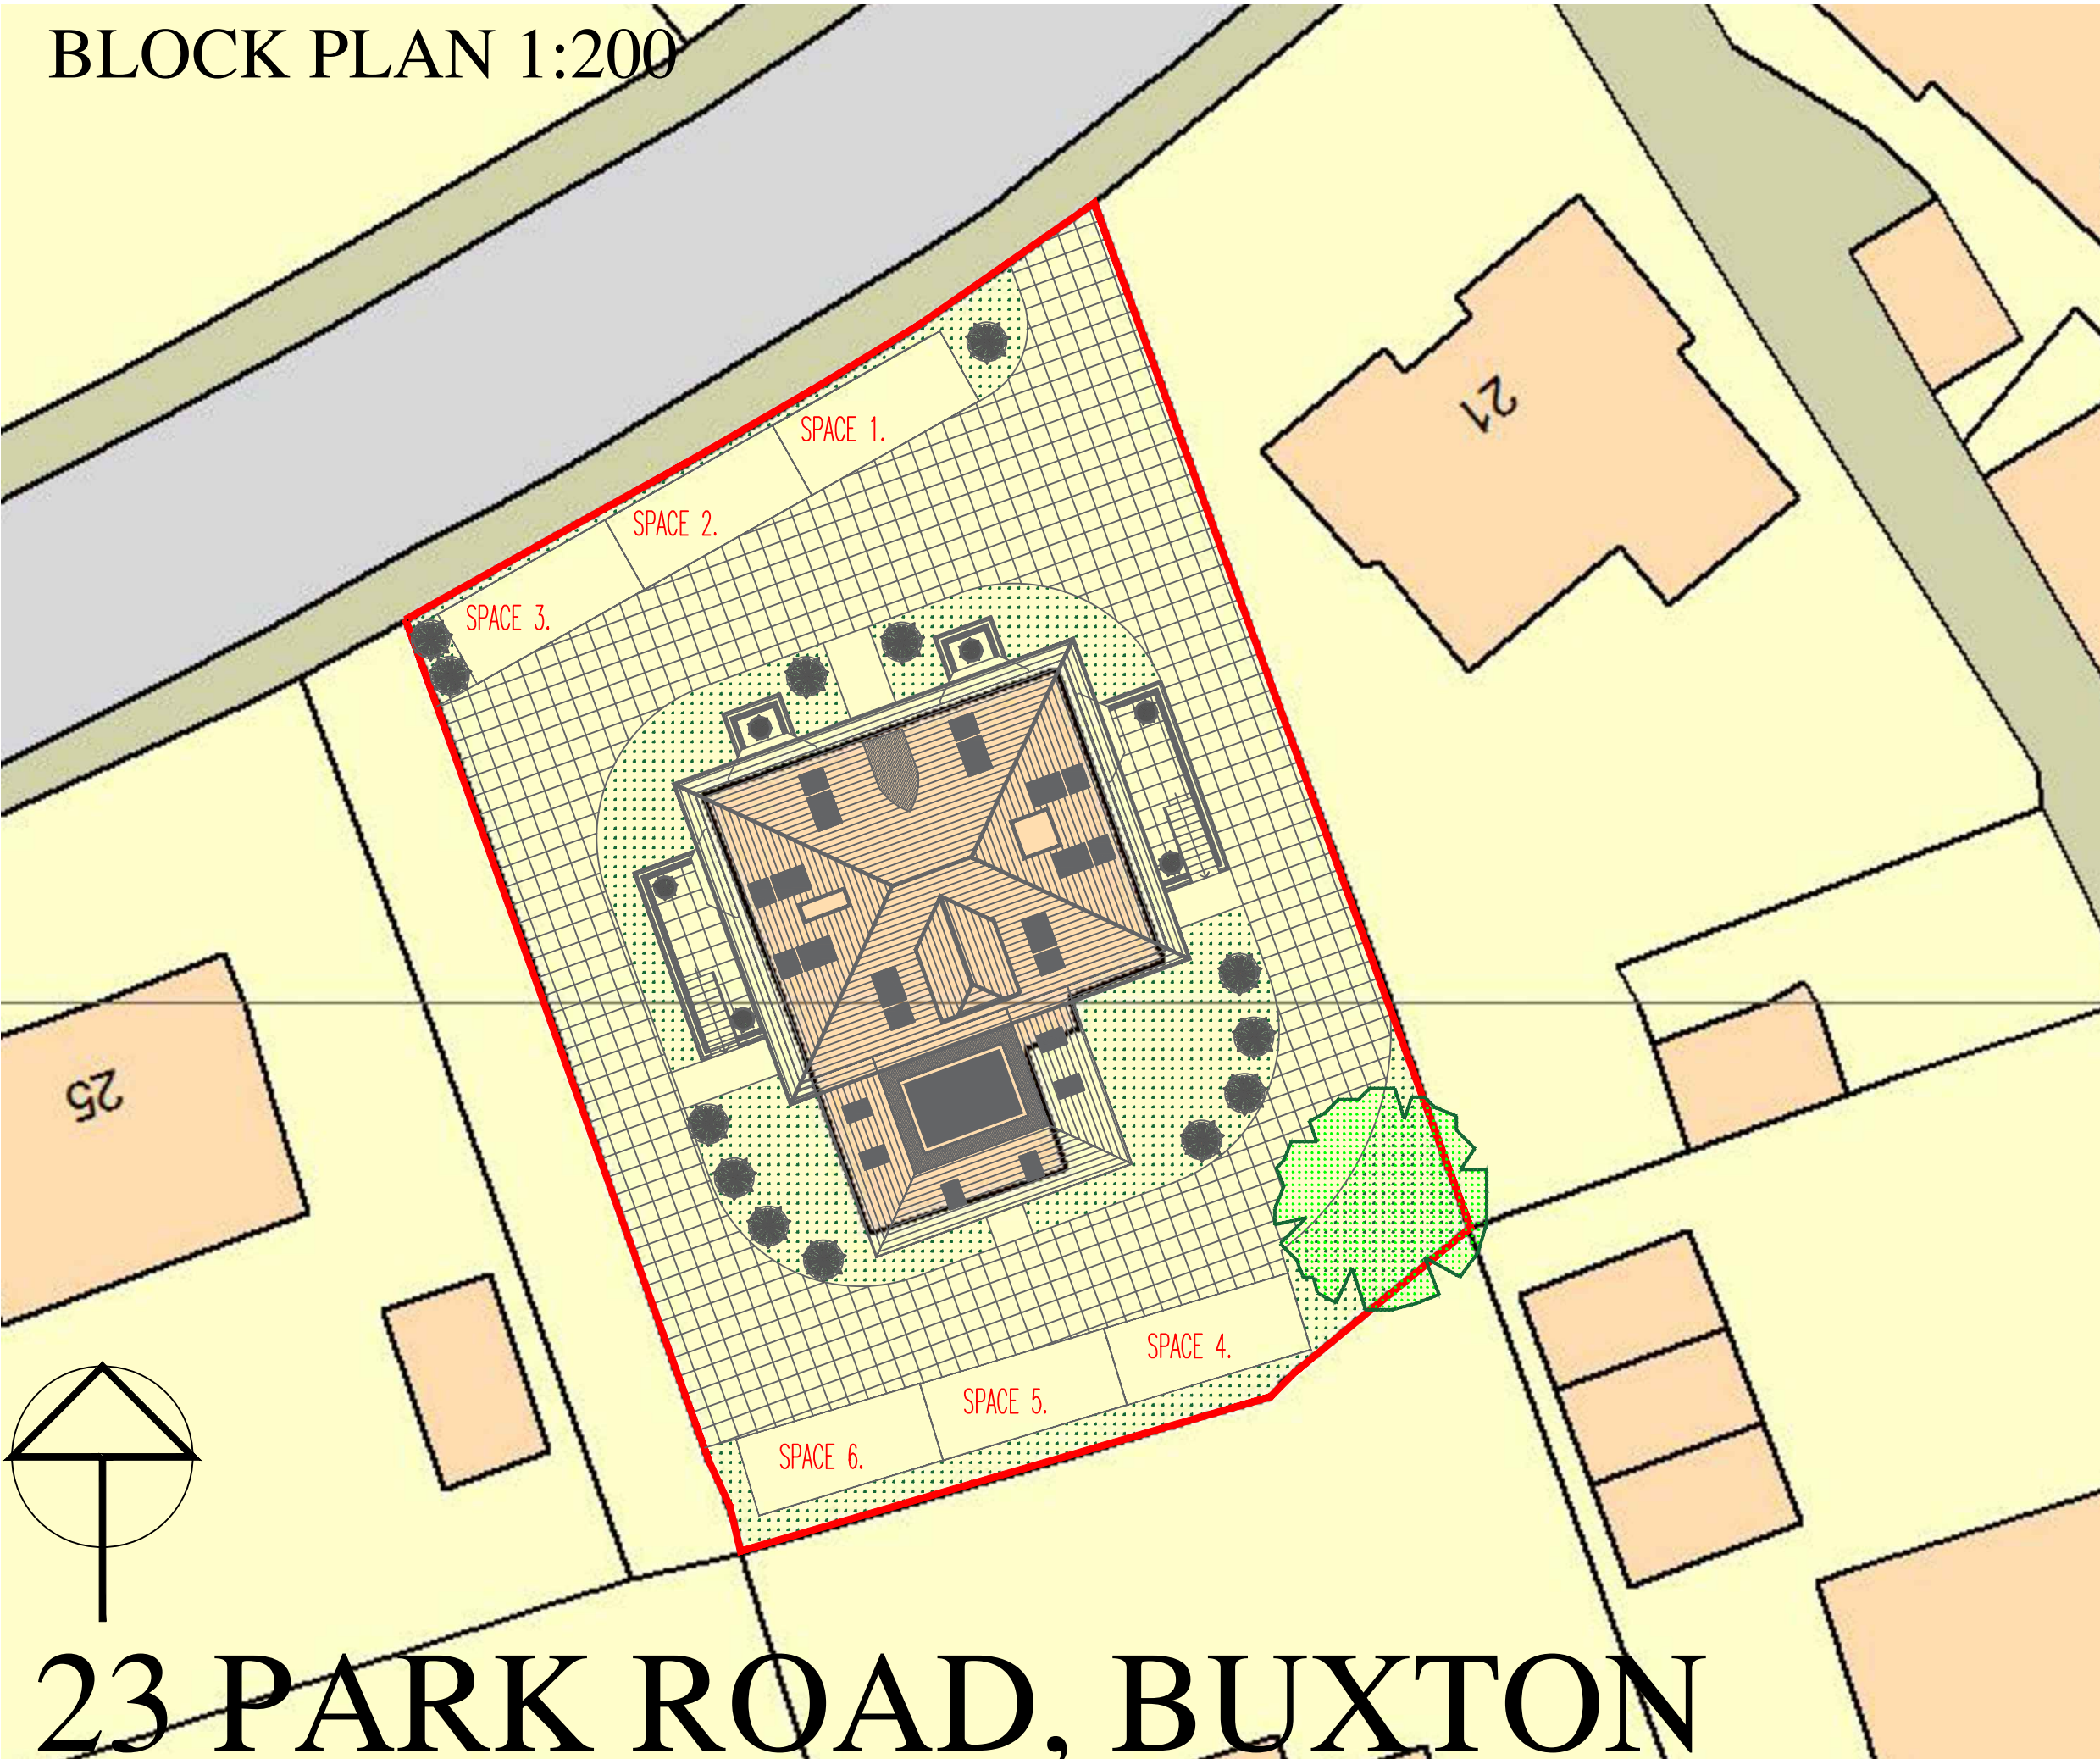

23 PARK ROAD, BUXTON

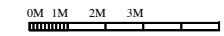

DWG: SITE LOCATION PLANS
23 PARK ROAD
BUXTON

REVISIONS:

1:1250/500 CHECKED:
DATE: OCTOBER 22 DRAWN:

©THIS DRAWING AND THE BUILDING WORKS DEPICTED ARE THE COPYRIGHT OF AJS ARCHITECTURE AND MAY NOT BE REPRODUCED OR AMENDED EXCEPT BY WRITTEN PERMISSION. NO LIABILITY WILL BE ACCEPTED FOR AMENDMENTS MADE BY OTHER PERSONS

A.J.S ARCHITECTURE

32 carr road.
buxton.
derbyshire.
sk17 6wf.

h: 01298 26062
m: 07794 400237



SITE 01

23 PARK ROAD