


SITE LOCATION PLANS 1:1250 / 500

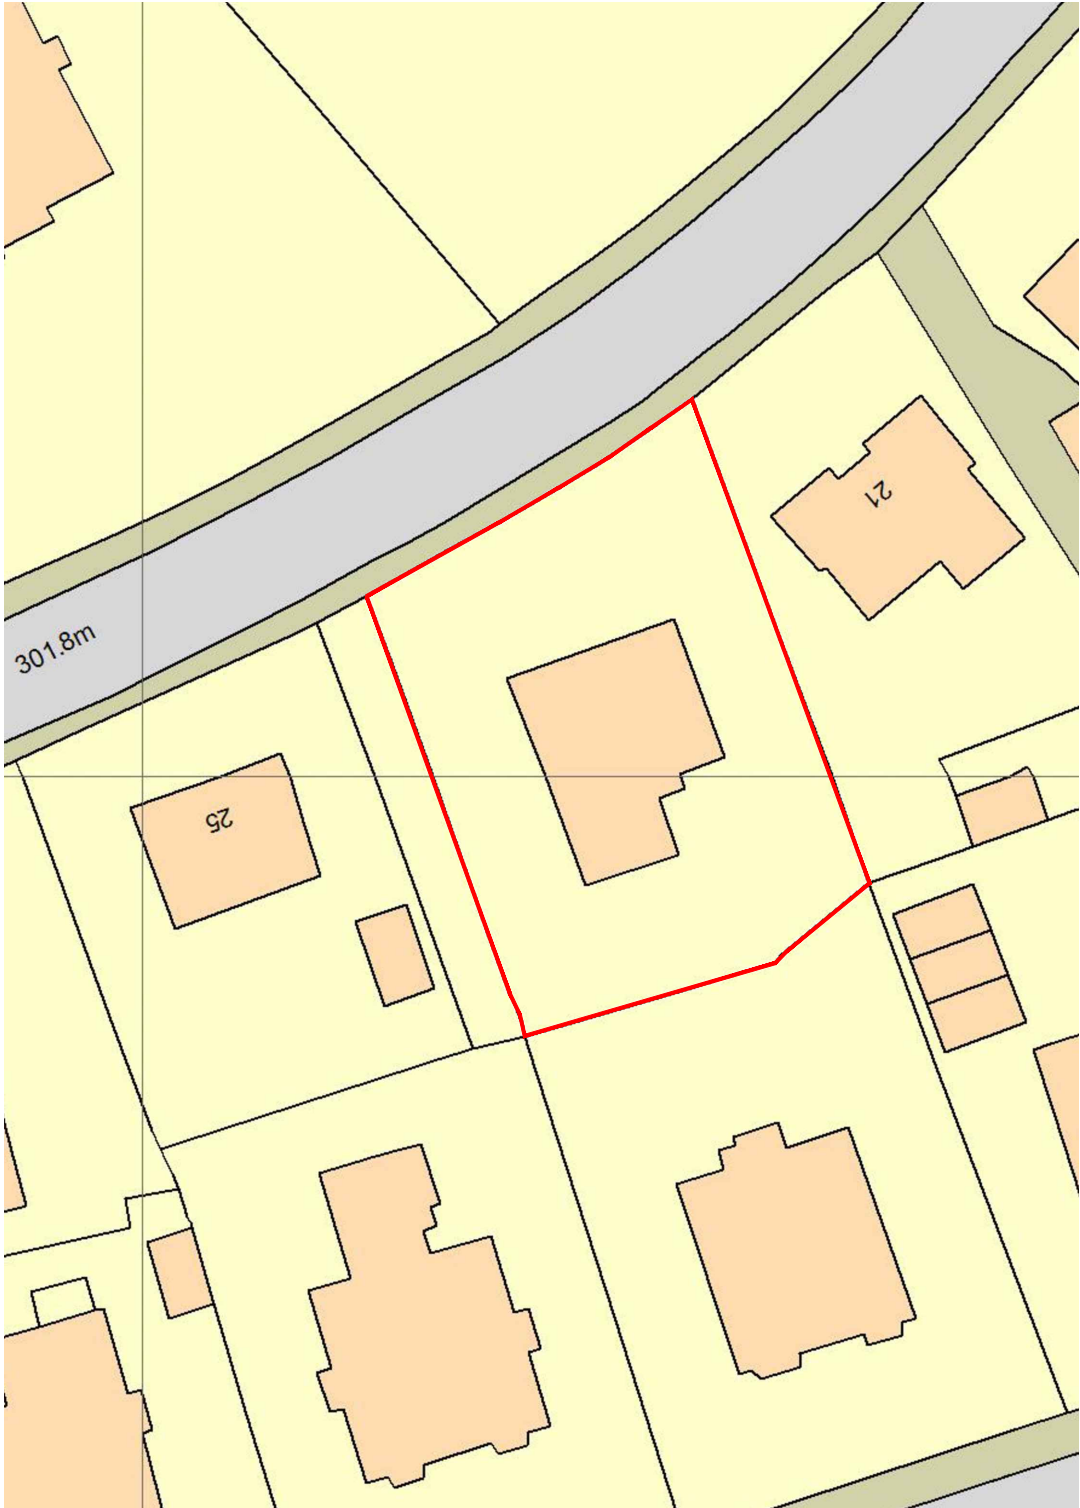

DWG: SITE LOCATION PLANS  
23 PARK ROAD  
BUXTON

REVISIONS:

1:1250/500  
DATE: OCTOBER 22  
CHECKED:  
DRAWN:

©THIS DRAWING AND THE BUILDING WORKS DEPICTED ARE THE COPYRIGHT OF AJS ARCHITECTURE  
AND MAY NOT BE REPRODUCED OR AMENDED EXCEPT BY WRITTEN PERMISSION. NO LIABILITY WILL BE ACCEPTED  
FOR AMENDMENTS MADE BY OTHER PERSONS

A.J.S ARCHITECTURE

32 carr road.  
buxton.  
derbyshire.  
sk17 6wf.

h: 01298 26062  
m: 07794 400237



SITE 01

23 PARK ROAD

23 PARK ROAD, BUXTON