
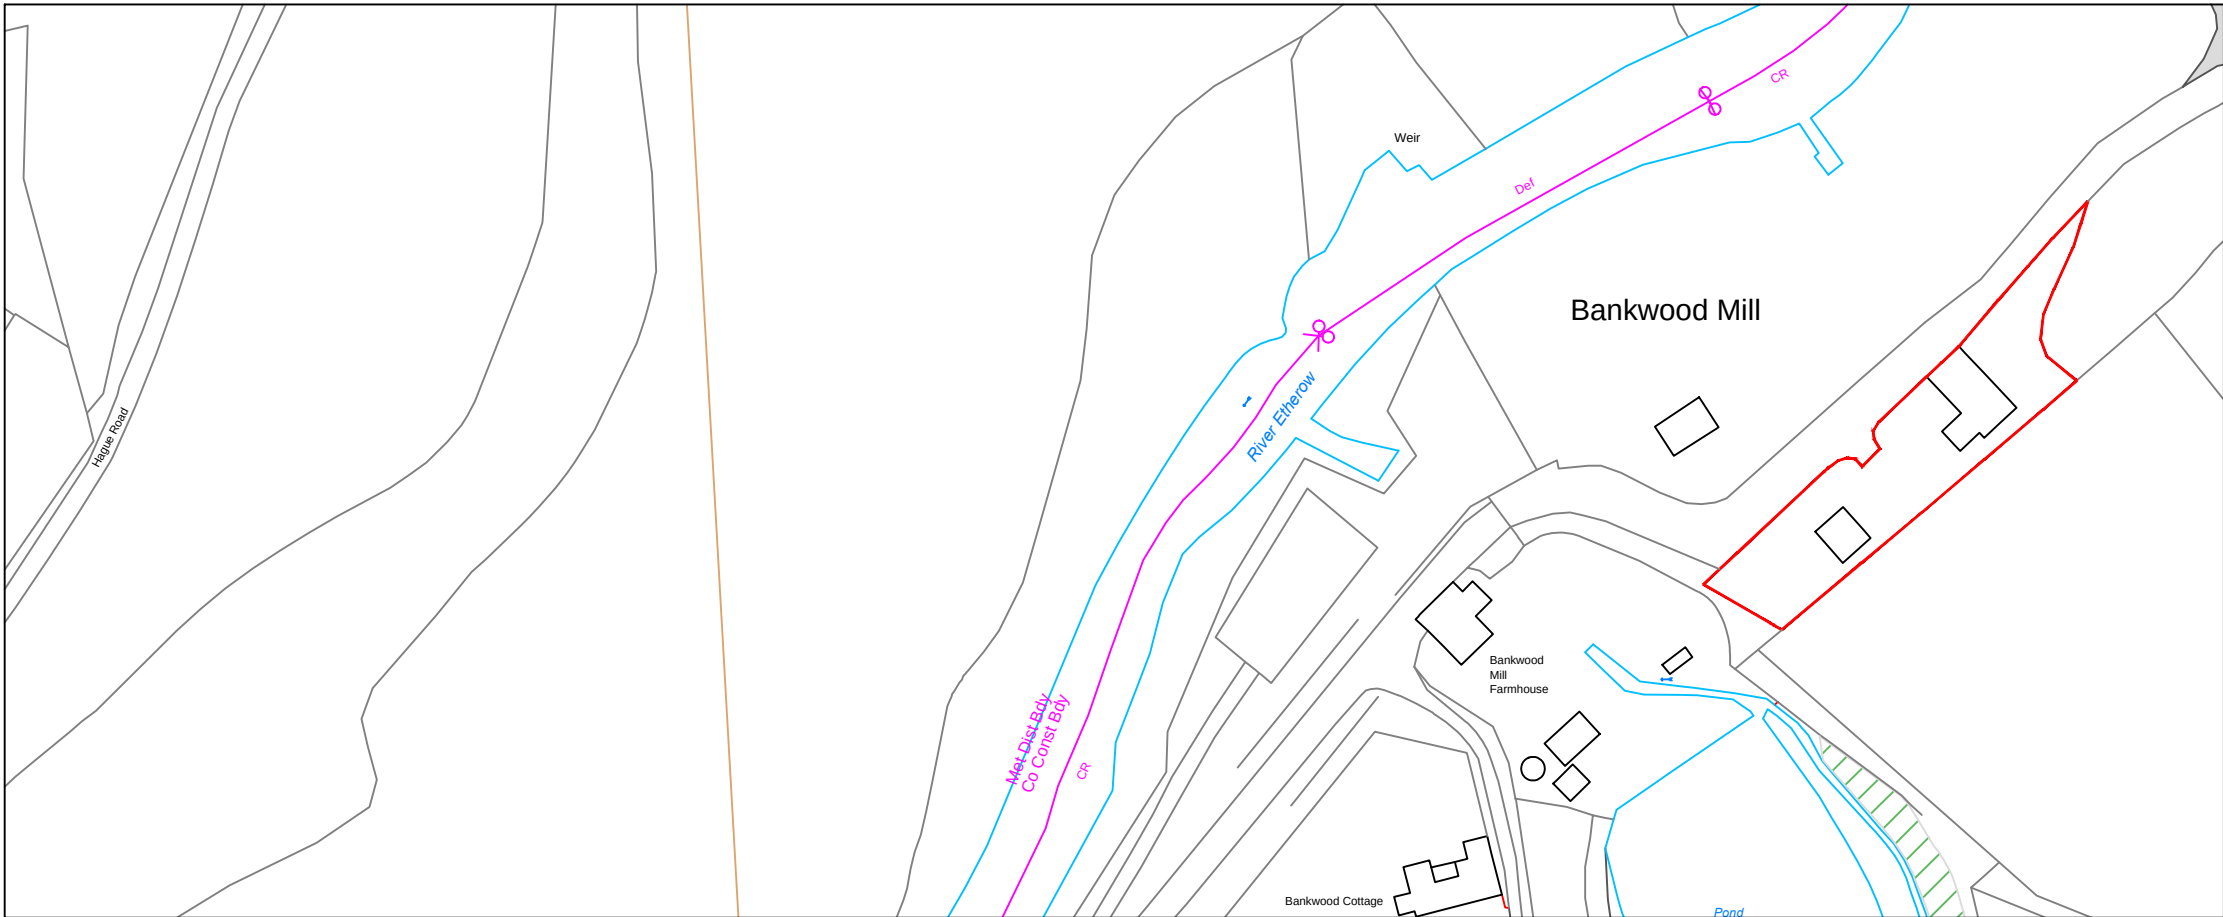


This drawing is protected by copyright and the information contained therein is the property of William McCall.
The drawing must not be copied and the information contained therein may not be used or disclosed without written permission of and in the manner permitted by William McCall.

Location Plan (1:1250)

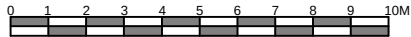

Stage :- **Householder Planning**

Project Title :- Proposed Retractable Pergola

Drawing Title :- Site & Location Plans

Client :- Loxley Homes

Drwg No :- 03/23/33	2 of 3	Date :- March '23	Rev :- *
------------------------	--------	----------------------	-------------

Scale :- 1:200 & 1:1250@A3	Drawn:- SCM	Checked :-
-------------------------------	----------------	------------

Site Address :- Bankwood Mill,
Charlesworth,
Glossop,
SK13 5ES