

Existing Front Elevation



Existing Side Elevation

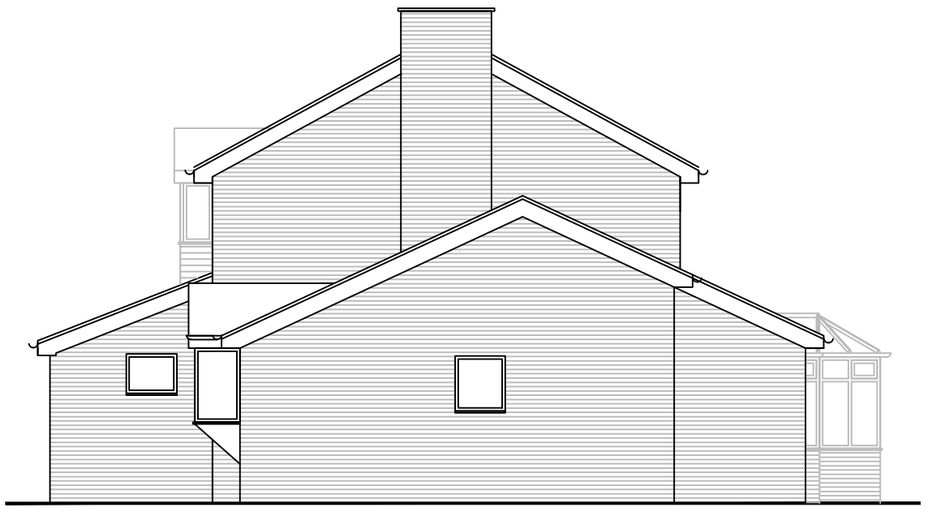

Existing Side Elevation



Existing Rear Elevation

0 1 2 3 4 5

Metric Scale

THIS DRAWING IS NOT TO BE COPIED OR REPRODUCED
WITHOUT THE PRIOR WRITTEN CONSENT OF PLANMART LTD.

PLANMART

Client:

Mr John Smith
9 Birch Green, Glossop, Derbyshire, SK13 8PR

Project:

Proposed garage conversion

Title:

Existing Elevations

Scale: 1:100 @ A3

Drawn:	**Date:**
C.K.	January 2023
Project no.:	**Drawing no.:**
3184	3184-002

PLANMART LIMITED
9, GEORGE STREET, GLOSSOP,
DERBYSHIRE SK13 8AY.
TEL: 01457 863153