01
52

Proposed Floor Plans

Scale 1:100 @ A3

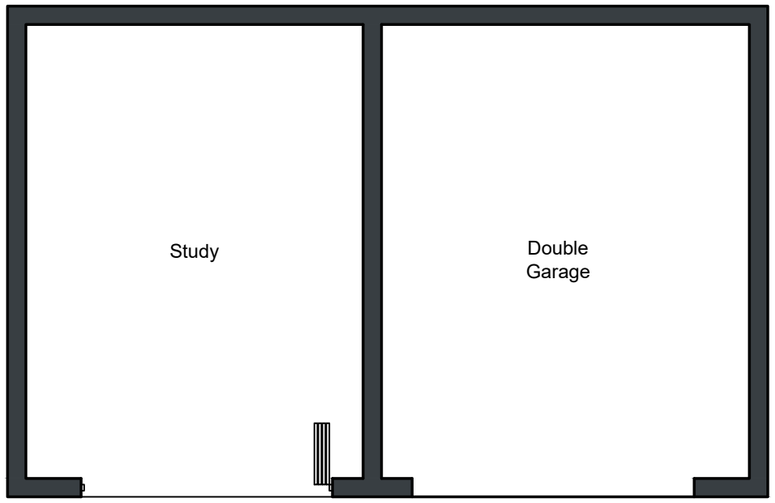

Detached Garage Plan (Terrace Over)
Total Ground Floor Area: 87m²

02
52

Proposed Elevations

Scale 1:100 @ A3



General Notes
01: Ensure drawing is printed to accurate scale before scaling any dimensions, the scale bar below is to assist. If in doubt, contact TADW Archtiects.
02: All dimensions are in millimetres unless noted otherwise.
03: All dimensions should be verified on site before proceeding with the work.
04: TADW Architects shall be notified in writing of any discrepancies.
05: © TADW Limited (UK) 2020

Legend

Issue	Description	Date	Drawn	Checked
P1	Drawn for comments	22.02.23	AM	MH

Drawing Status
P - Planning | **T** - Tender | **C** - Construction | **R** - As Record

For Approval

tadw architects
Six St. Petersgate Stockport Cheshire SK1 1HD
Ph 0161 477 6158 Fx 0161 480 8342 mail@tadw.co.uk www.tadw.co.uk

Client: G & G Cullen

Job: Taxal Edge, Whaley Bridge

Title: New Garage to Existing House

Scale: 1:100 @ A3

Note - Prints from PDF files may not be to scale, check accuracy against scale

1 2 3 5m 1:100

Job Number	Drawing Number	Issue
411179	52	P1