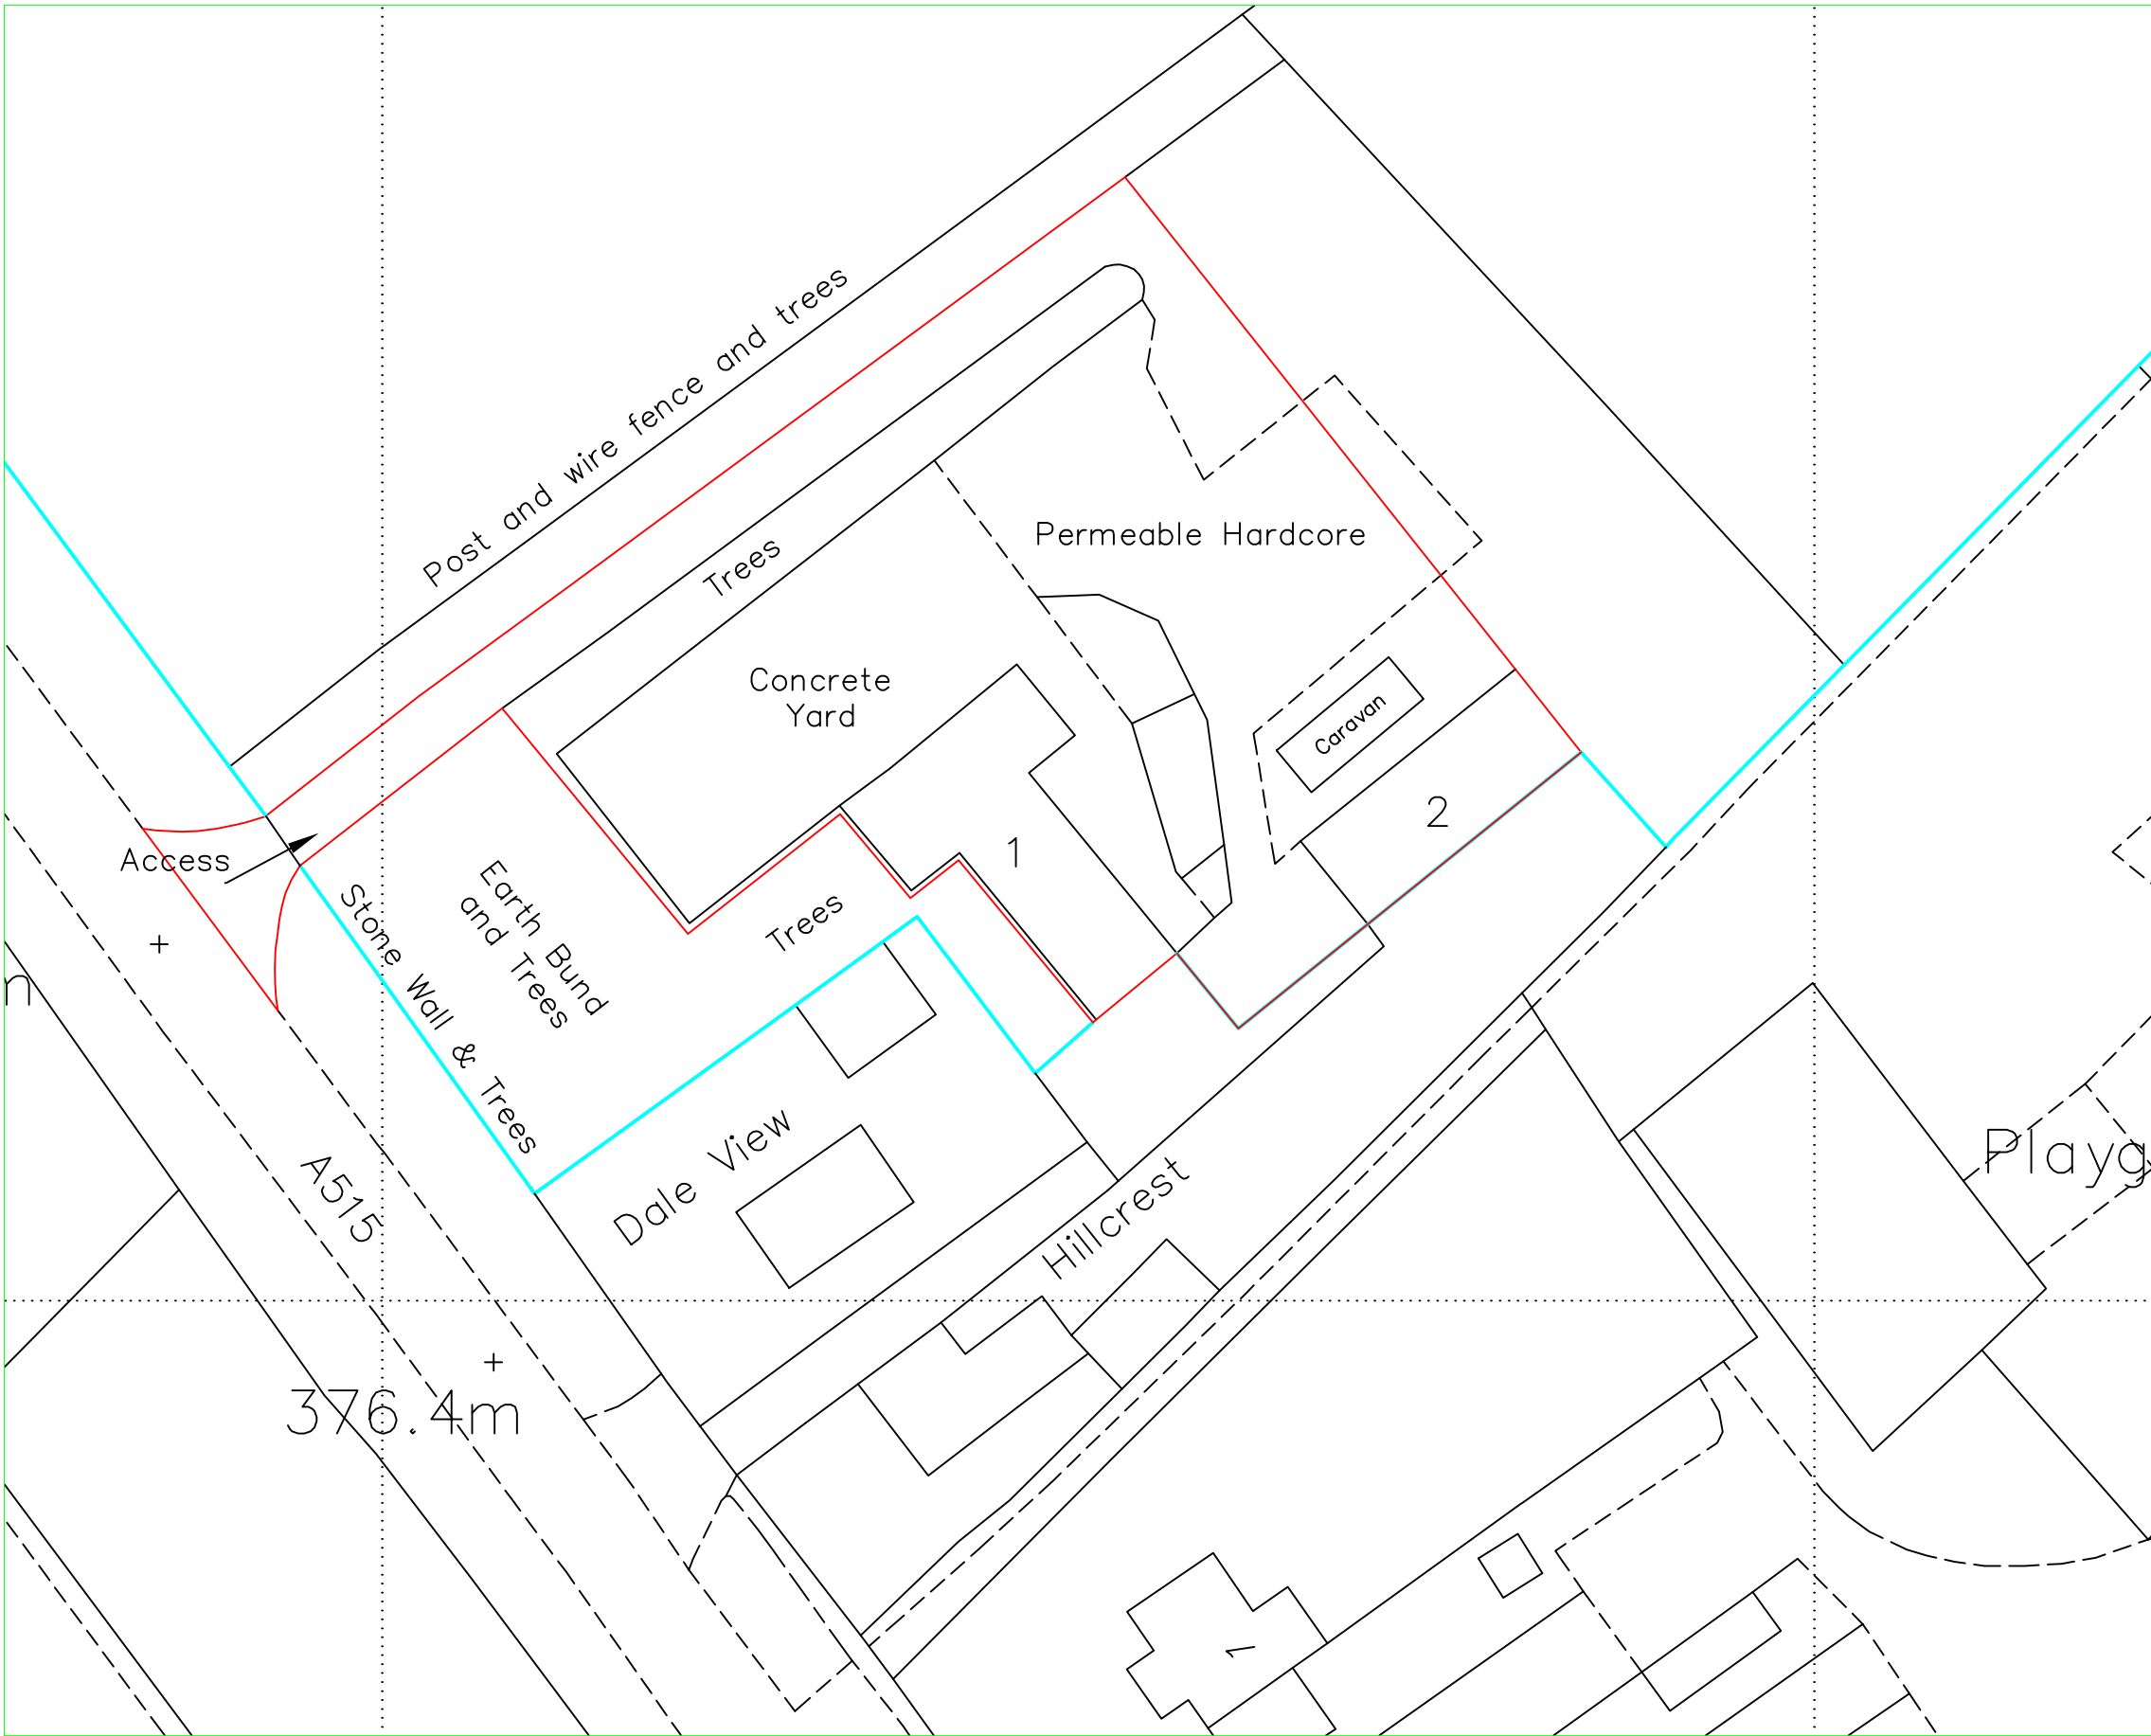


Reproduced from Ordnance
Survey digital map data,
1:2500 scale, by permission
of Ordnance Survey on behalf
of The Controller of His
Majesty's Stationary Office.
© Crown copyright.
All rights reserved.

© Copyright J C Harrison Planning & Admin Services jo@jcharrison.co.uk 07792 144155		
Client: Paul Vaines Engineering Services The Laurels, Sterndale Moor, Buxton, SK17 9QA		
Project: Certificate of Lawful Development - Existing Use		
Title: Location Plan		
Drawn: J Harrison		Date: 24.10.2022
Scales: 1:500 @ A3		
Drg. No.: 1053-001		Rev.: F