


EAGLE PARADE


Key:

Extent of Proposed Works  
0.008 Acres/0.003 Hectares

Legal Boundary

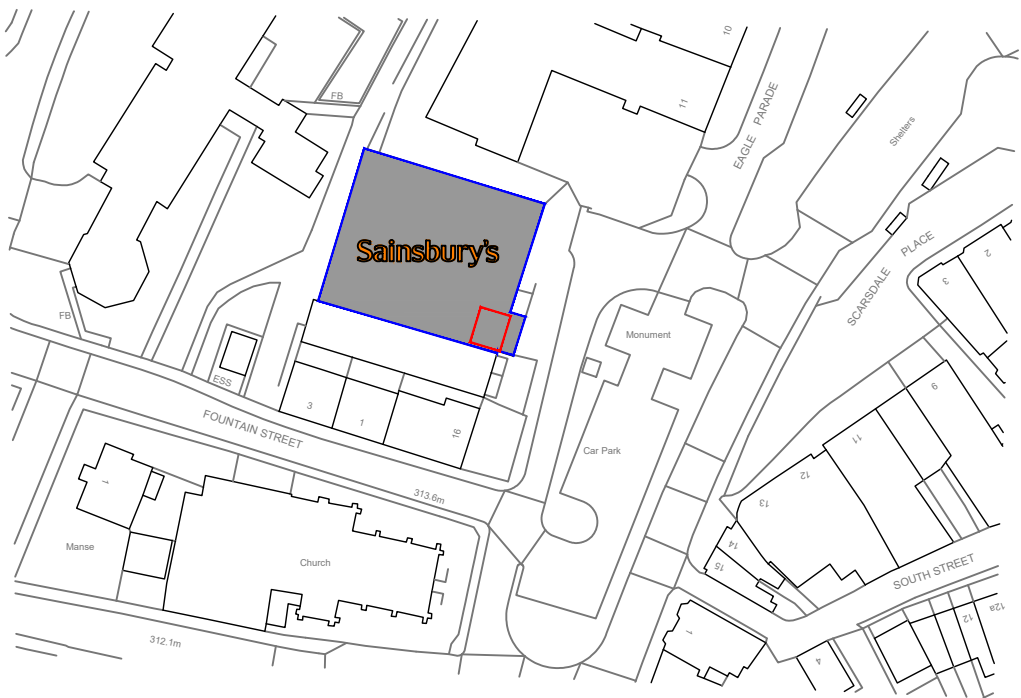

Site Location Plan  
Scale 1:1250 @ A4
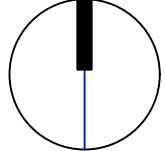
|                                                                                         |             |      |          |   |               |              |   |          |                                                                                                  |           |     |
|-----------------------------------------------------------------------------------------|-------------|------|----------|---|---------------|--------------|---|----------|--------------------------------------------------------------------------------------------------|-----------|-----|
| REV.                                                                                    | DESCRIPTION | DATE | INITIALS | <div><div>NORTH</div><div></div></div>      | CLIENT        |              | <div></div>                                                                                                 |          | <div></div> |           |     |
|                                                                                         |             |      |          |   | PROJECT       |              | CHQ Architects Ltd.<br>The Maltings, 44 Whitehorse Street,<br>Baldock, Hertfordshire SG7 6QQ<br><br>Telephone: (01462) 895110<br>Email: design@chq-architects.co.uk<br>www.chq-architects.co.uk |          |                                                                                                  |           |     |
|                                                                                         |             |      |          |   | CHQ REFERENCE |              | SCALE   |          | DRAWN                                                                                            |           |     |
|                                                                                         |             |      |          |   | CHQ.22.16549  |              | 1:1250@A4   |          | OTO                                                                                              |           |     |
|                                                                                         |             |      |          |   | DRAWING       |              | Site Location Plan   |          |                                                                                                  |           |     |
| All drawings are subject to full site survey. All dimensions are to be checked on site. |             |      |          | SCALE   | ISSUE         | PROJECT CODE | ORIGINATOR   | DIVISION | LEVEL                                                                                            | DRG. NO.  | REV |
|                                                                                         |             |      |          | <div><div>1250 scale</div><div></div></div> | PLANNING      | AS-0906_XXXX | CHQ   | Z07      | GF                                                                                               | PL-A-2000 |     |