




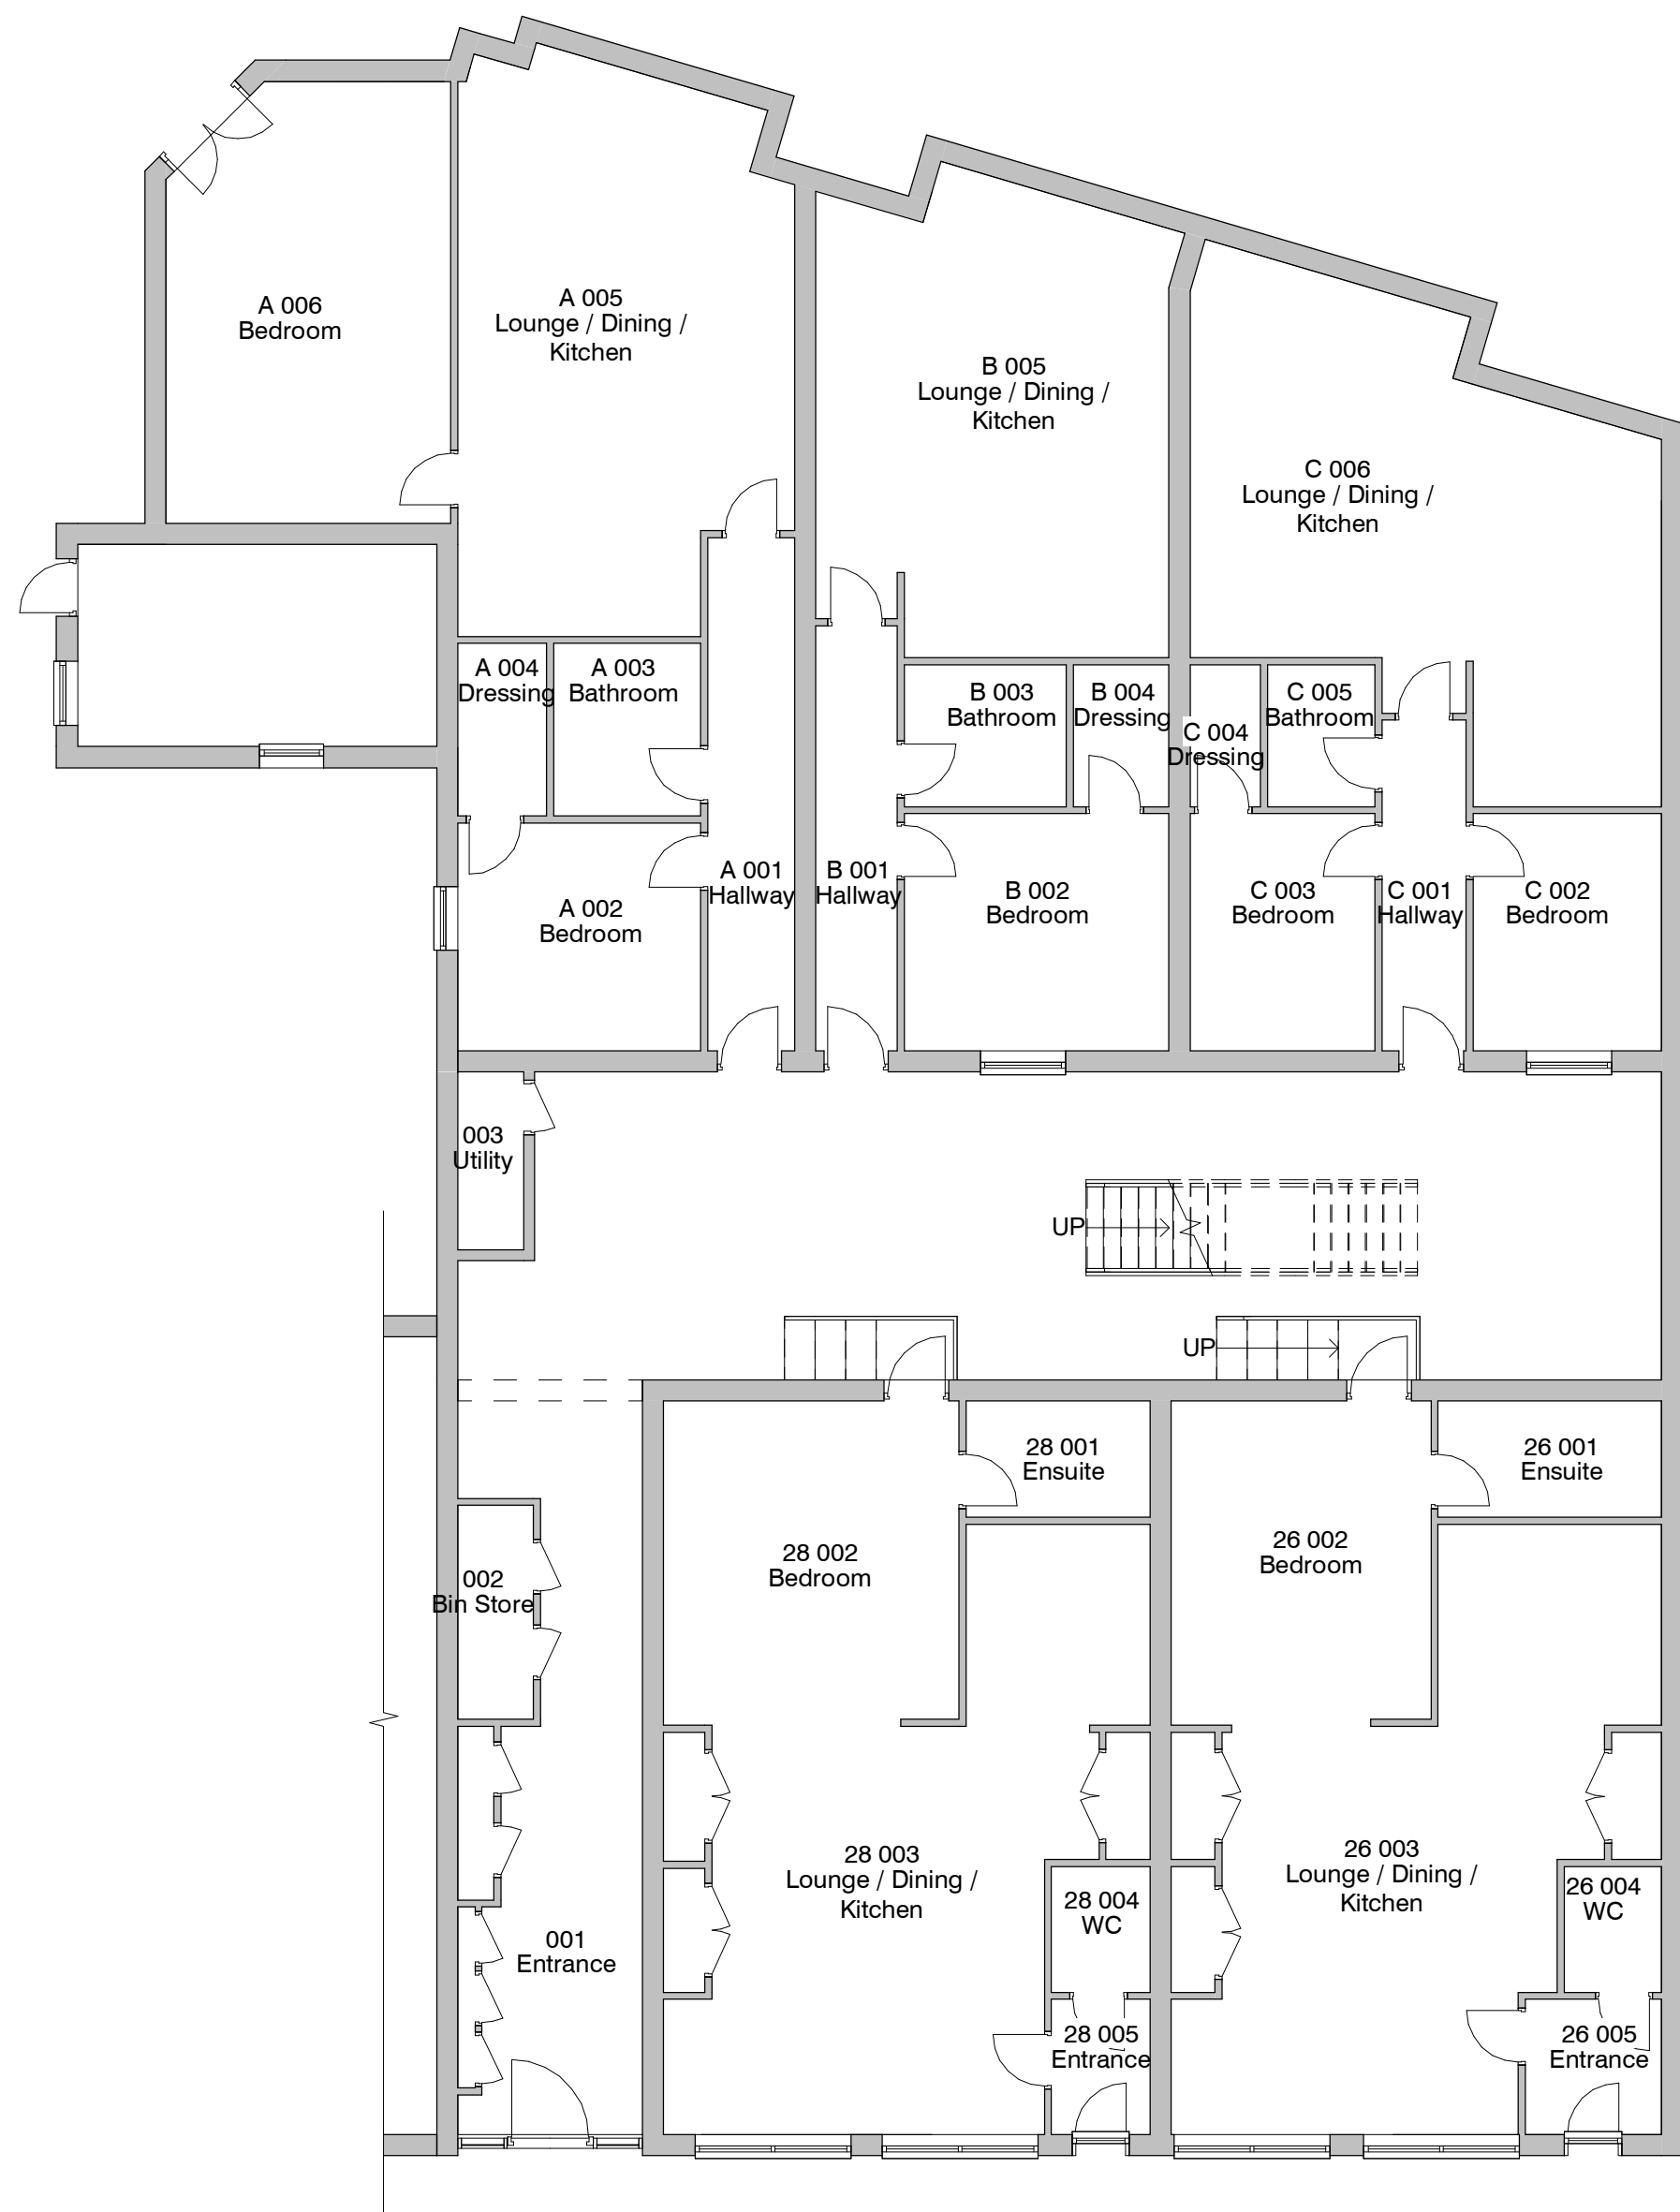

1. Level 0 - GA Existing
1 : 100

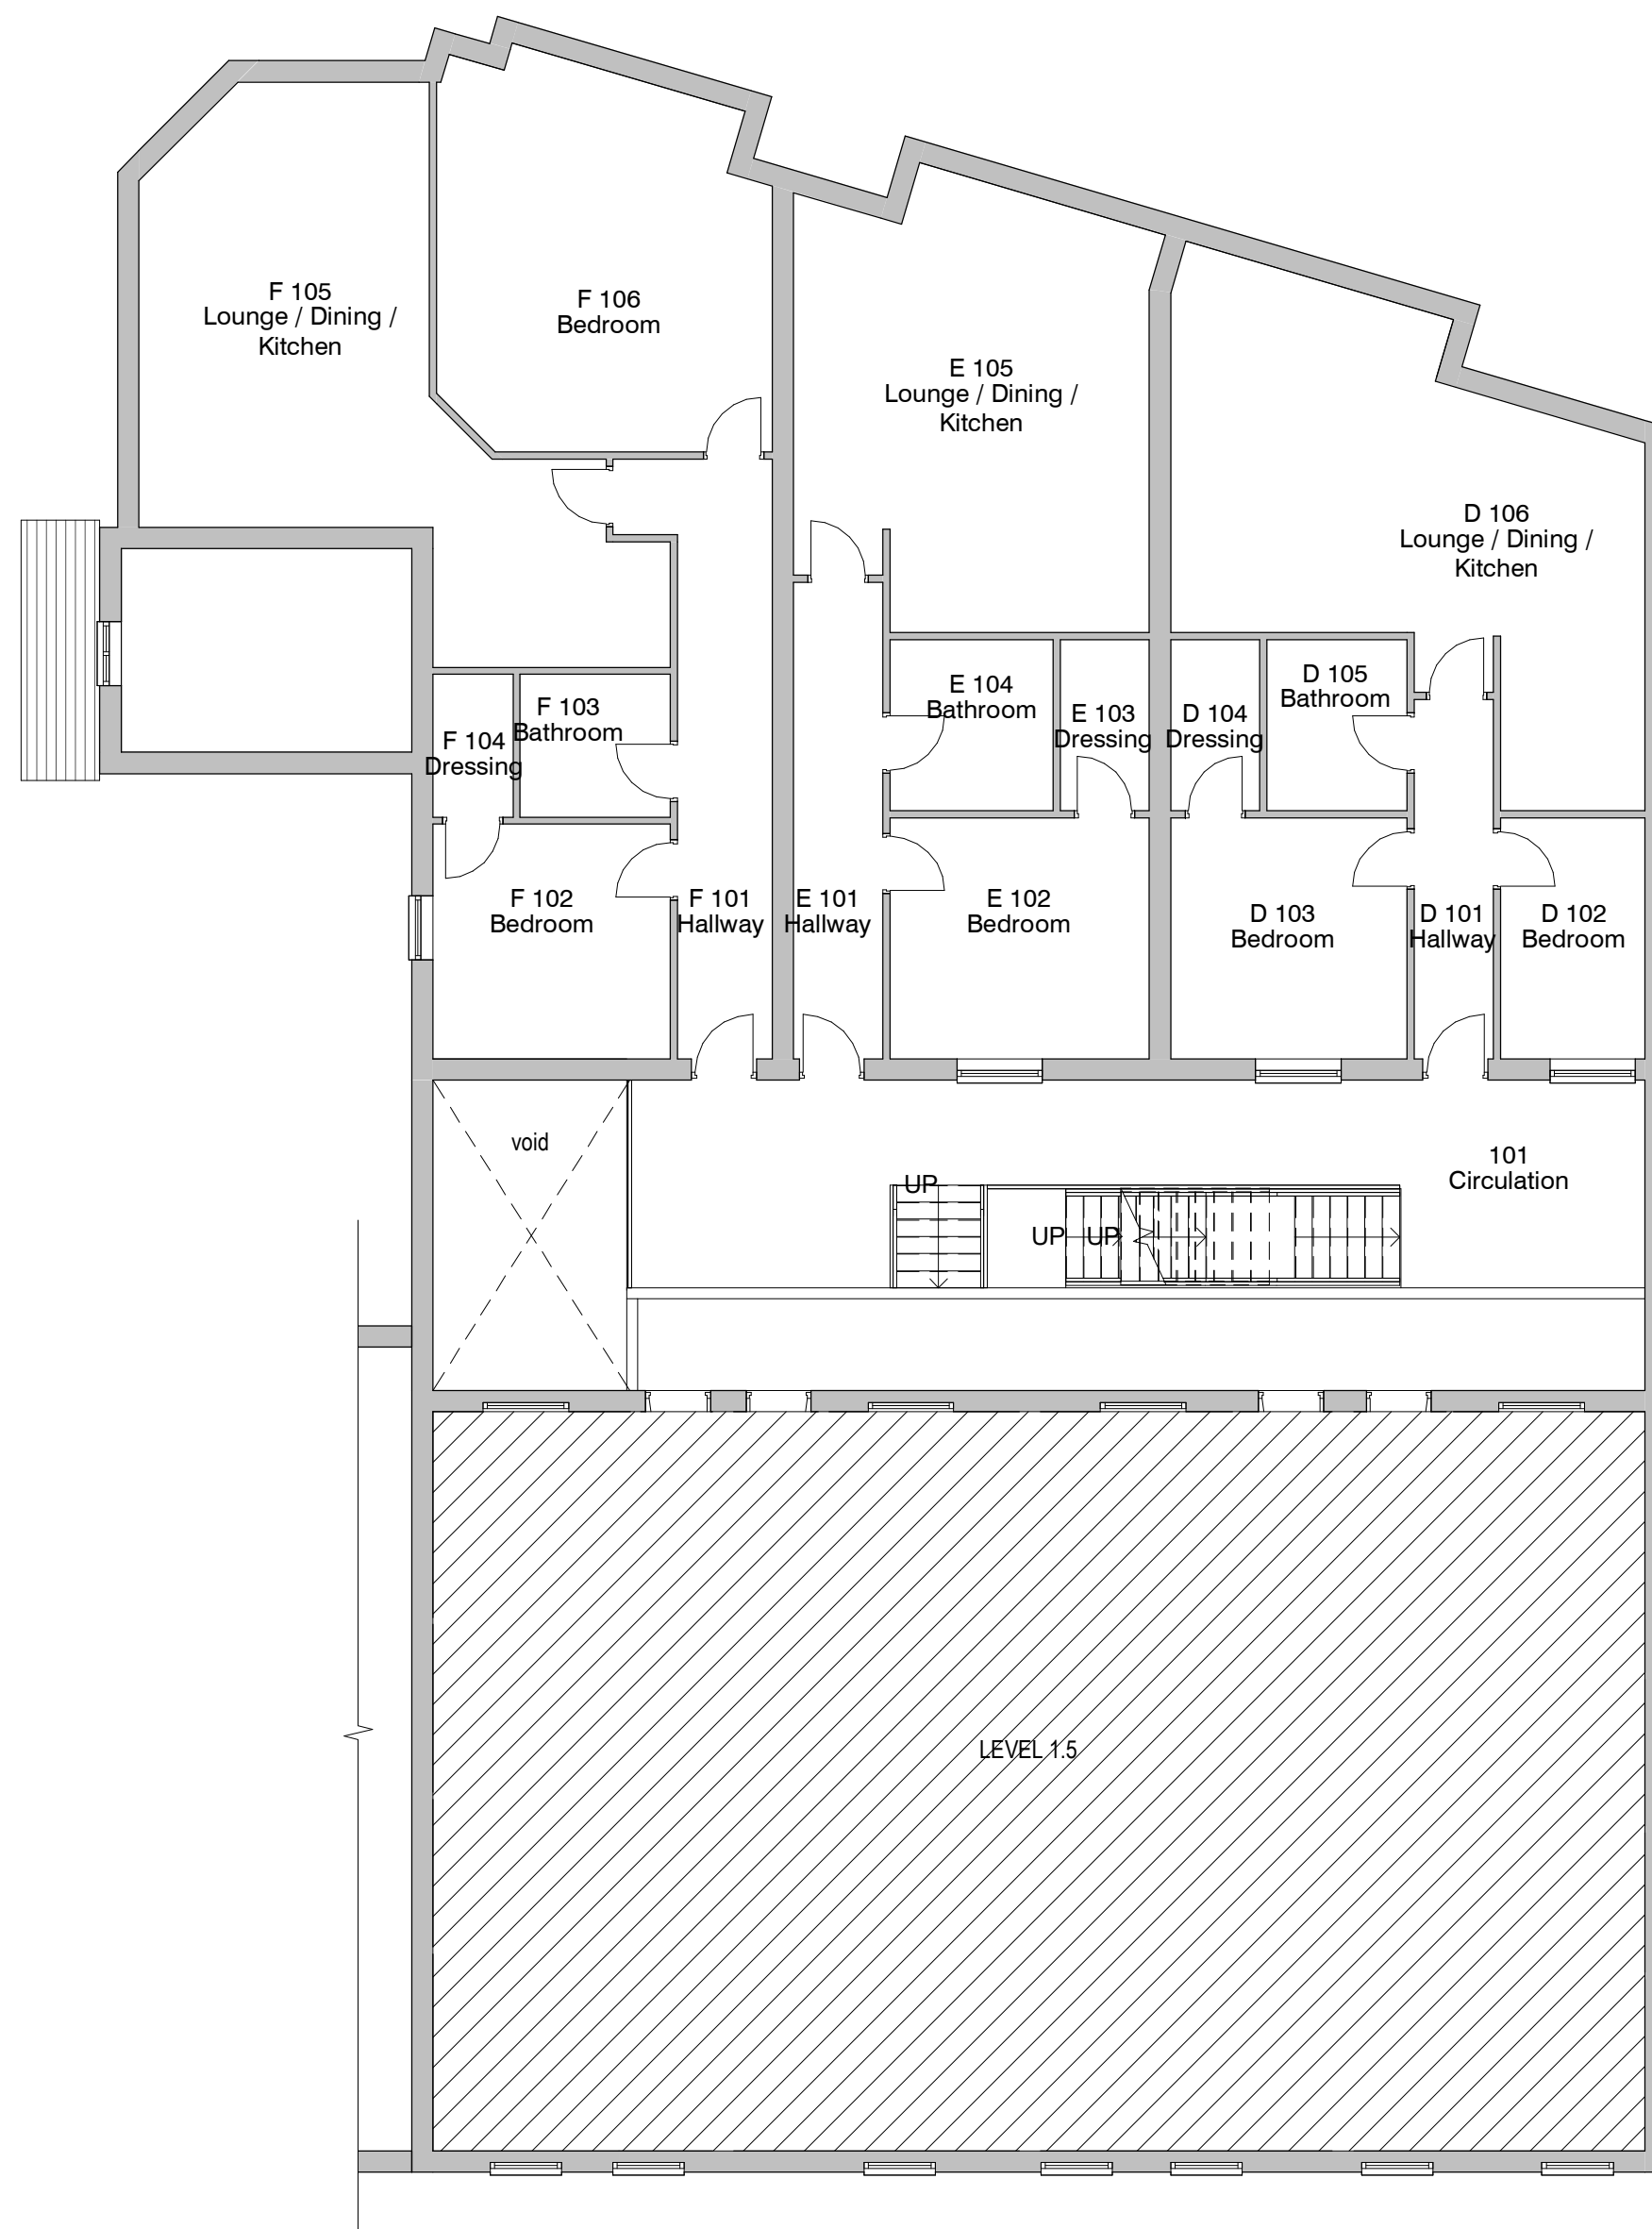

2. Level 1 - GA Existing
1 : 100

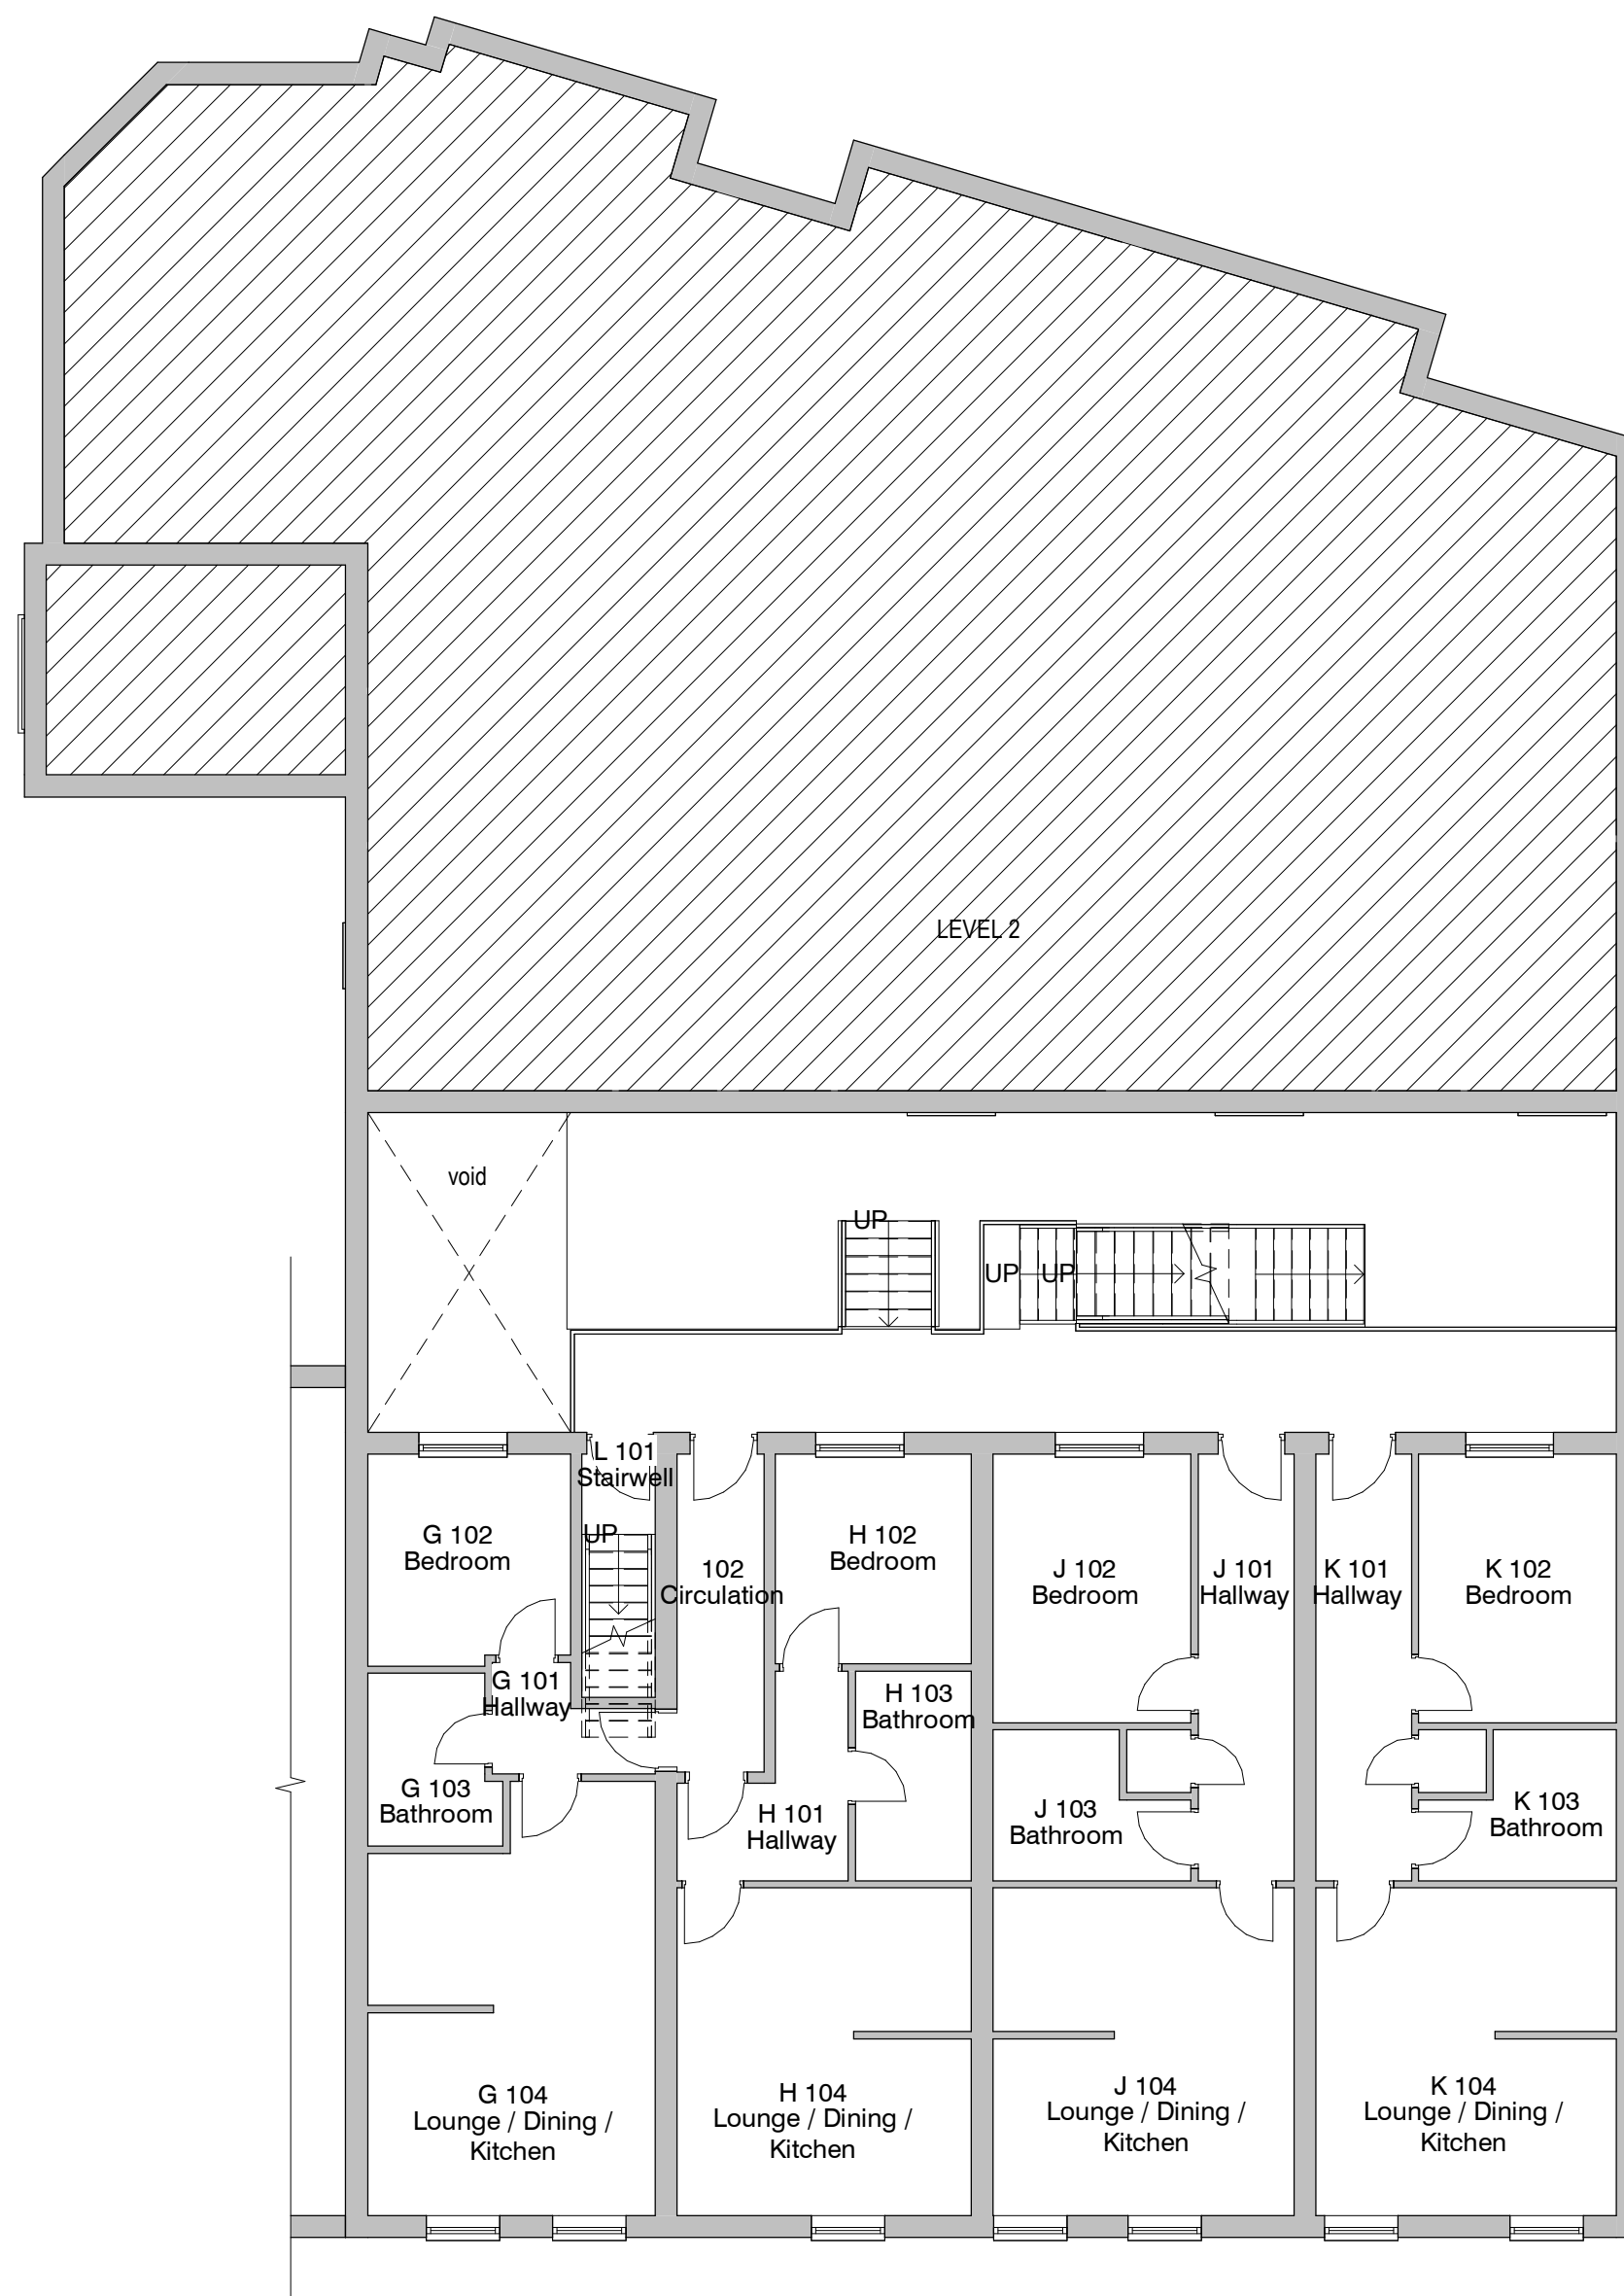

3. Level 1.5 - GA Existing
1 : 100



PROJECT		REV	DESCRIPTION	DATE	BY	DATE
26 Union Road		SCALE @ A1	1 : 100	23 NOV 2022	ER	
CLIENT		STATUS				
M Openheimer		BUILDING REGS				
TITLE		PROJECT NO.	DRAWING NO.	REV		
Existing GA Plans 01		DA22105.2.	002.			
NOTES		© COPYRIGHT THIS DRAWING MUST NOT BE REPRODUCED WITHOUT PRIOR WRITTEN CONSENT DRAWING TO BE USED FOR THE EXACTLY INDICATED PURPOSE ONLY ALL DIMENSIONS AND SETTING OUT SHALL BE CHECKED AND COMPARED WITH THE DRAWING AND THE FIELD BEFORE ANY CONSTRUCTION WORK COMMENCES COMMENCEMENT OF ANY WORK, ALL WORK AND MATERIALS TO BE IN ACCORDANCE WITH CURRENT EDITIONS OF LEGISLATION, THE LATEST CODES OF PRACTICE AND BRITISH STANDARDS. ALL DIMENSIONS ON THIS DRAWING ARE IN MILLIMETRES UNLESS OTHERWISE STATED				



DISCLAIMER: ALL RIGHTS RESERVED. THIS DRAWING MUST NOT BE REPRODUCED WITHOUT WRITTEN CONSENT. ALL OWNERSHIP AND INTELLECTUAL PROPERTY RIGHTS ARE RESERVED TO DEBTAL ARCHITECTURE. ANY COPIES MADE TO BE USED FOR ANY OTHER PROJECTS WITHOUT THE WRITTEN CONSENT OF DEBTAL ARCHITECTURE WILL BE CONSIDERED A BREACH OF CONTRACT AND WILL BE PROSECUTED TO THE FULL EXTENT OF THE LAW. DEBTAL ARCHITECTURE ACCEPTS NO LIABILITY FOR ANY LOSS OR DAMAGE, INCLUDING BUT NOT LIMITED TO, LOSS OF PROFITS, BUSINESS, OR REPUTATION, ARISING FROM THE USE OF THIS DRAWING, WHETHER CAUSED BY NEGLIGENCE OR OTHERWISE.