




1. Front - Existing
1 : 100



2. Left Side - Existing
1 : 100

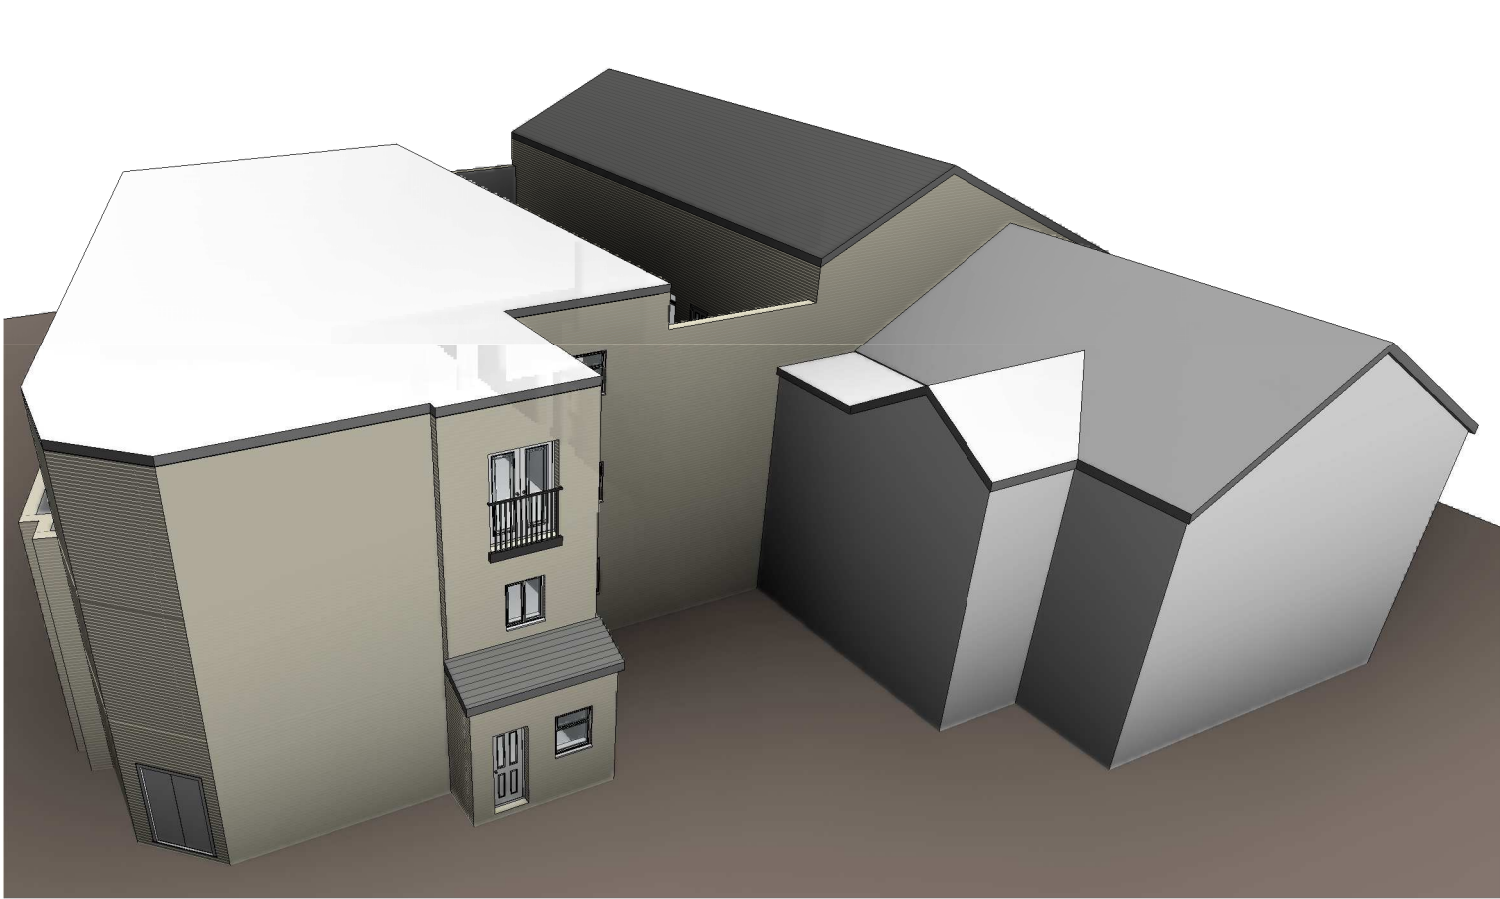

3. 3D Axo - Existing Roof



4. 3D - Existing Internal Design

REV		DESCRIPTION	BY		DATE
PROJECT	26 Union Road	SCALE @ A1	1 : 100	DATE	13 MAR 2023
CLIENT	M Openheimer	STATUS	PLANNING		
TITLE	Existing Elevations	PROJECT NO.	DA22105.2.	DRAWING NO.	006.
NOTES		DISCLAIMER: ALL RIGHTS RESERVED. THIS DRAWING MUST NOT BE REPRODUCED WITHOUT WRITTEN CONSENT. DRAWING TO BE USED FOR THE STATUS INDICATED ONLY. ALL DIMENSIONS AND MATERIALS SHALL BE CHECKED AND CONFIRMED ON SITE AND CORRECTED TO AS SHOWN ON THE DRAWING PRIOR TO BE ACCORDANCE WITH CURRENT STATUTORY LEGISLATION, RELEVANT CODES OF PRACTICE AND PREVIOUS AGREEMENT. ALL DIMENSIONS ON THIS DRAWING ARE IN MILLIMETRES UNLESS OTHERWISE STATED.			
DA DEBTAL ARCHITECTURE		www.debtal.co.uk			