




ALL DIMENSIONS TO BE CHECKED ON SITE
IF IN DOUBT - ASK AAL
NO WORK TO COMMENCE ON SITE PRIOR TO
PLANNING CONSENT BEING OBTAINED AND
BUILDING REGULATIONS APPROVED
COPYRIGHT
NOT TO BE REPRODUCED WITHOUT THE
WRITTEN AUTHORITY OF AAL

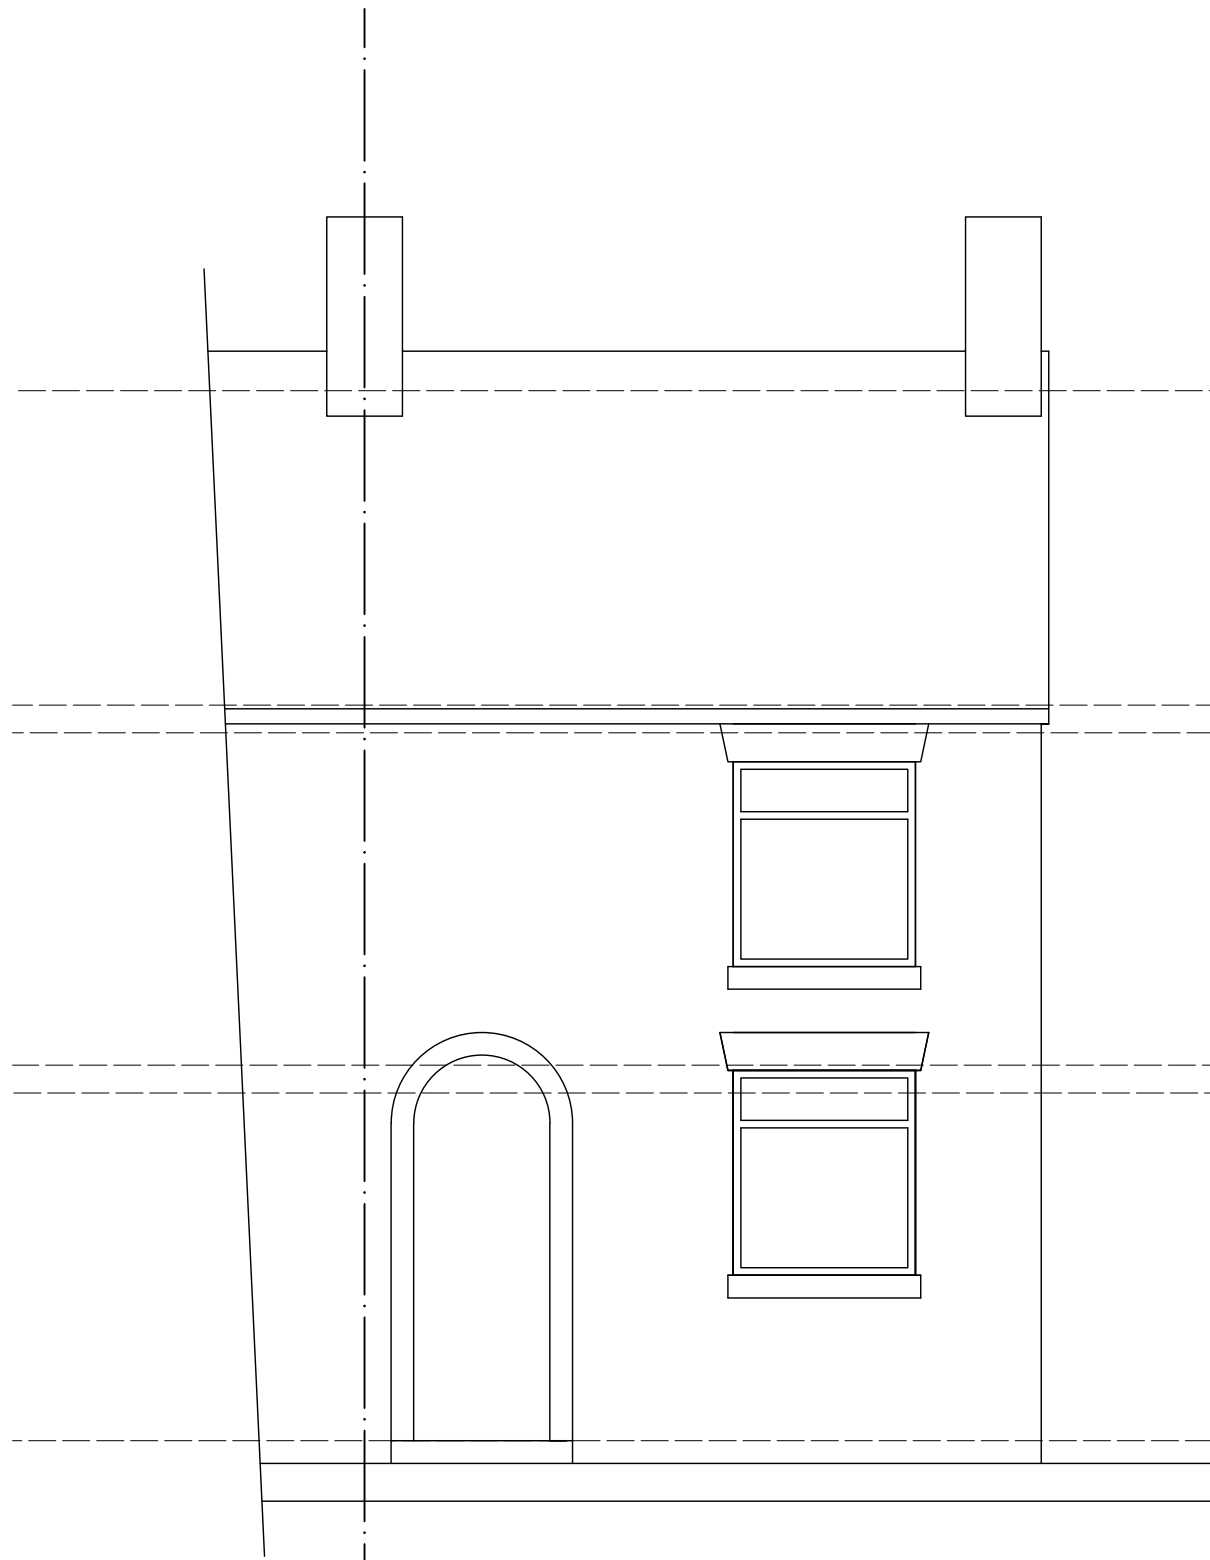


FRONT ELEVATION - SOUTH

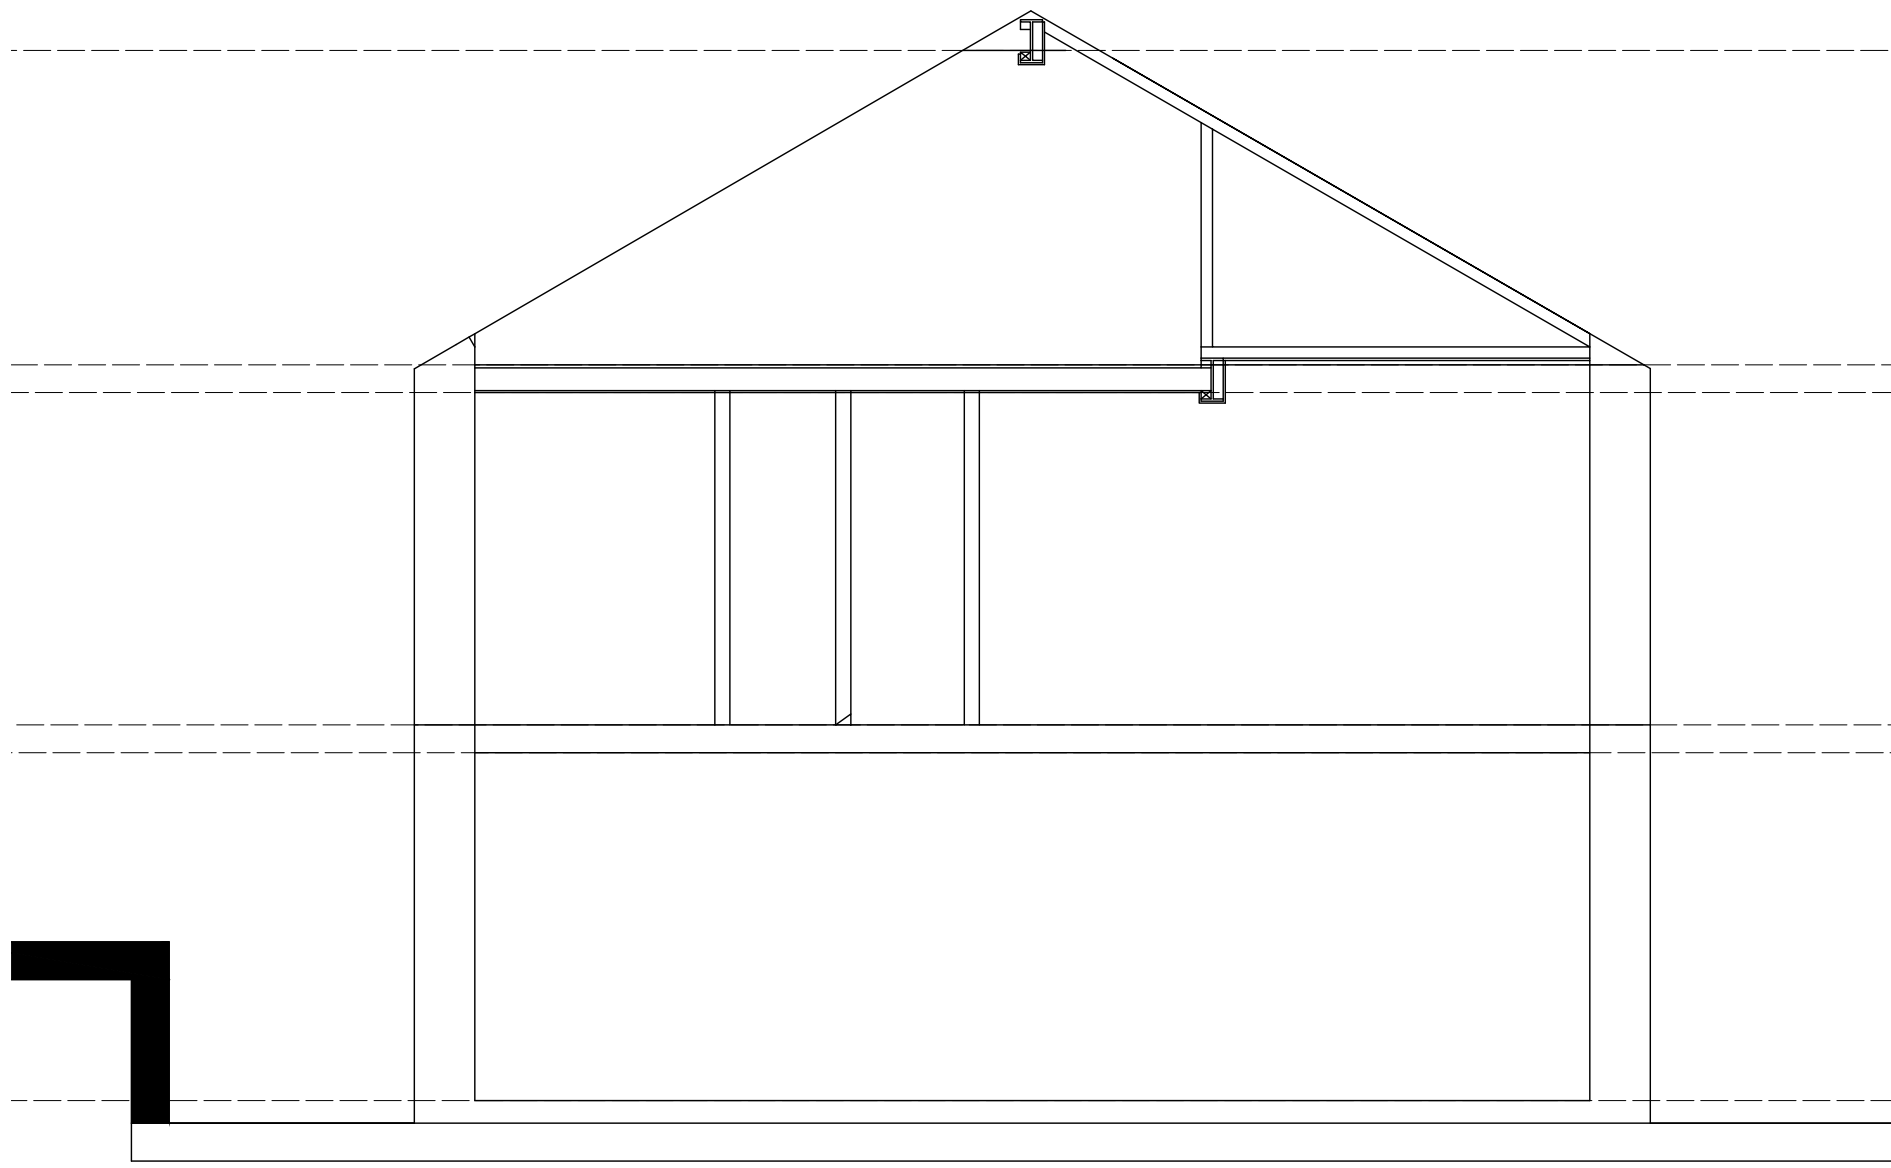


CROSS SECTION

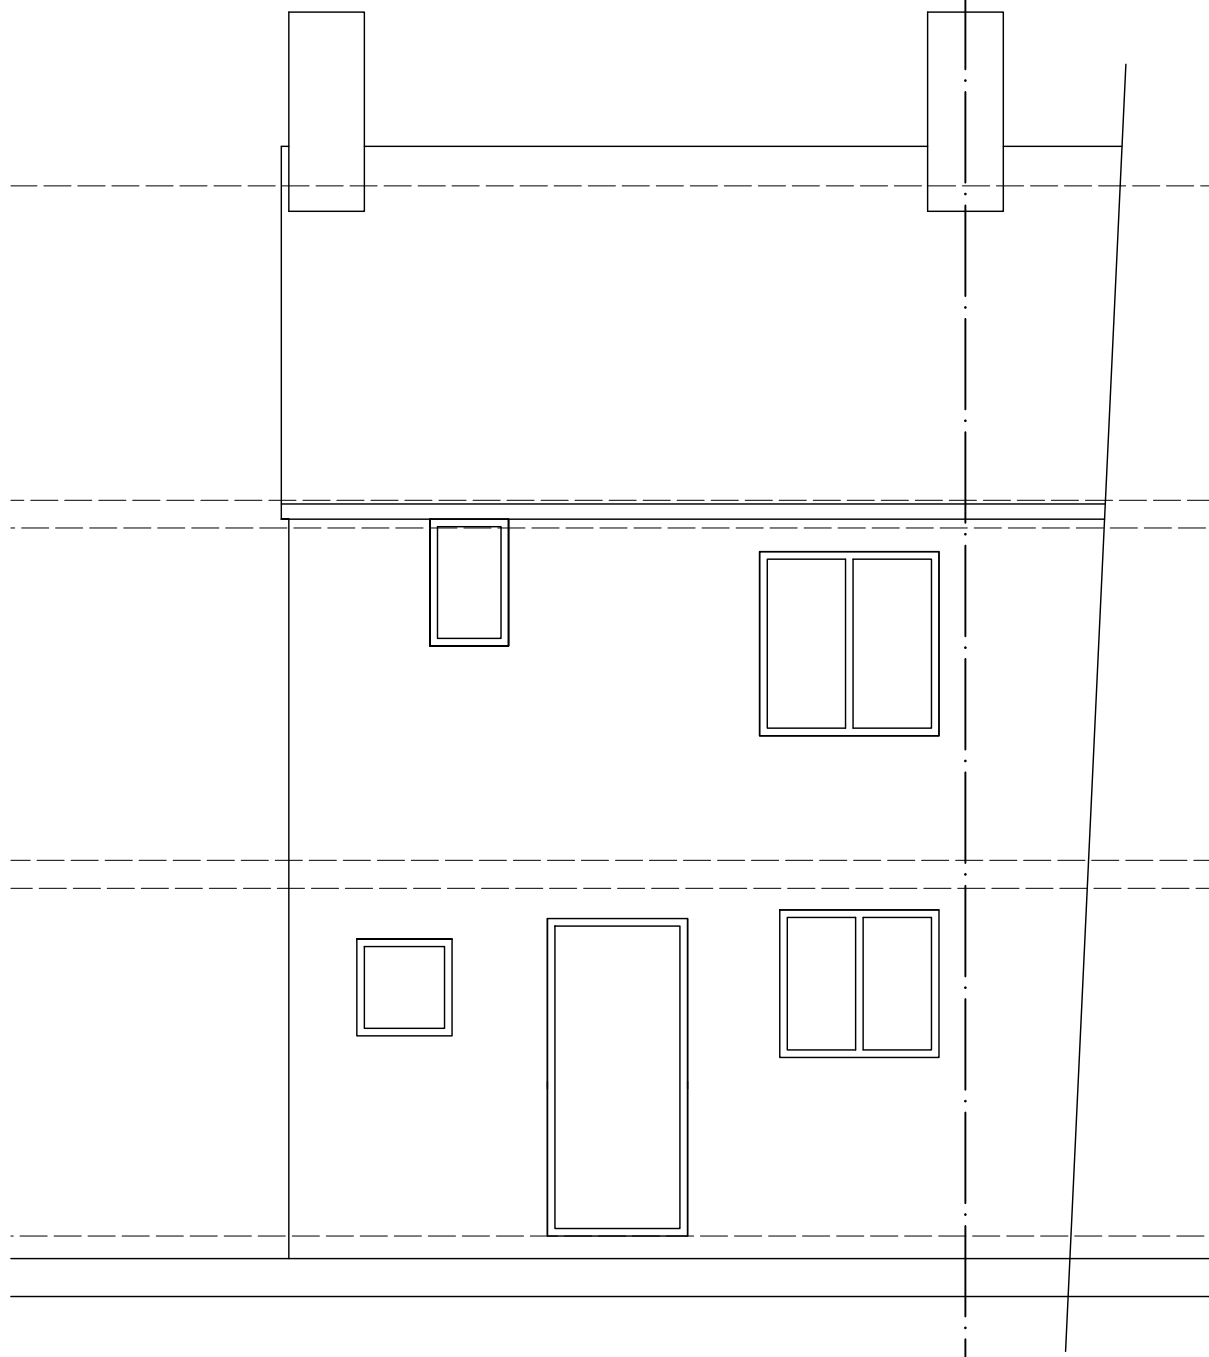


REAR ELEVATION - NORTH

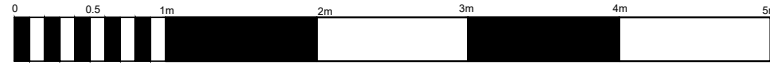


SCALE BAR

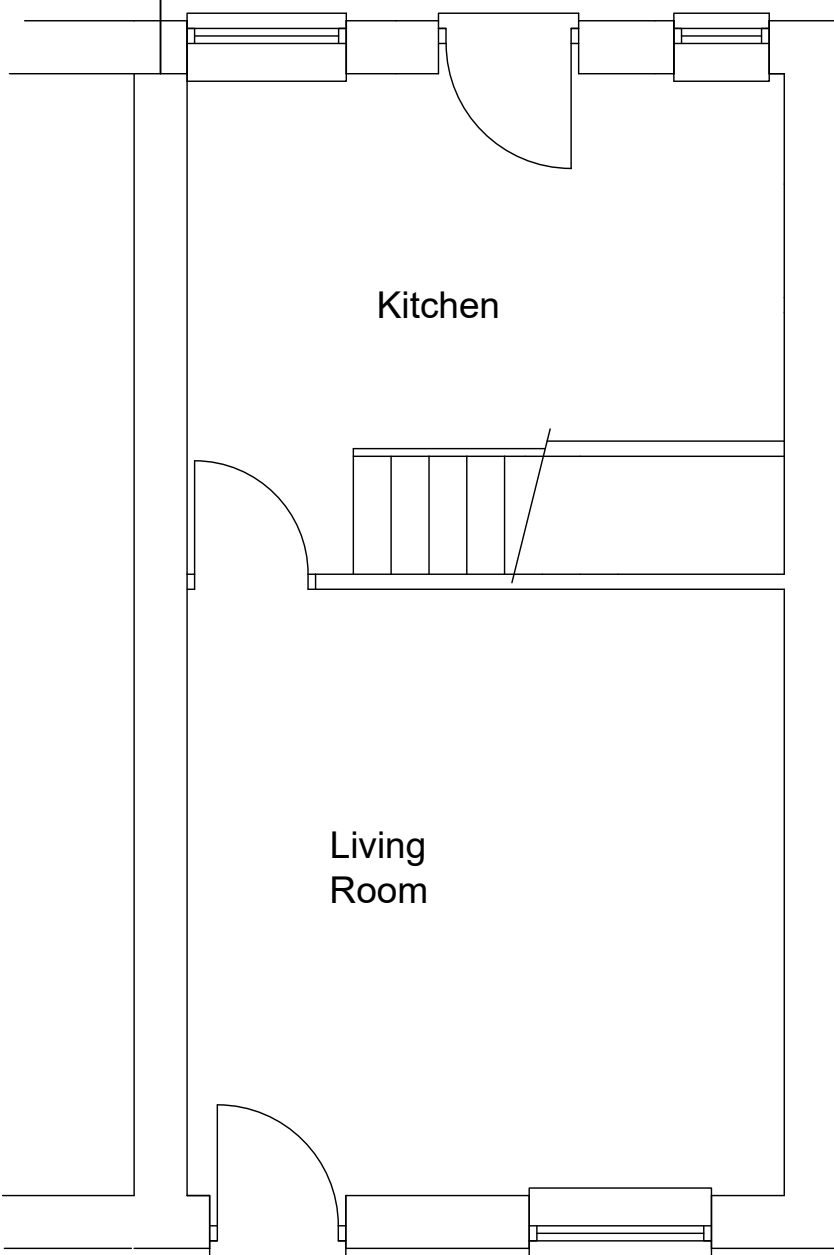

GROUND FLOOR PLAN

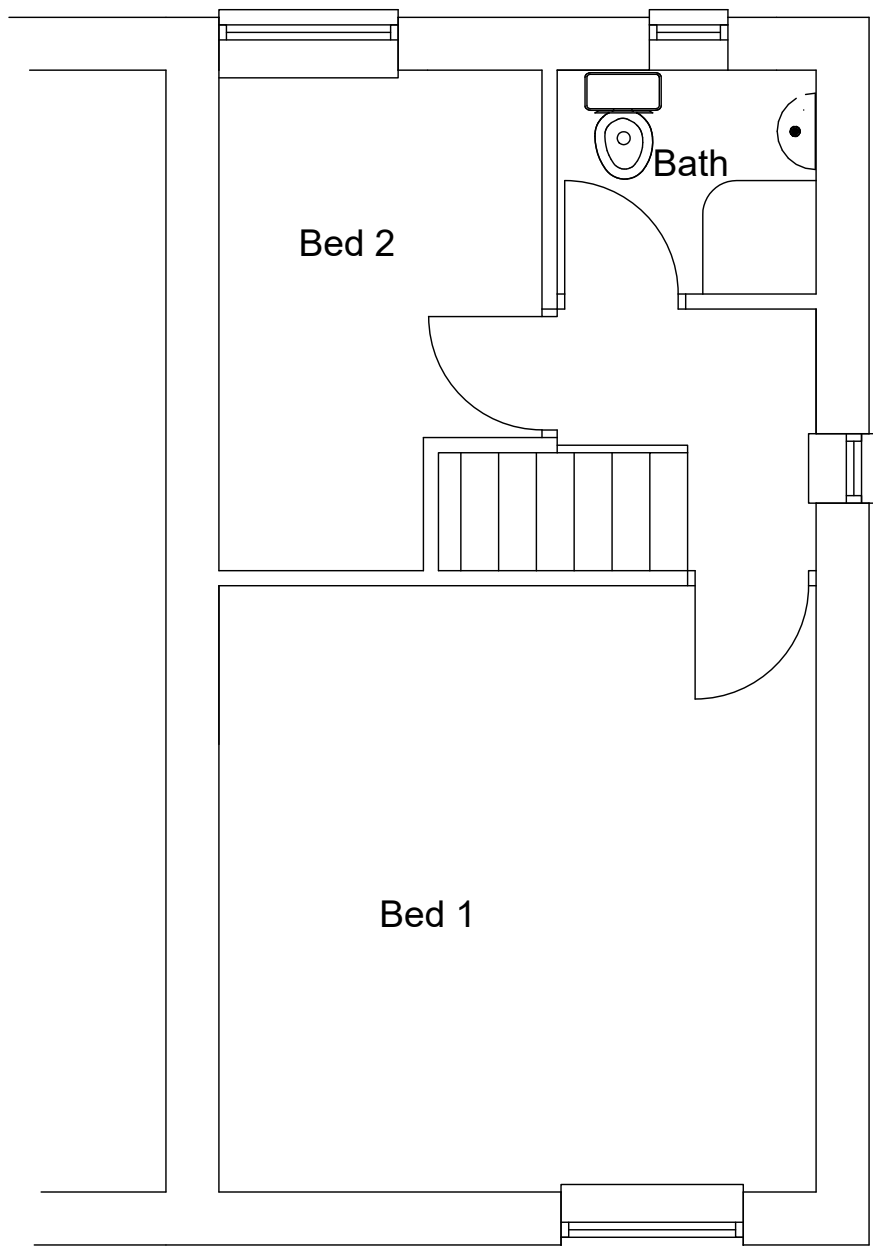

FIRST FLOOR PLAN

 

ATTIC PLAN

HIGH PEAK
36 HAGUE BAR ROAD

PROPOSED LOFT CONVERSION AND DORMER FOR
O DEMPSEY & A PALMER

PLANS & ELEVATIONS

AS EXISTING

2305 01 1:50@A1 MAR 23



Alderley Architecture Limited
Ridge Farm
79 The Ridge
Marple
Stockport
SK6 7ER
Tel : 07785 230069
E Mail : andy@alderleyarchitecture.co.uk