


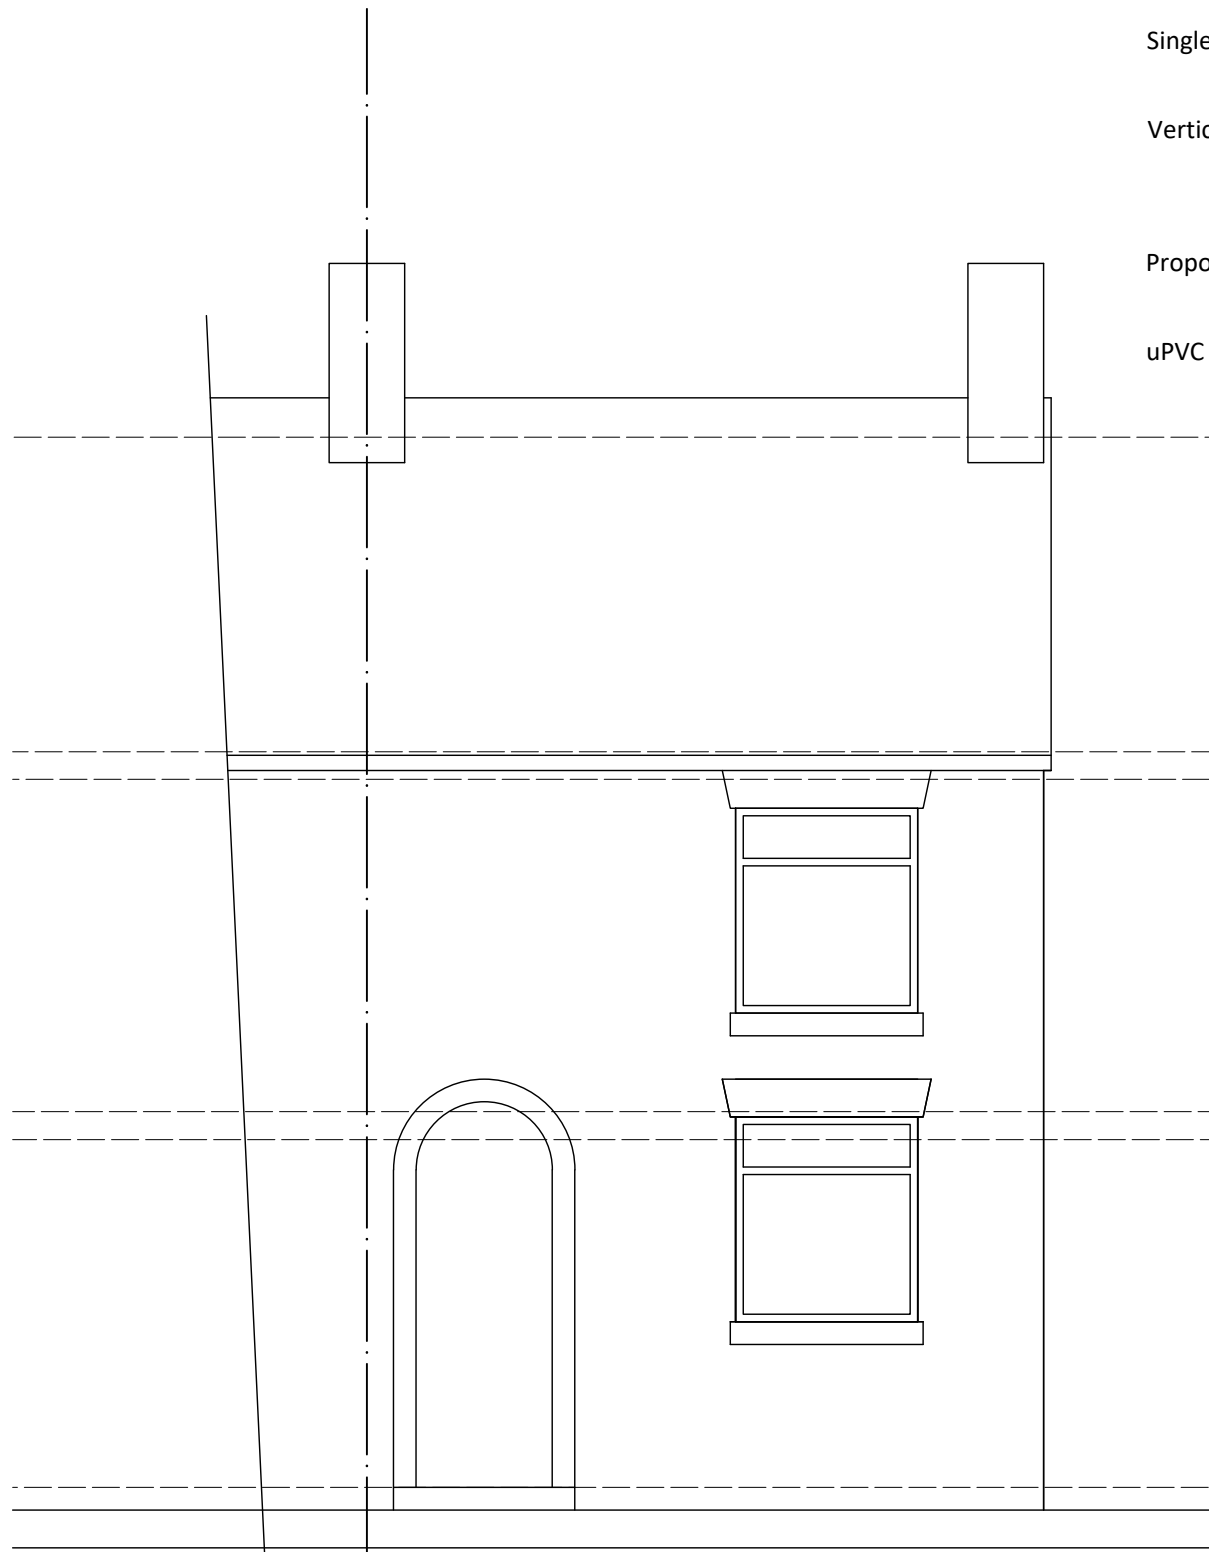


Single ply membrane flat roof to dormer

Vertical hung tiles to dormer cheeks to match existing roof

Proposed 100mm dia half round black uPVC rainwater goods

uPVC windows to be as or similar to existing

FRONT ELEVATION - SOUTH

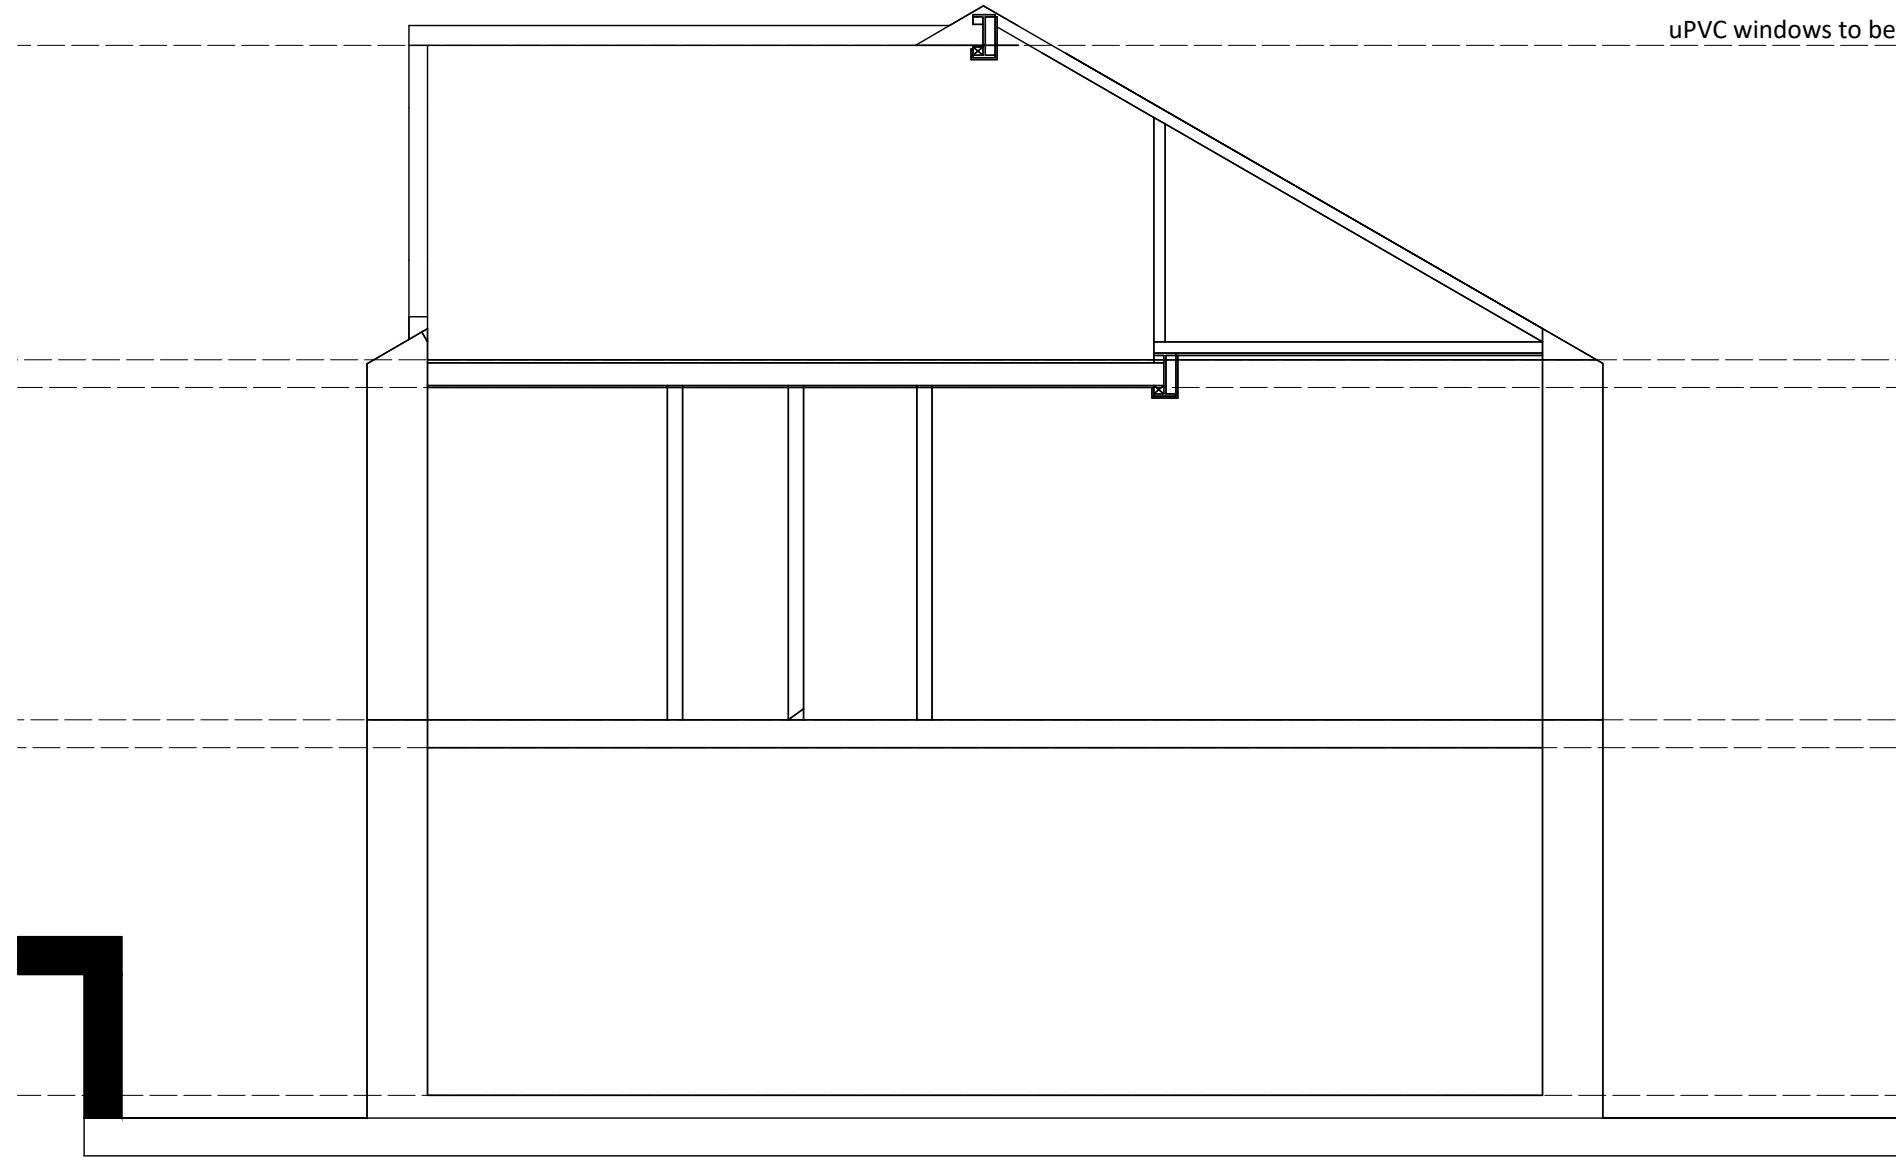


Single ply membrane flat roof to dormer

Vertical hung tiles to dormer cheeks to match existing roof

Proposed 100mm dia half round black uPVC rainwater goods

uPVC windows to be as or similar to existing

CROSS SECTION

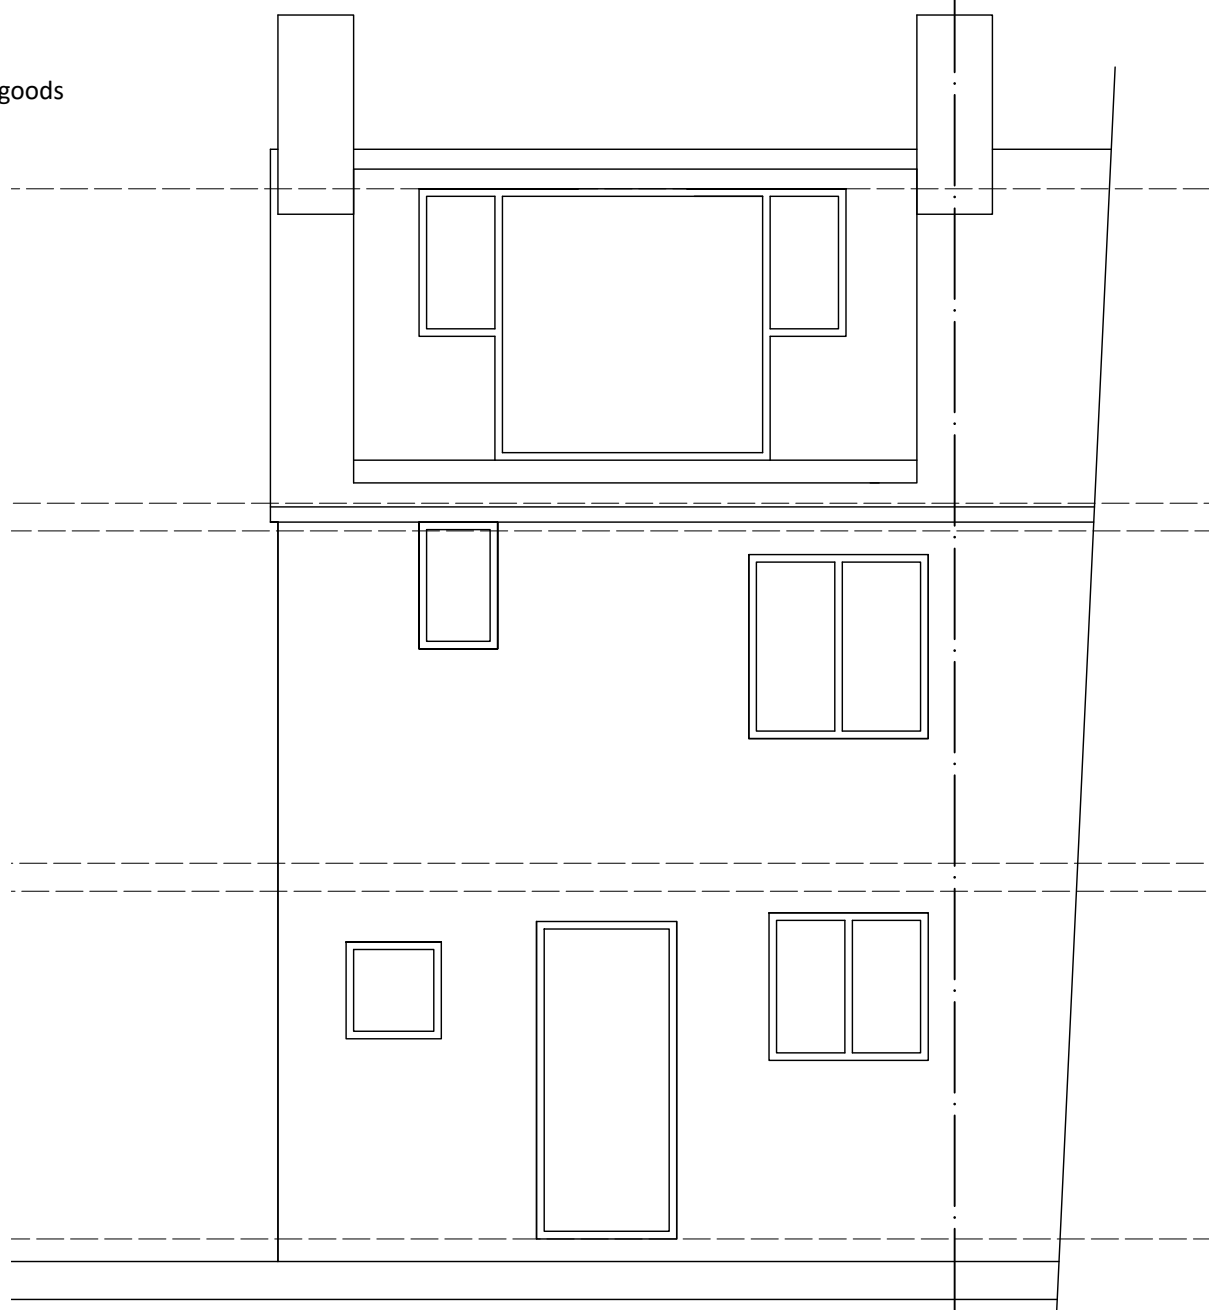


ALL DIMENSIONS TO BE CHECKED ON SITE
IF IN DOUBT - ASK AAL


NO WORK TO COMMENCE ON-SITE PRIOR TO
PLANNING CONSENT BEING OBTAINED AND
BUILDING REGULATIONS APPROVED

COPYRIGHT
NOT TO BE REPRODUCED WITHOUT THE
WRITTEN AUTHORITY OF AAL


REAR ELEVATION - NORTH

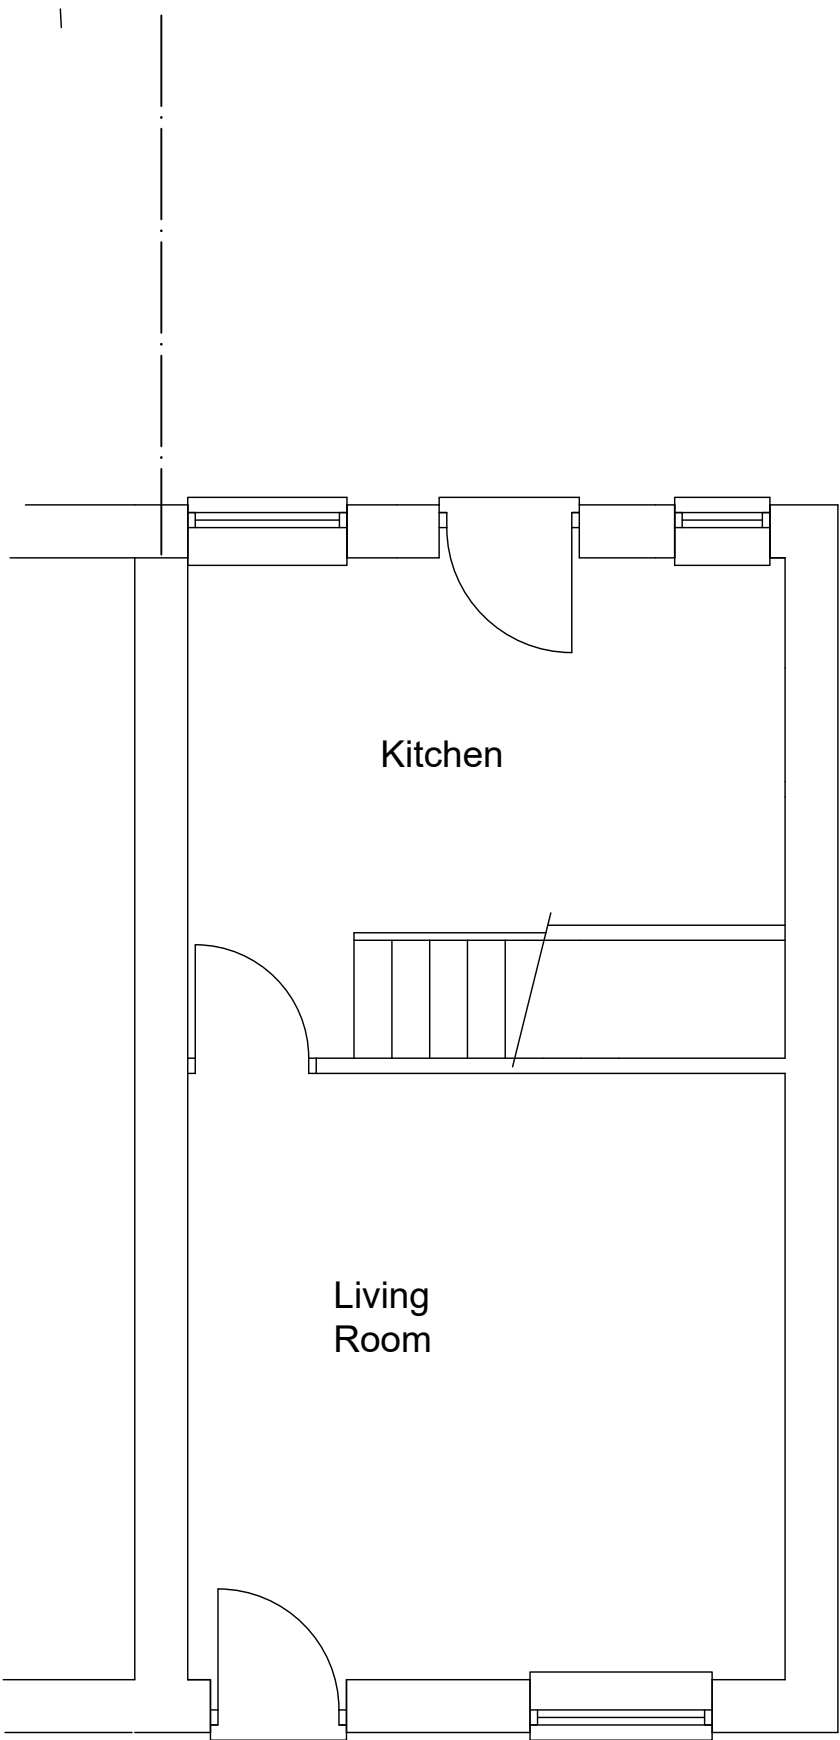

GROUND FLOOR PLAN

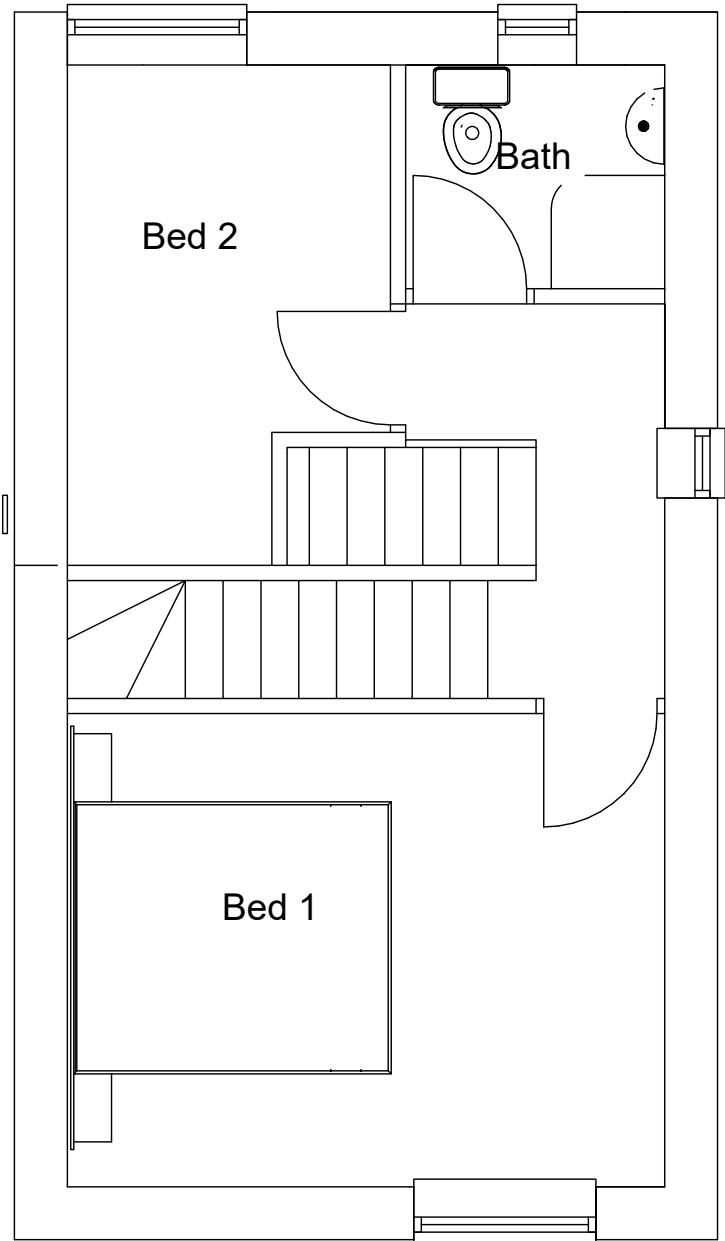

FIRST FLOOR PLAN

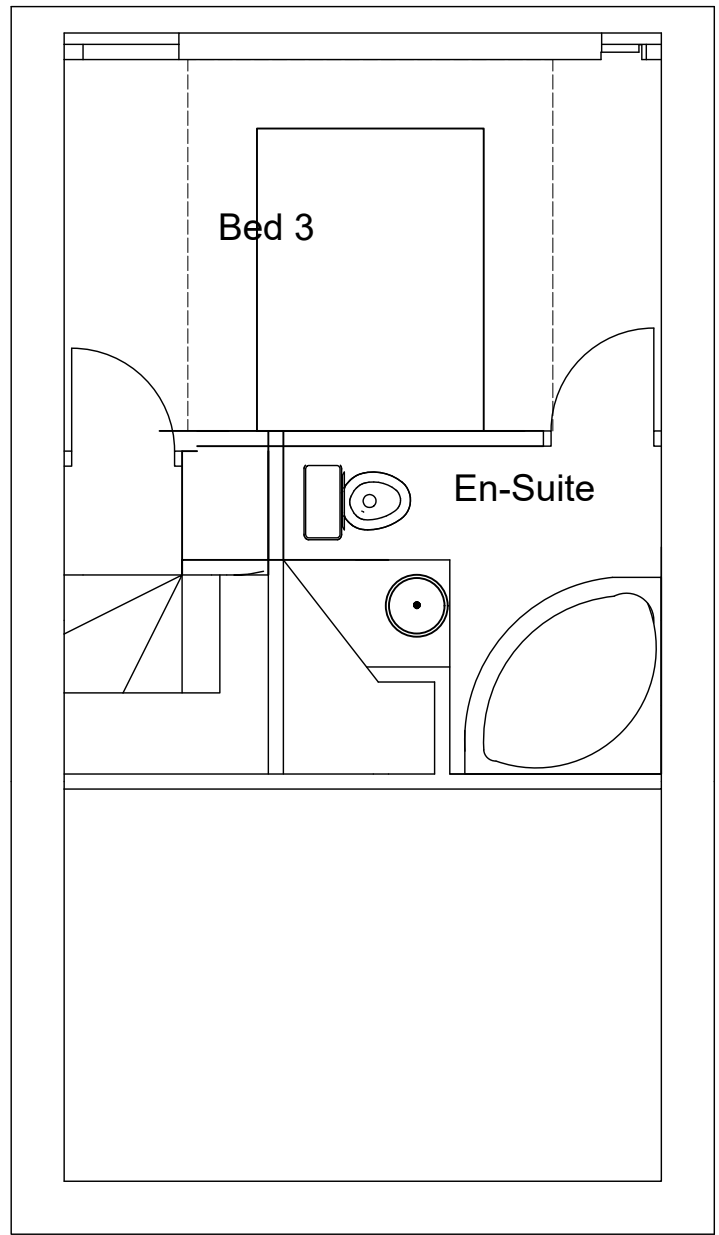


ATTIC PLAN

Single ply membrane flat roof to dormer

Vertical hung tiles to dormer cheeks to match existing roof

Proposed 100mm dia half round black uPVC rainwater goods

uPVC windows to be as or similar to existing

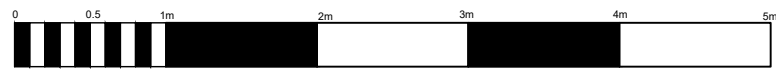

SCALE BAR

A Client amendments 19/4/23

HIGH PEAK

36 HAGUE BAR ROAD

PROPOSED LOFT CONVERSION AND DORMER FOR
O DEMPSEY & A PALMER

PLANS & ELEVATIONS

AS PROPOSED

2305 02a 1:50@A1 MAR 23



Alderley Architecture Limited
Ridge Farm
79 The Ridge
Marple
Stockport
SK6 7ER

Tel : 07785 230069
E Mail : andy@alderleyarchitecture.co.uk