

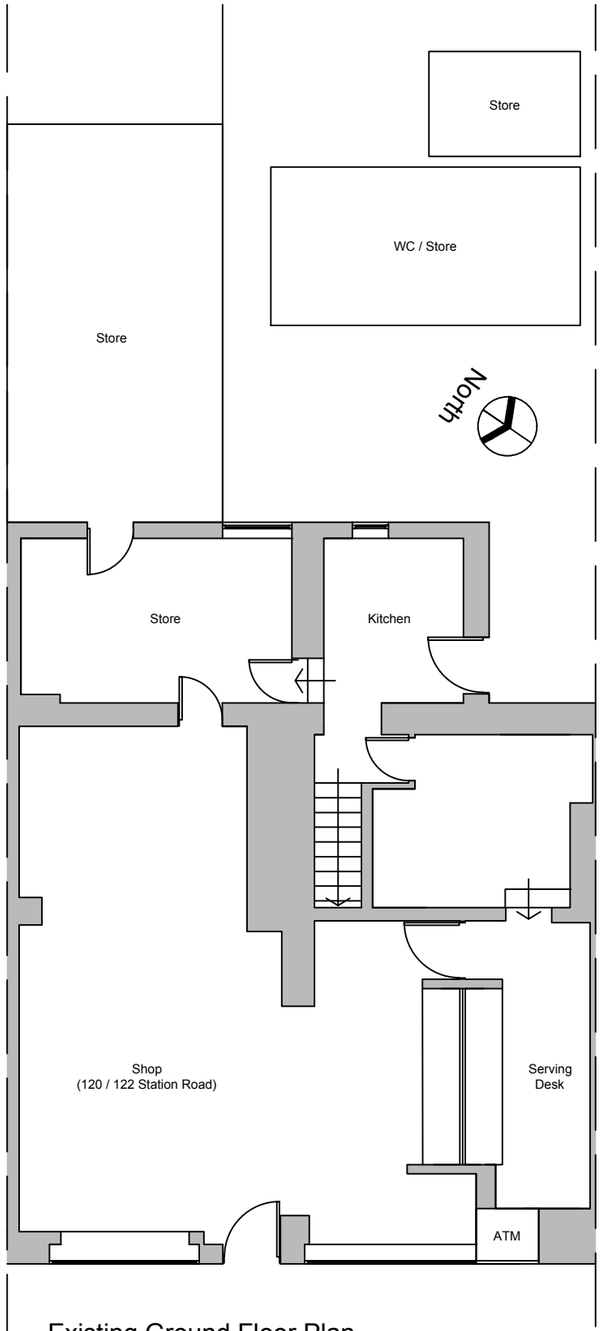



Existing Ground Floor Plan

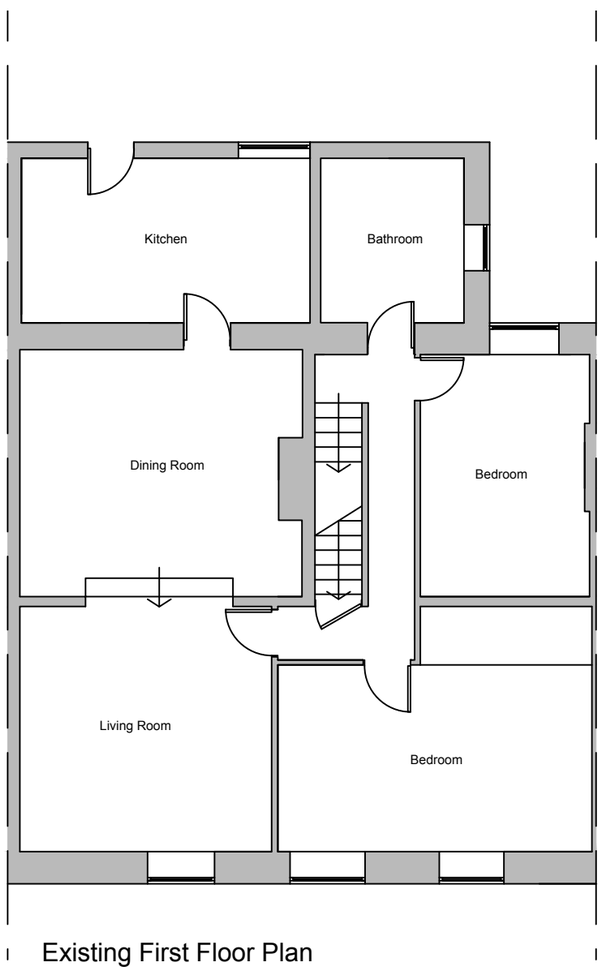

Existing First Floor Plan

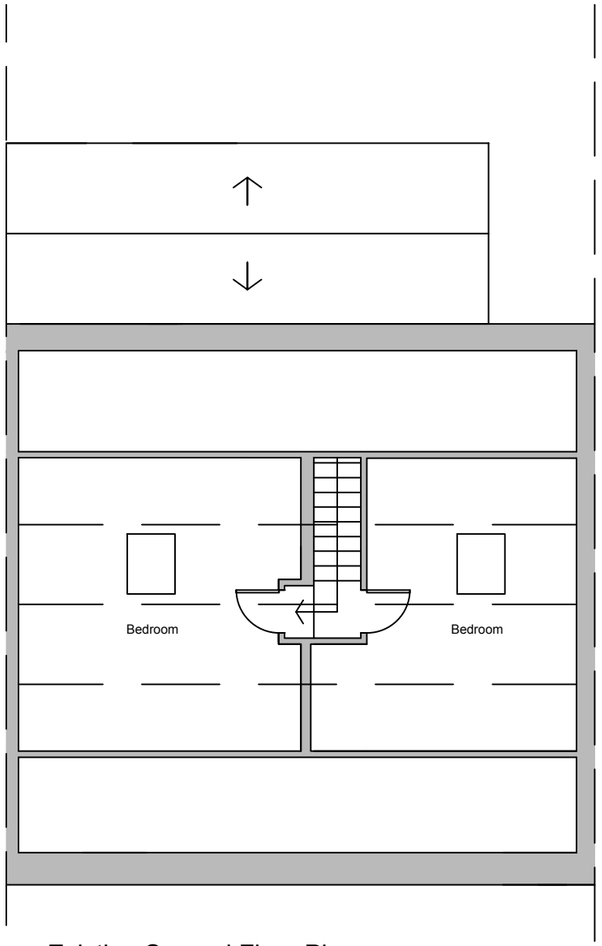

Existing Second Floor Plan

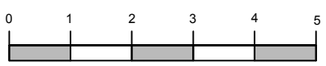

Metric Scale

PLANMART

Client:

Mrs Daljit Kaur
120-122 Station Road, Hadfield, Glossop, Derbyshire
SK13 1AN

Project:

Proposed division of 120-122 Station Road into 120 Station Road (dwelling house) 122 Station Road (shop) with proposed ground floor fire escape route onto Station Road for dwelling

Title:

Existing Plans

Scale: 1:100 @ A3

Drawn:	**Date:**
C.K.	April 2023
Project no.:	**Drawing no.:**
3200	3200-001

PLANMART LIMITED
9, GEORGE STREET, GLOSSOP,
DERBYSHIRE SK13 8AY.
TEL: 01457 863153

THIS DRAWING IS NOT TO BE COPIED OR REPRODUCED
WITHOUT THE PRIOR WRITTEN CONSENT OF PLANMART LTD.