
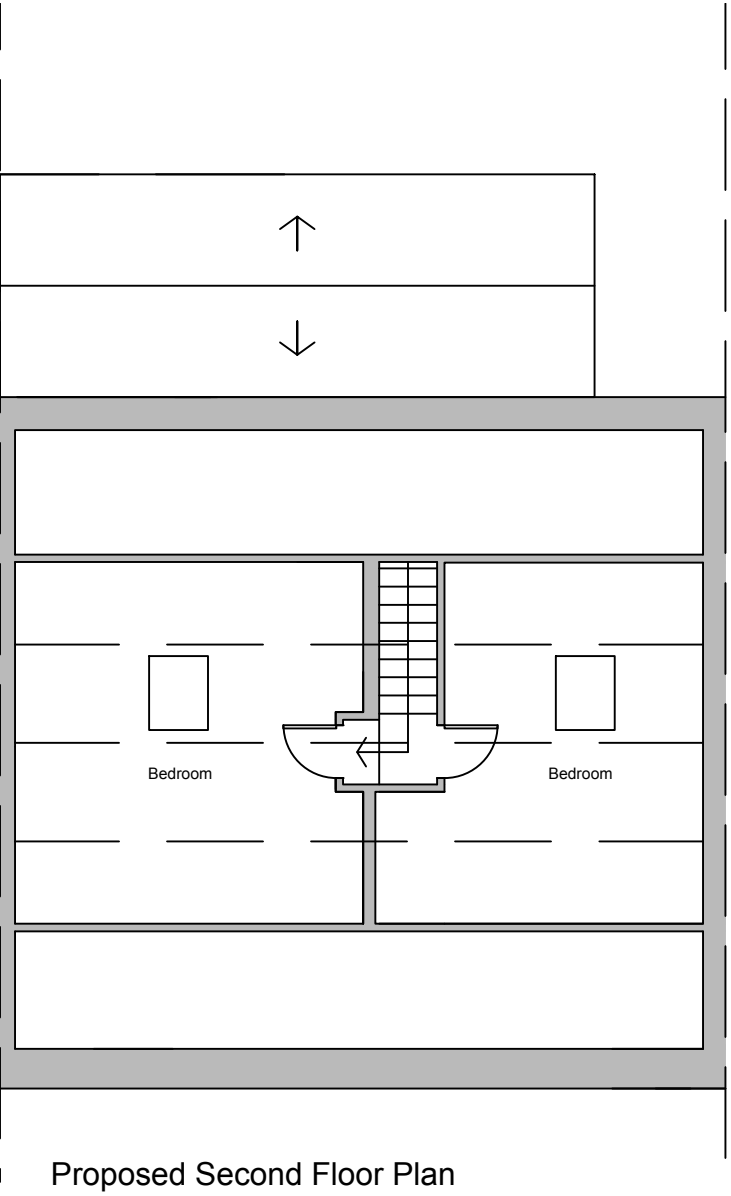
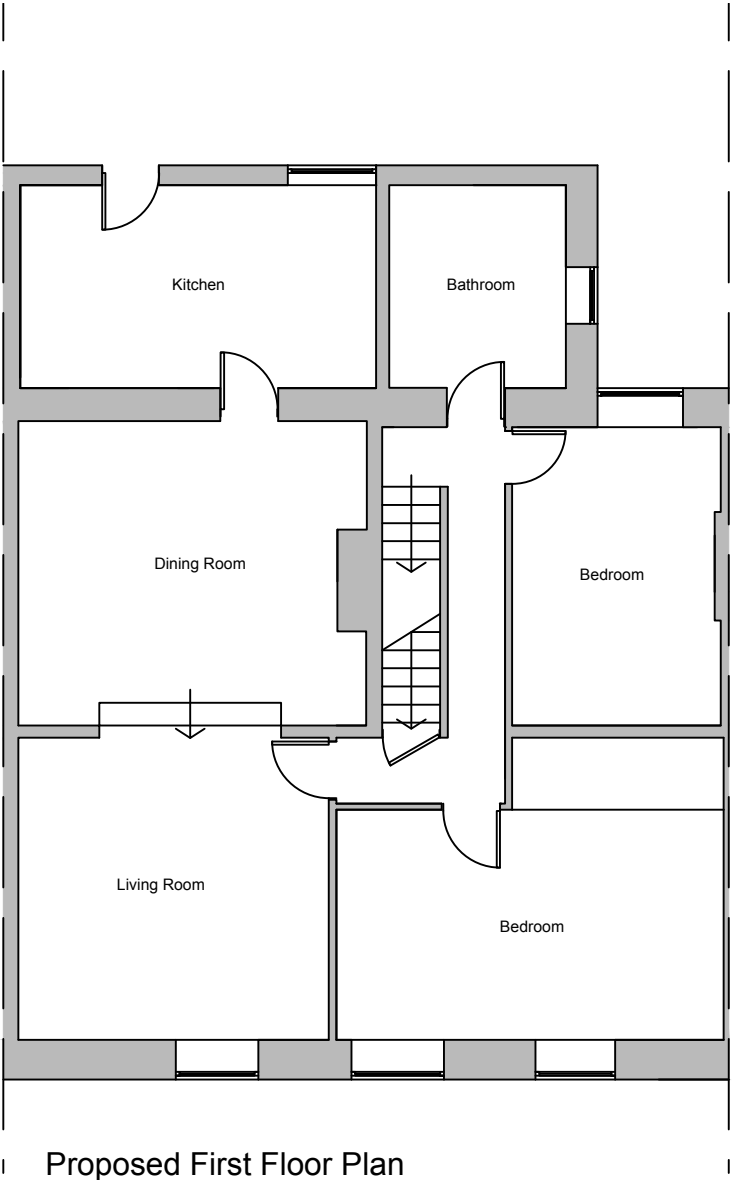


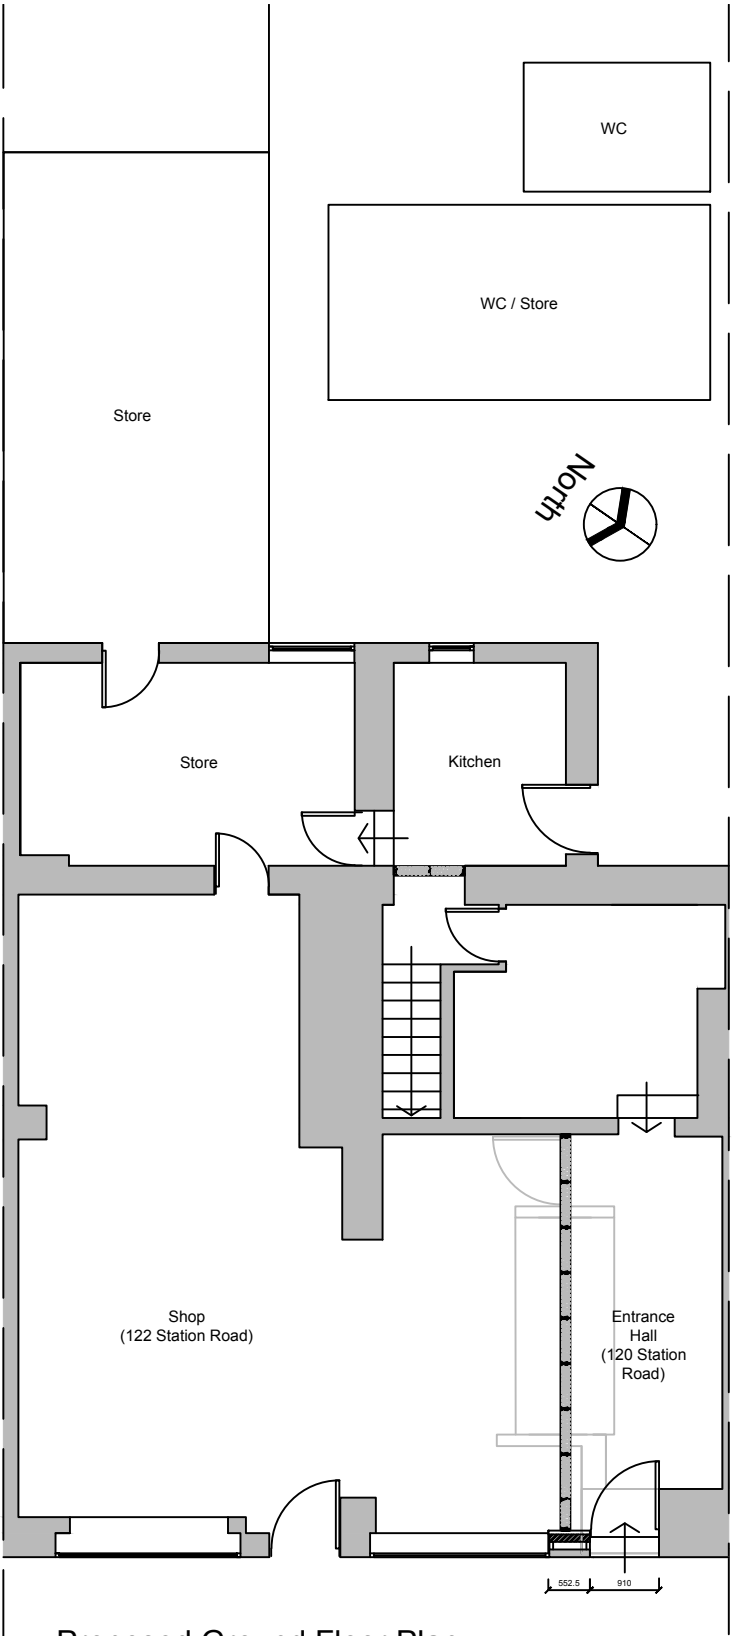

Client:

Mrs Daljit Kaur  
120-122 Station Road, Hadfield, Glossop, Derbyshire  
SK13 1AN

Project:

Proposed division of 120-122 Station Road into  
120 Station Road (dwelling house) 122 Station  
Road (shop) with proposed ground floor fire  
escape route onto Station Road for dwelling

Title:

Proposed Plans

Scale: 1:100 @ A3

|                |                     |
|----------------|---------------------|
| Drawn:<br>C.K. | Date:<br>April 2023 |
|----------------|---------------------|

|                      |                          |
|----------------------|--------------------------|
| Project no.:<br>3200 | Drawing no.:<br>3200-003 |
|----------------------|--------------------------|



Metric Scale