

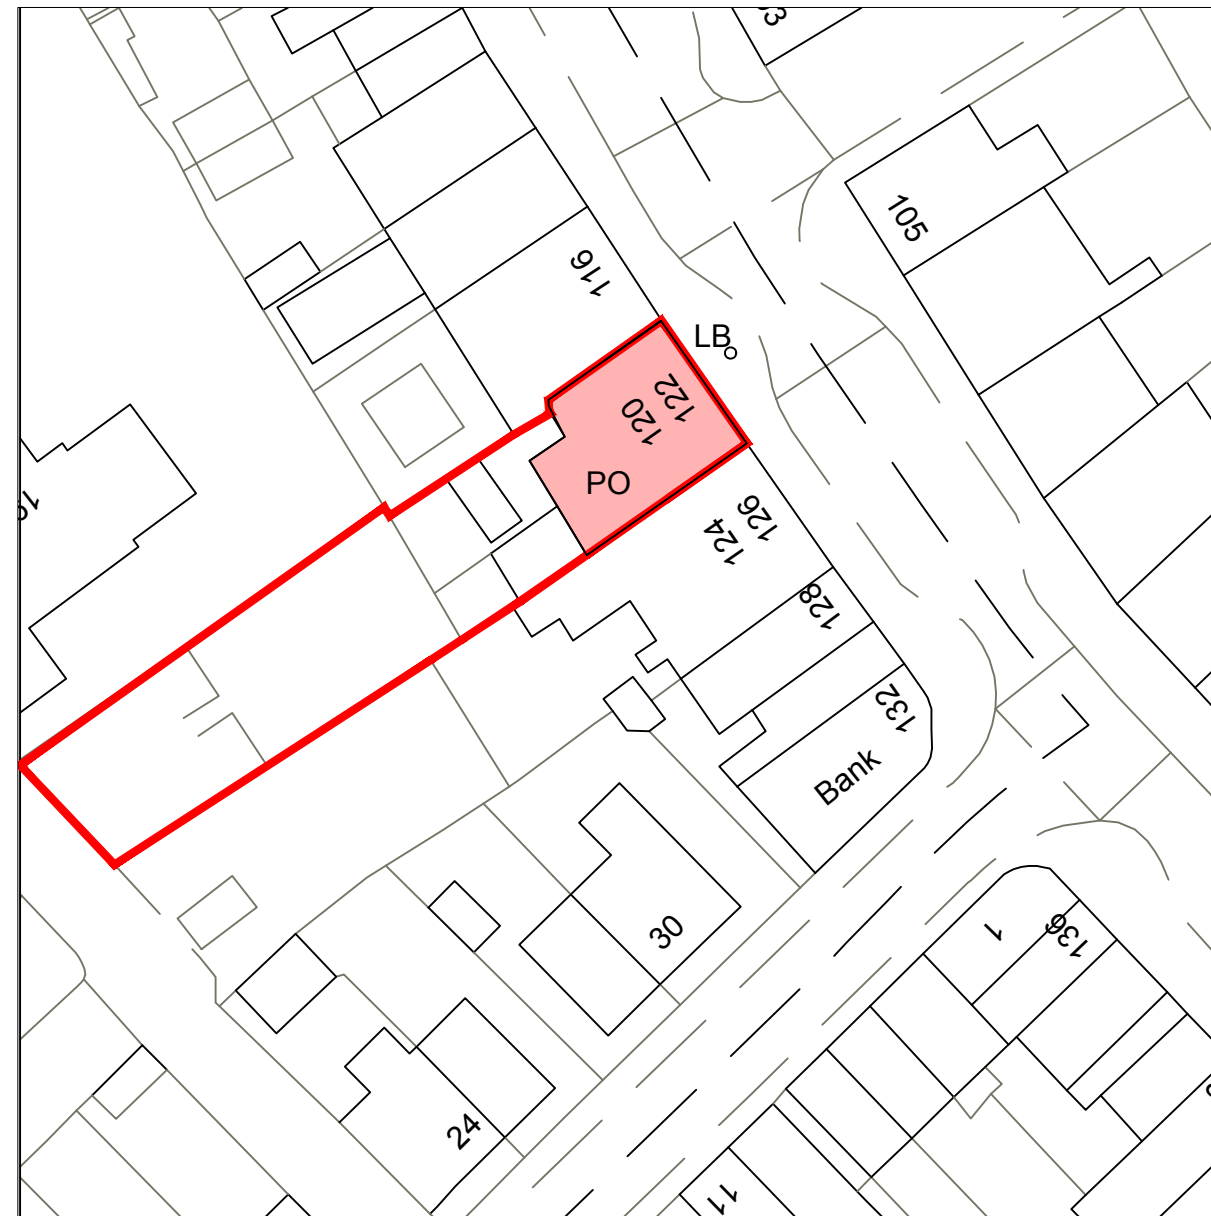
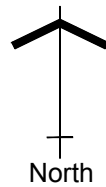


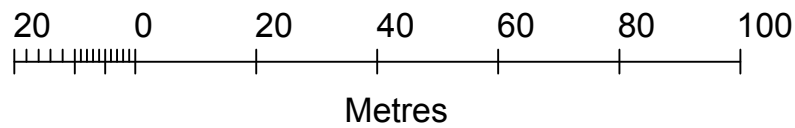

- Area of proposal
- Site boundary

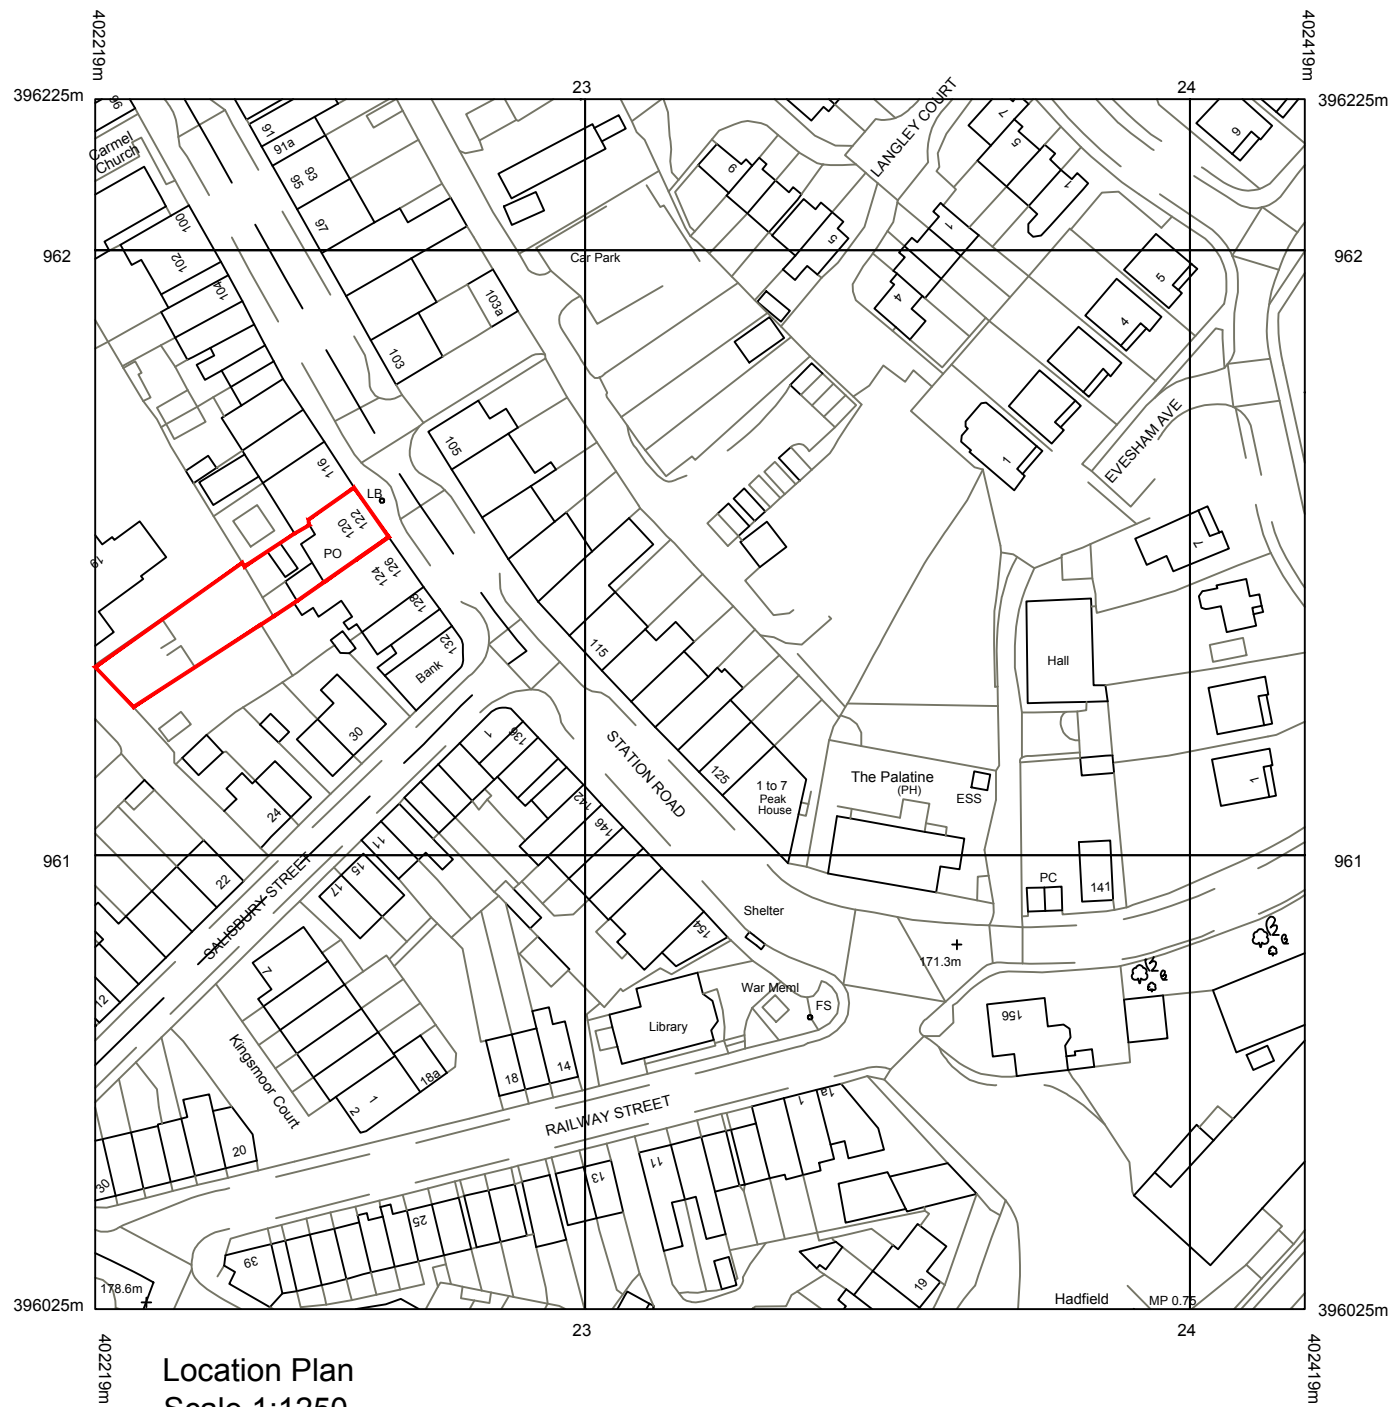

Client:

Mrs Daljit Kaur
120-122 Station Road, Hadfield, Glossop, Derbyshire
SK13 1AN

Project:

Proposed division of 120-122 Station Road into
120 Station Road (dwelling house) 122 Station
Road (shop) with proposed ground floor fire
escape route onto Station Road for dwelling

Title:

Location Plan

Scale: 1:1250 & 1:500 @ A3

Drawn: C.K.	Date: April 2023
----------------	---------------------

Project no.: 3200	Drawing no.: 3200-005
----------------------	--------------------------

PLANMART LIMITED
9, GEORGE STREET, GLOSSOP,
DERBYSHIRE SK13 8AY.
TEL: 01457 863153