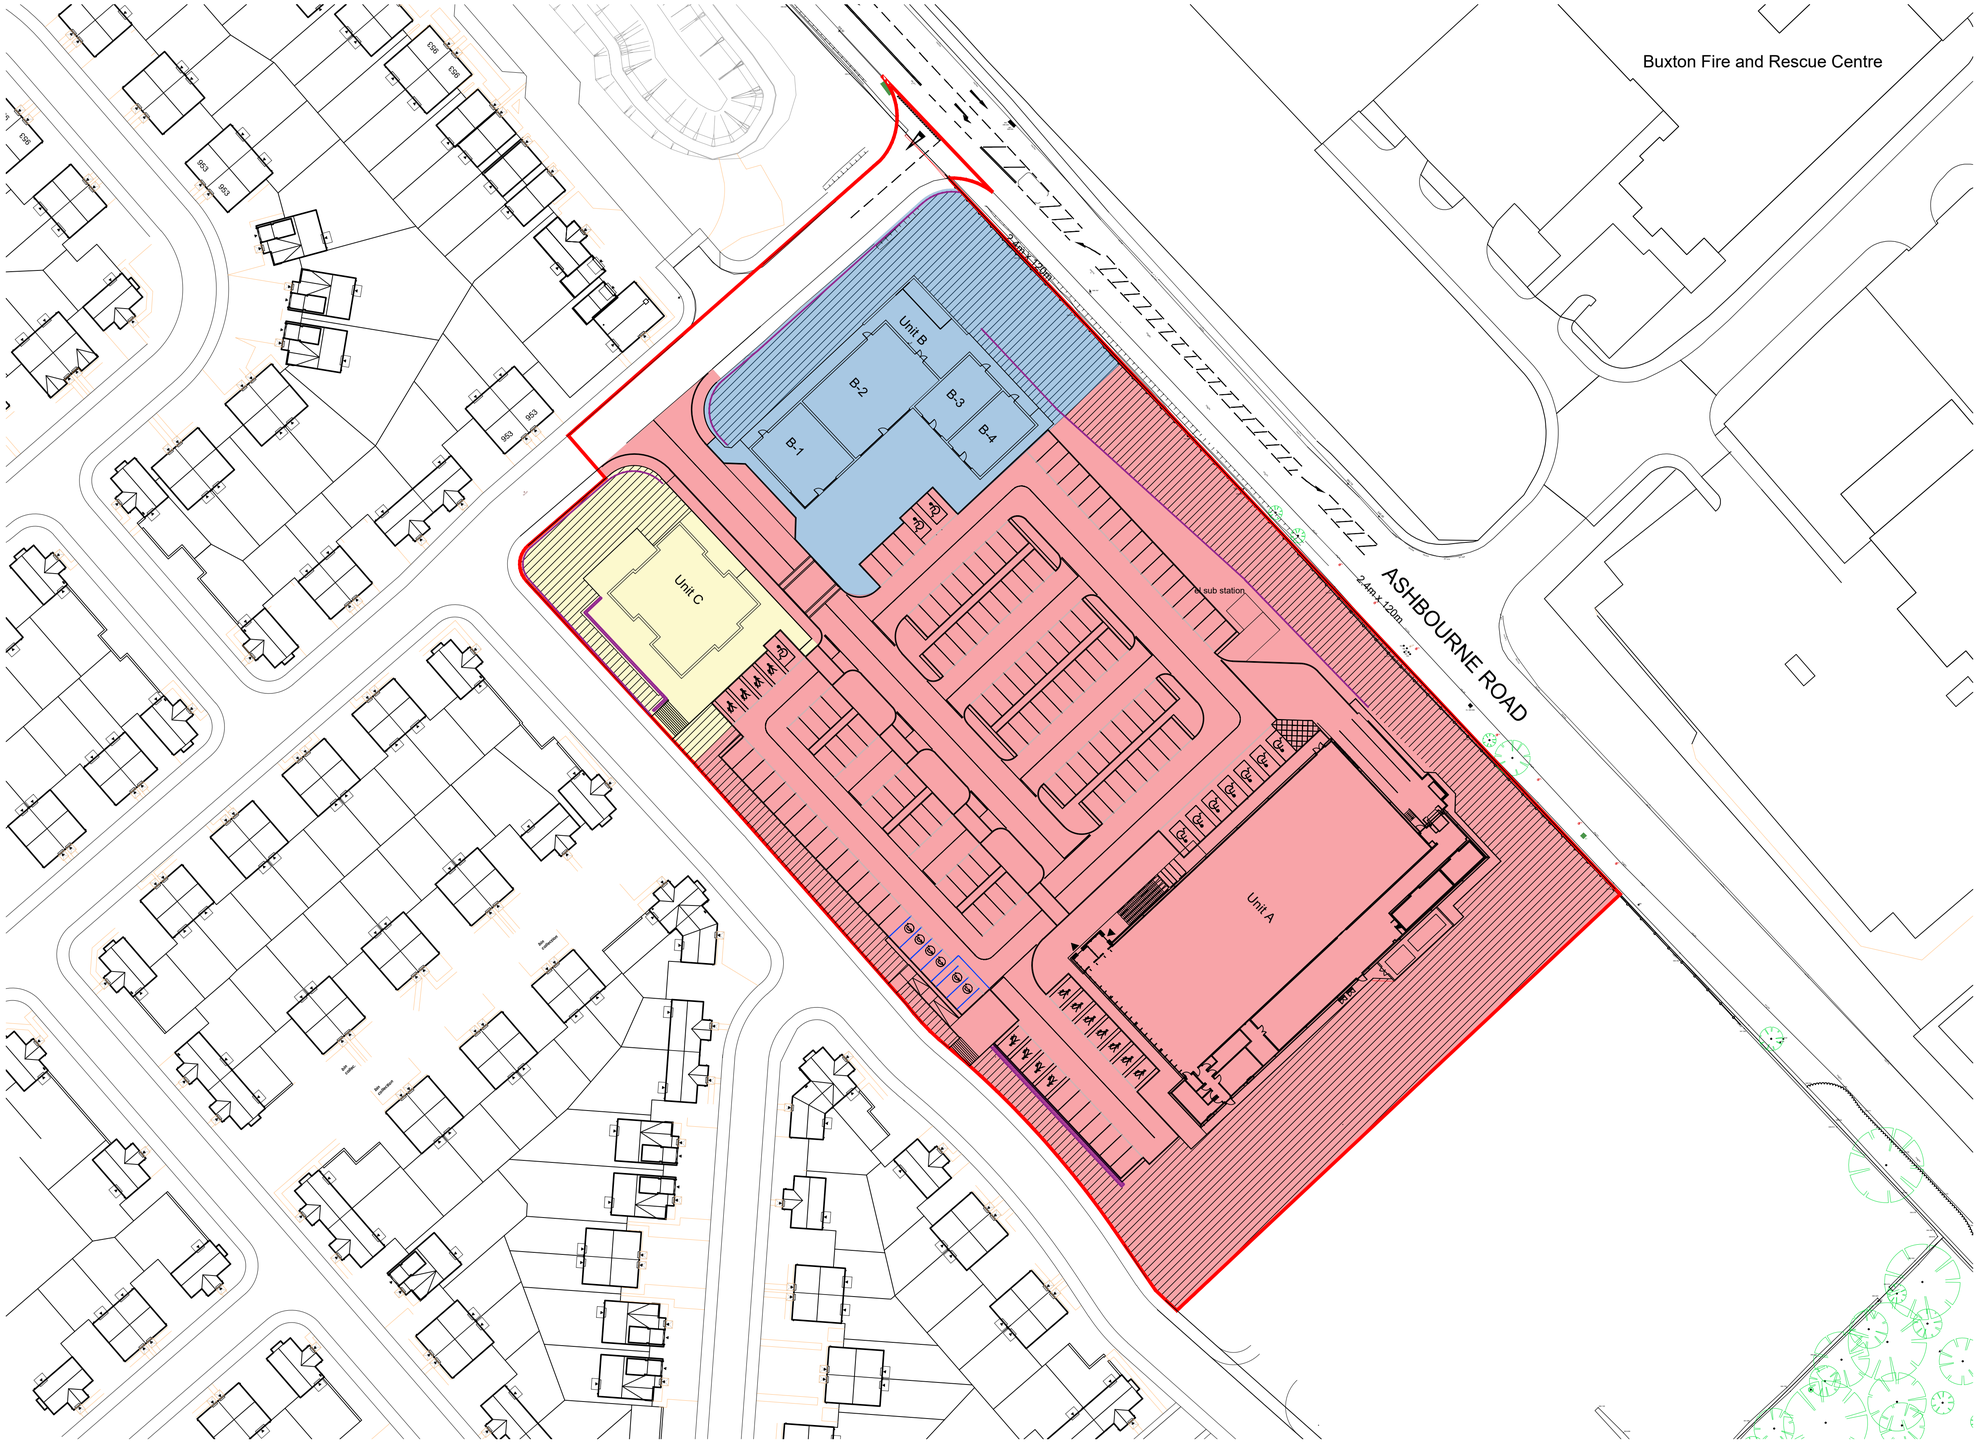

1 Site Plan
1:500

NORTH

0 5.0 10.0 15.0 20.0 25.0 50.0m

The copyright of this drawing is vested with Corstorphine & Wright Ltd and must not be copied or reproduced without the consent of the company.

Rev.	Description	Date	Drw.	Chk.
06	Amended to suit foodstore works	14.04.23	IH	CC
05	Amended sub-station position shown	14.03.23	IH	CC
04	Aldi landscaping increased	14.04.22		
03	Aldi landscaping areas added	14.04.22	IH	CC
02	Nursery landscaping area increased	14.04.22	IH	CC
01	Nursery landscaping area increased	14.04.22	IH	CC

Client
HDD

Project
Mixed Use Development
Foxlow, Buxton

Drawing Title
Phasing Plan with Landscaping

Drawing Status
Legal

Corstorphine & Wright
Tamworth Studio
5 Aldergate, Tamworth, B79 7DJ
01827 671 23
corstorphine-wright.com

Drawing No.	Revision
1240-733	06

Drawn	Checked	Paper Size	Scale	Date
IH	SW	A1	1:500	12.04.22