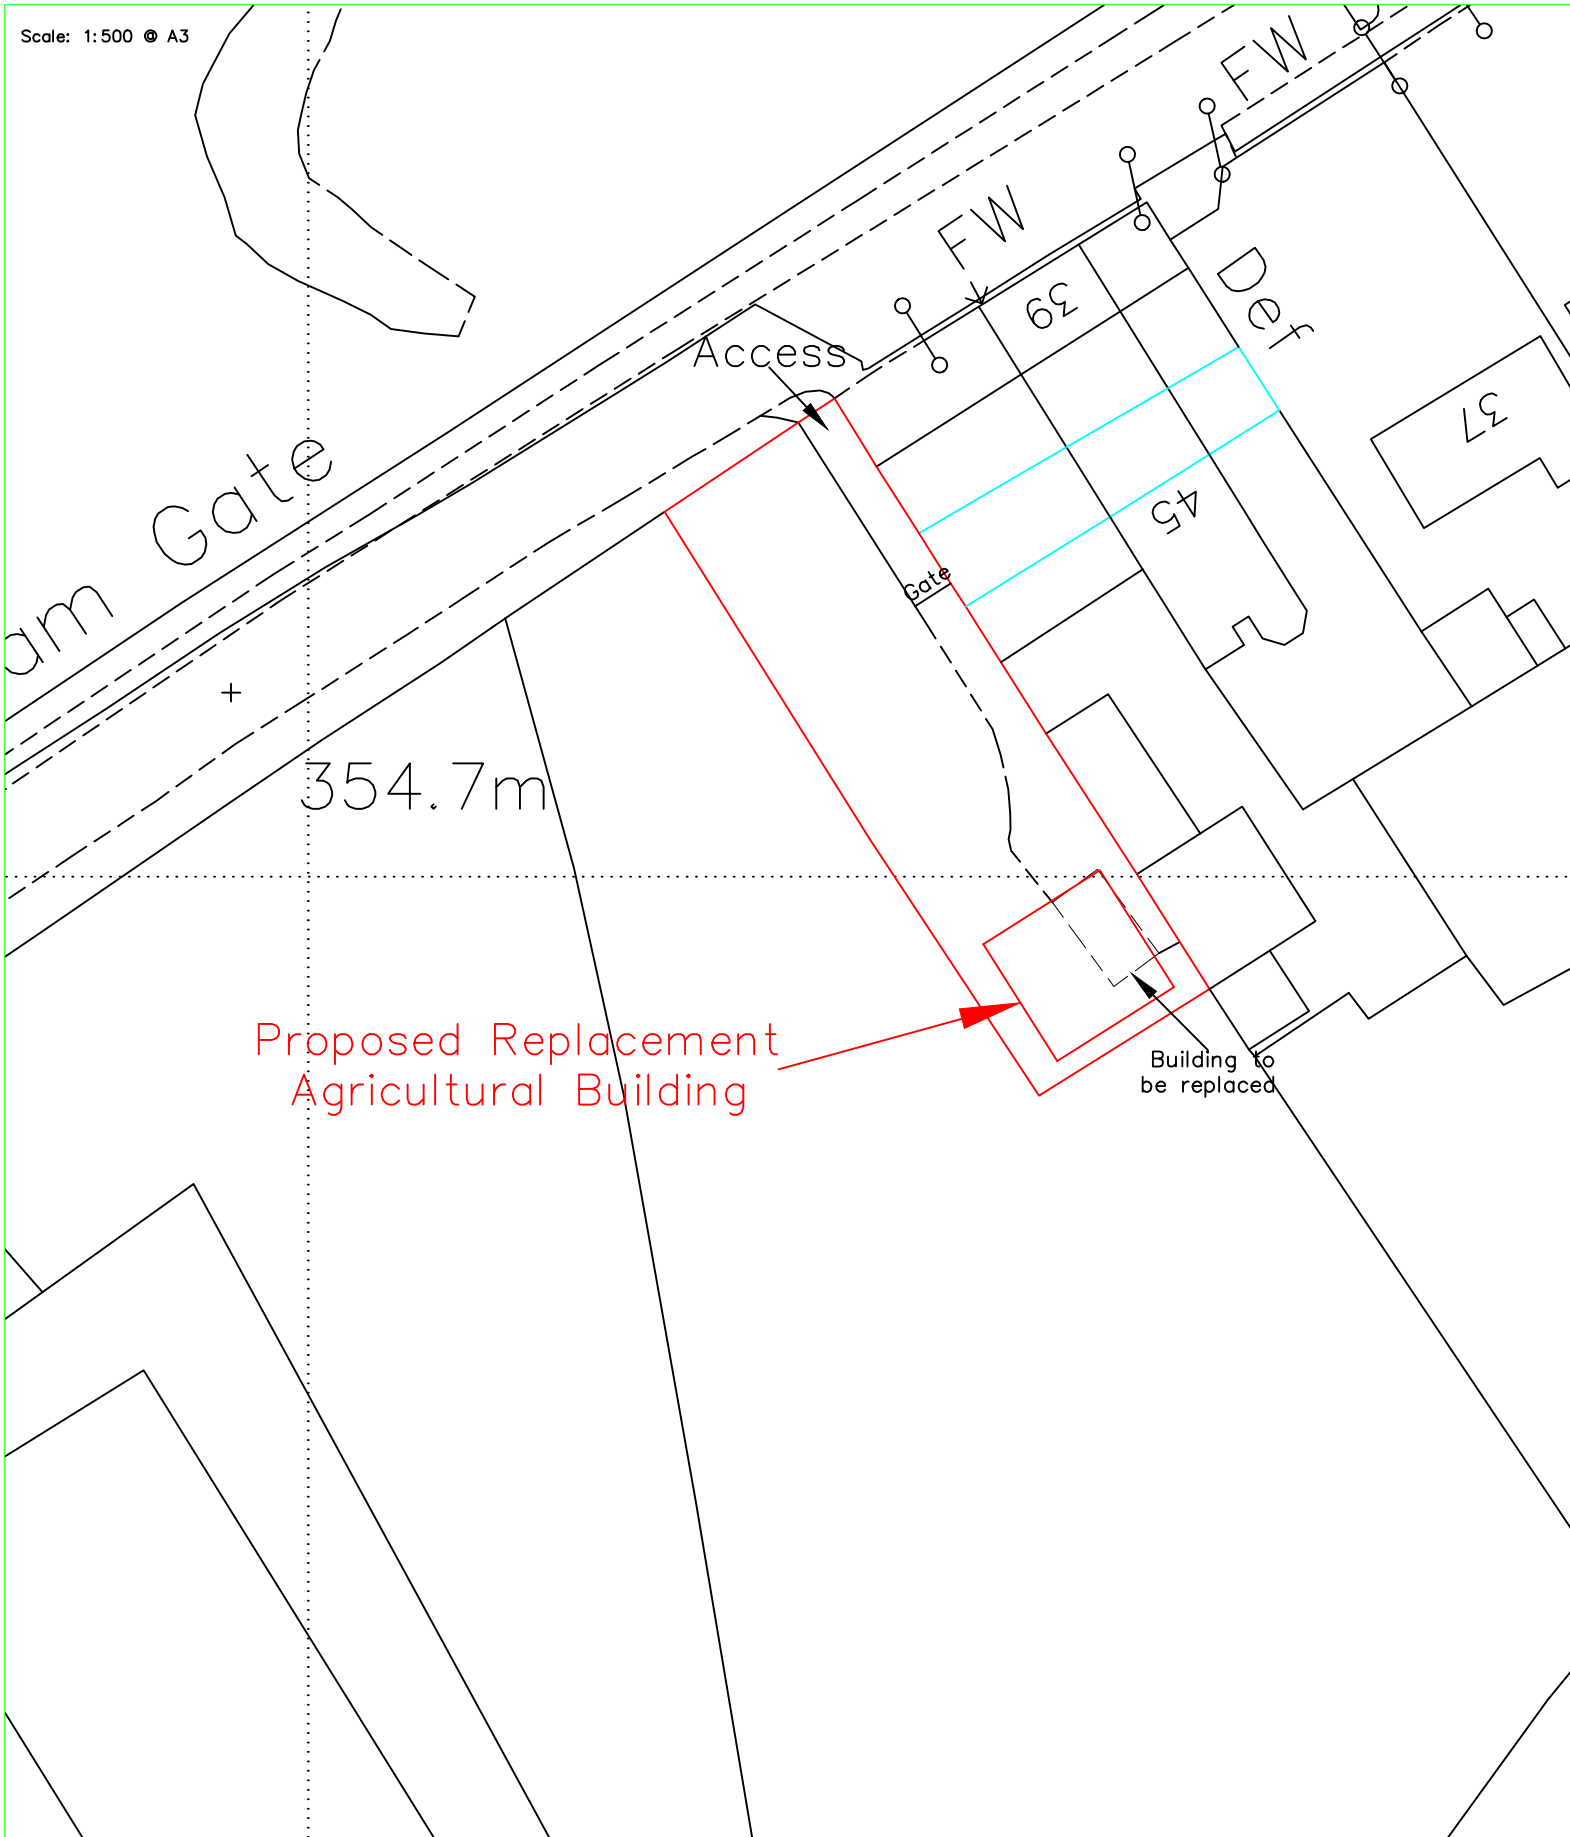
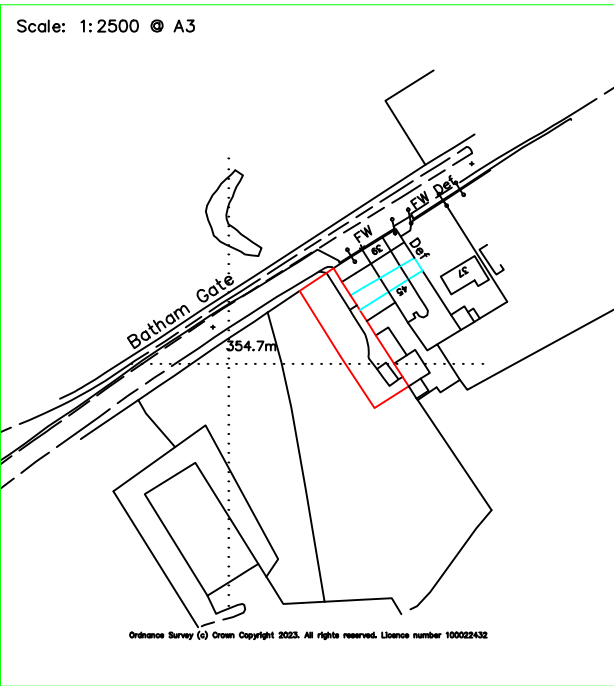


Reproduced from Ordnance Survey digital map data, 1:2500 scale, by permission of Ordnance Survey on behalf of The Controller of His Majesty's Stationery Office. © Crown copyright. All rights reserved.

© Copyright	
J C Harrison Planning & Admin Services jo@jcharrison.co.uk 07792 144155	
Client: Mr B Brocklehurst Peakdale Buxton	
Project: Proposed Replacement Agricultural Building on Land South of Batham Gate Road, Buxton	
Title: Location & Block Plan	
Drawn: J Harrison	Date: 24.04.2023
Scales: 1:2500 & 1:500 @ A3	
Drg. No.: 1087-001	Rev.: