





ALL DIMENSIONS TO BE CHECKED ON SITE
IF IN DOUBT - ASK AAL
NO WORK TO COMMENCE ON-SITE PRIOR TO
PLANNING CONSENT BEING OBTAINED AND
BUILDING REGULATIONS APPROVED
COPYRIGHT
NOT TO BE REPRODUCED WITHOUT THE
WRITTEN AUTHORITY OF AAL

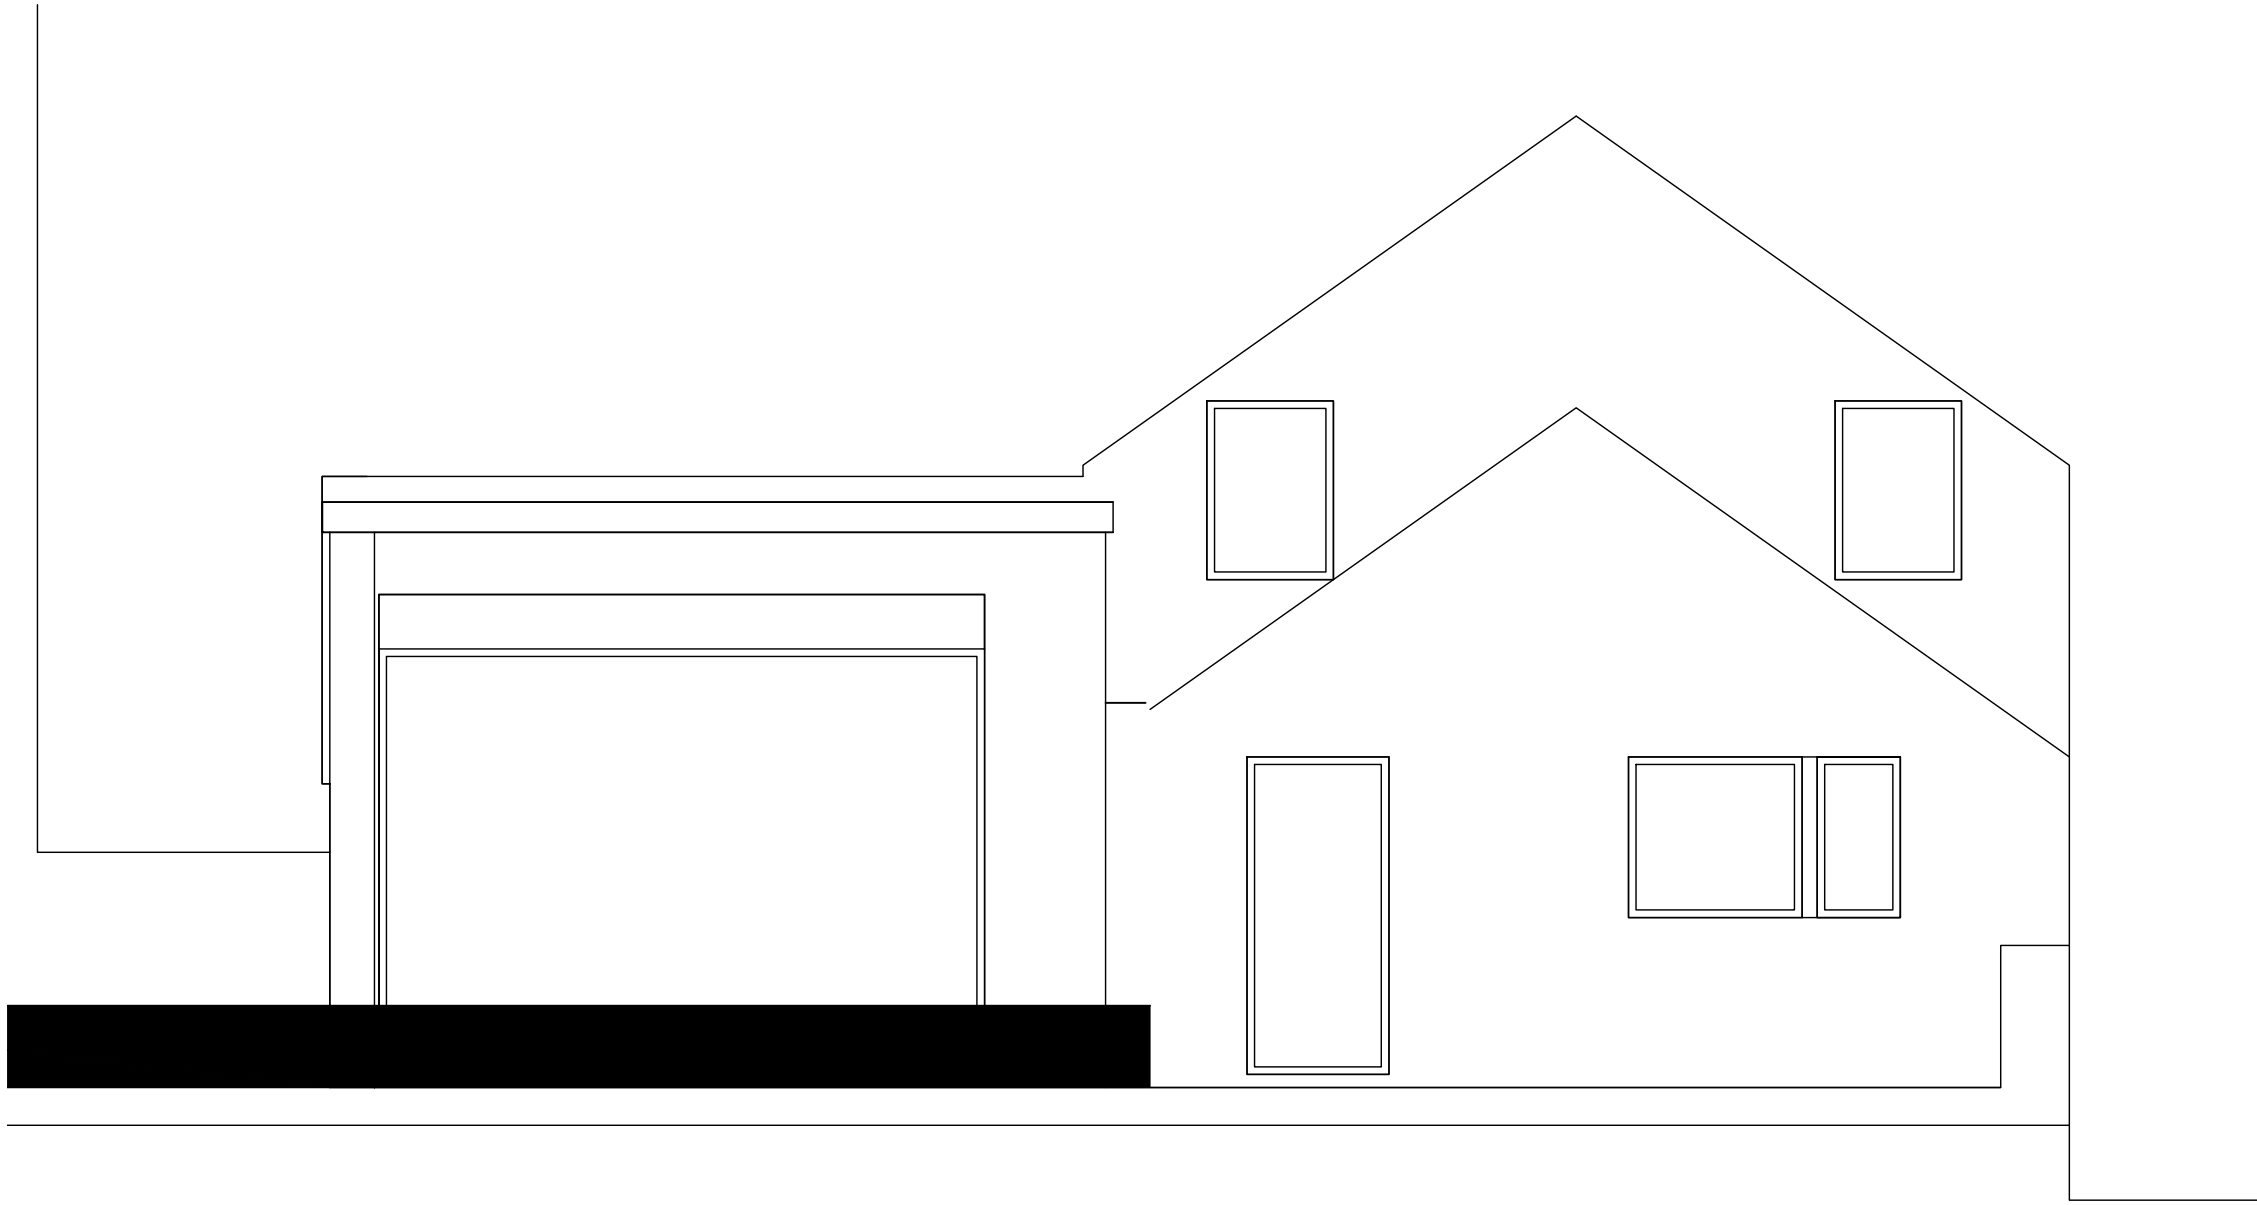



FRONT ELEVATION - SE

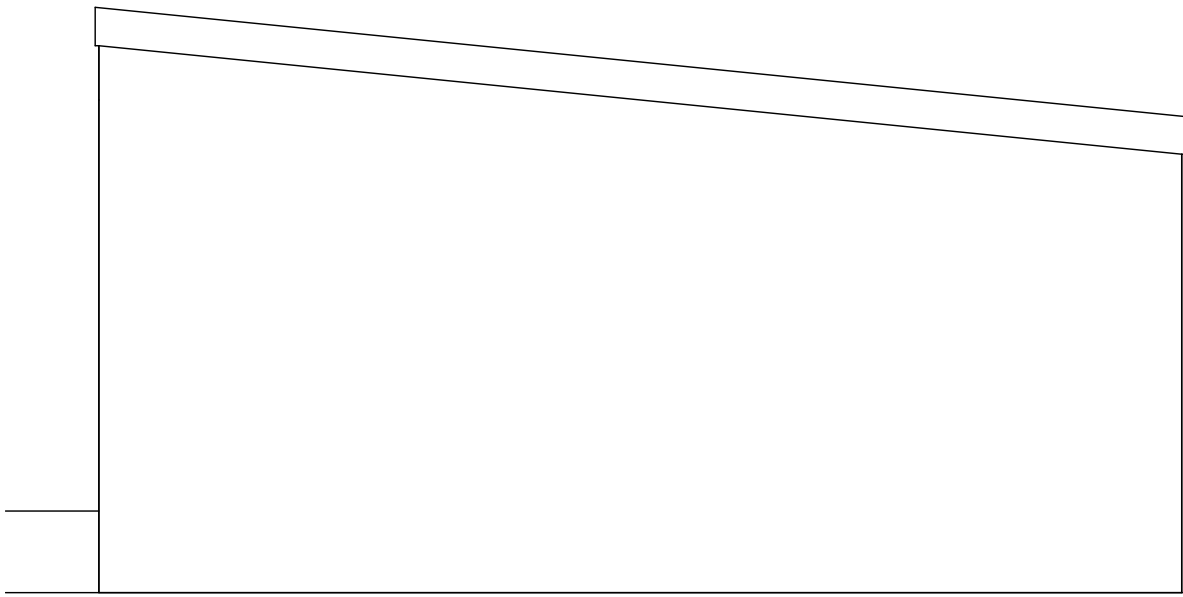

SIDE ELEVATION - NE

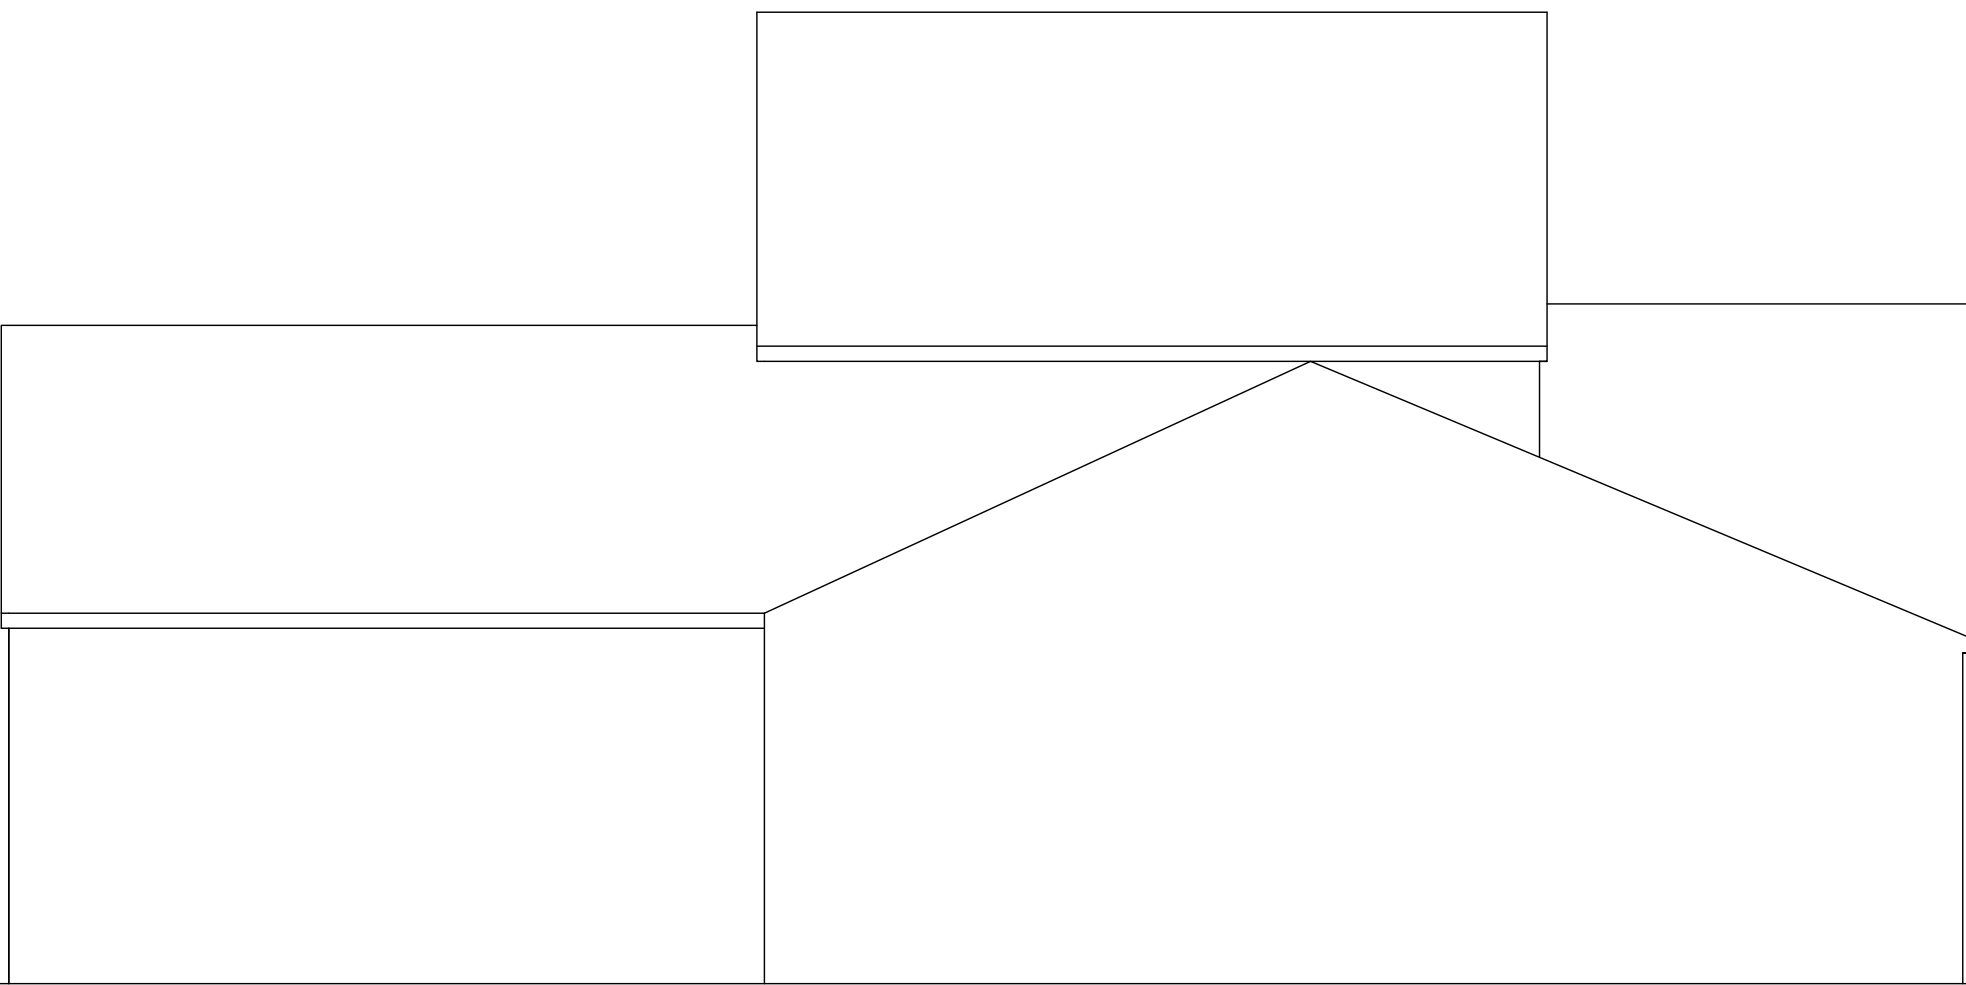 

SIDE ELEVATION - SW

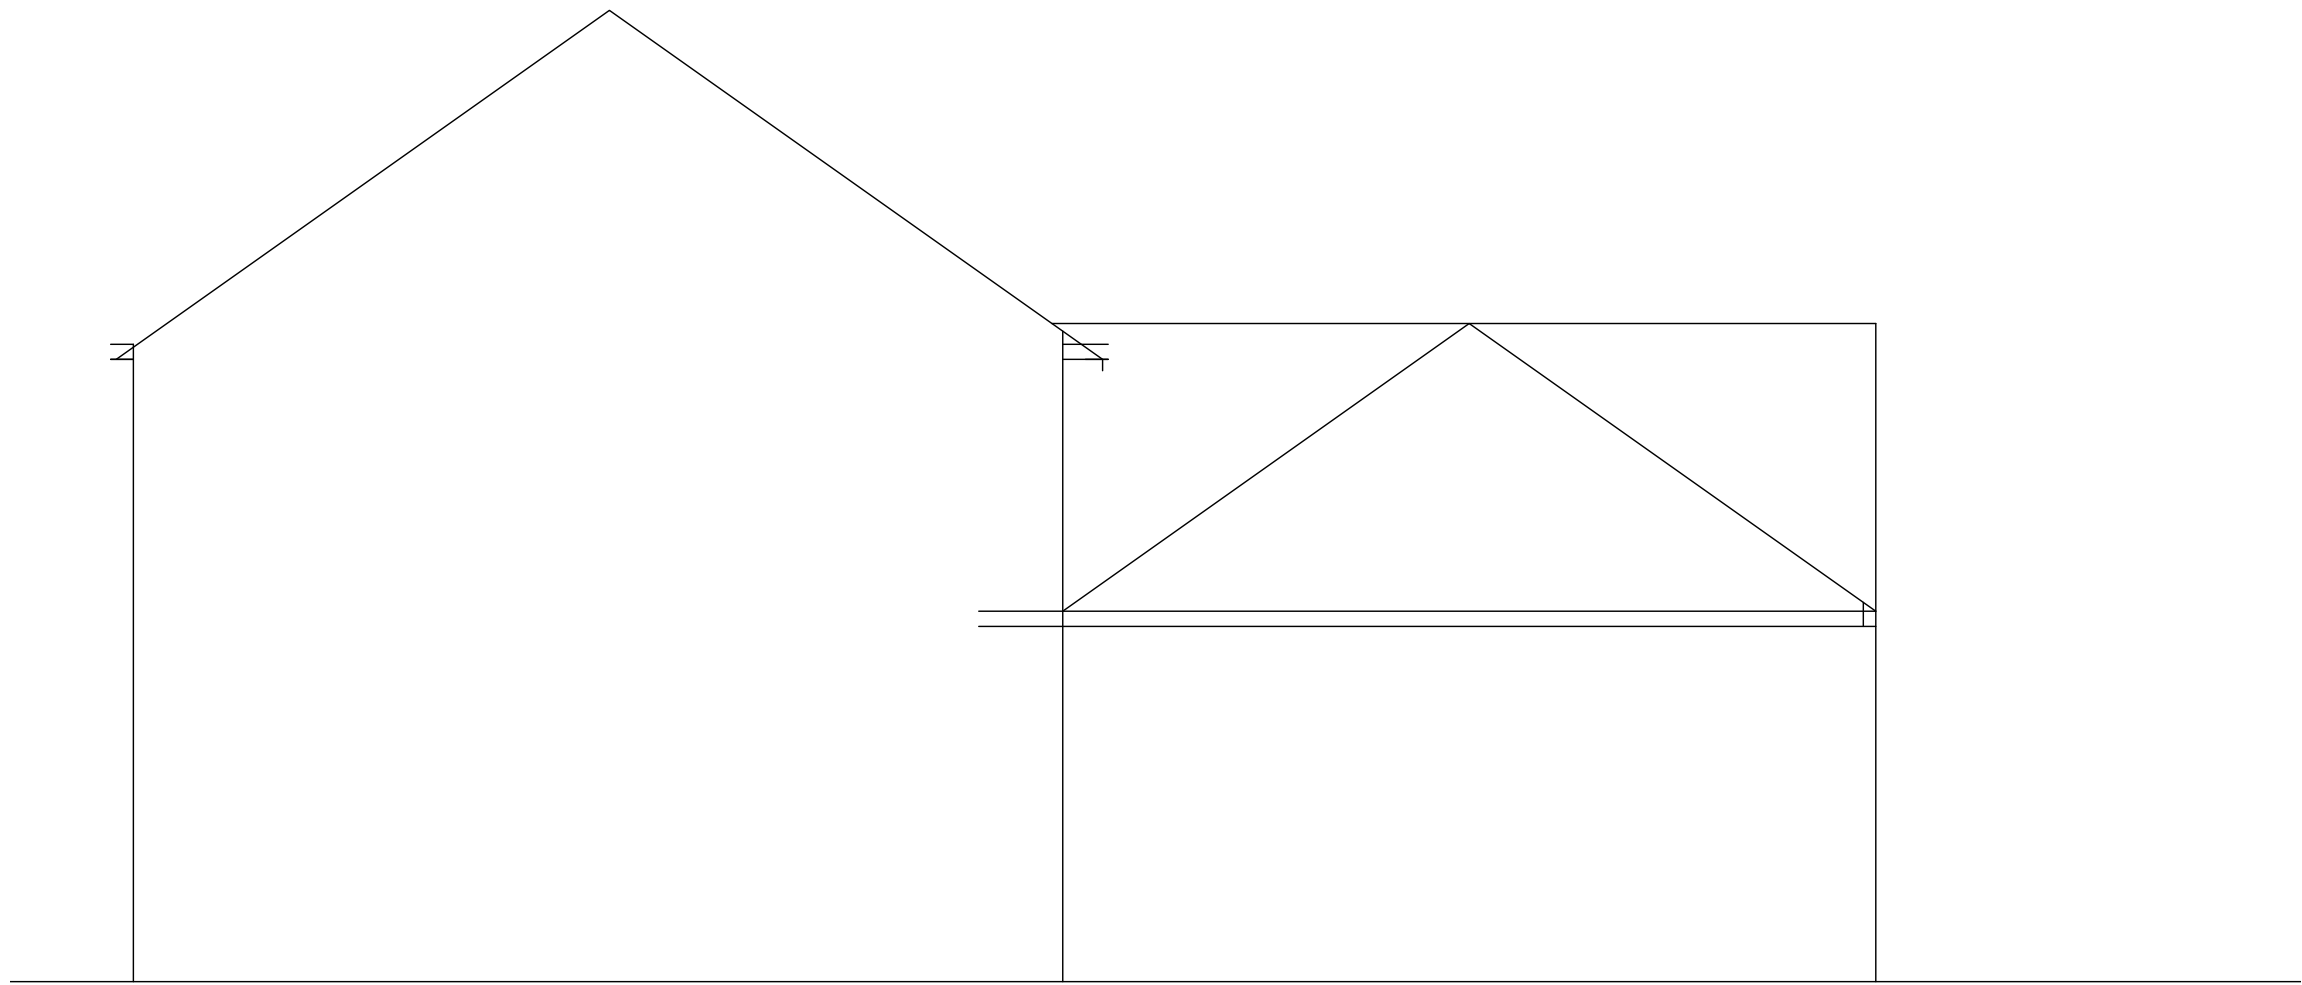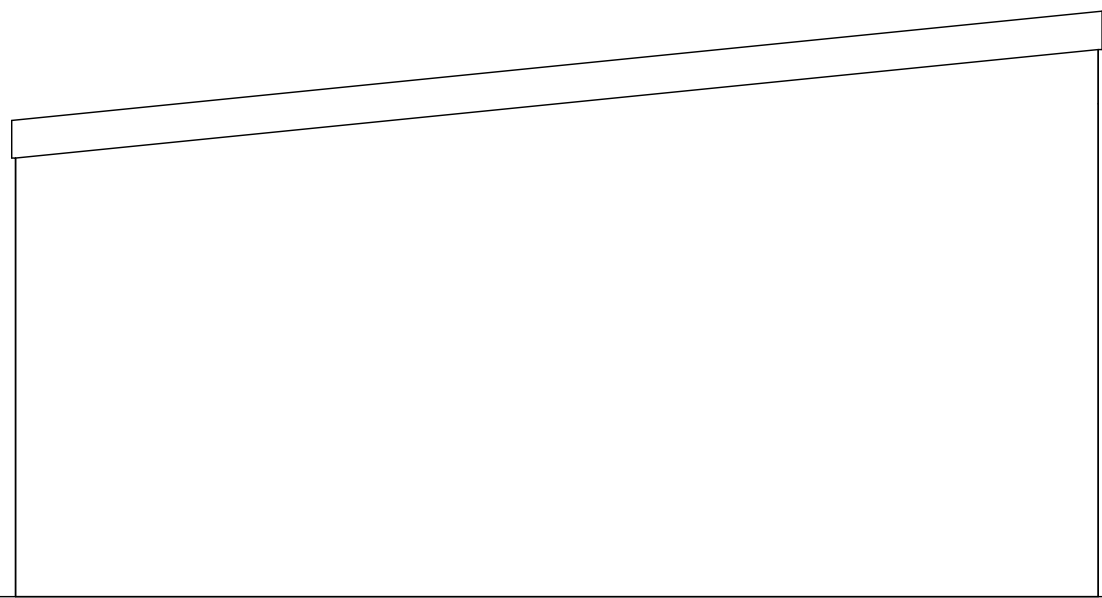

REAR ELEVATION - NW

A Scale Bar amended 9/5/23
HIGH PEAK
THE OLD DAIRY, ALBERT STREET
HADFIELD

PROPOSED PITCHED ROOF & DORMER TO GARAGE
M WINTERBOTTOM


ELEVATIONS

AS EXISTING

2308 02a 15:00@A1 APRIL 23



Alderley Architecture Limited
Ridge Farm
79 The Ridge
Marple
Stockport
SK6 7ER
Tel : 07785 230069
E Mail : andy@alderleyarchitecture.co.uk

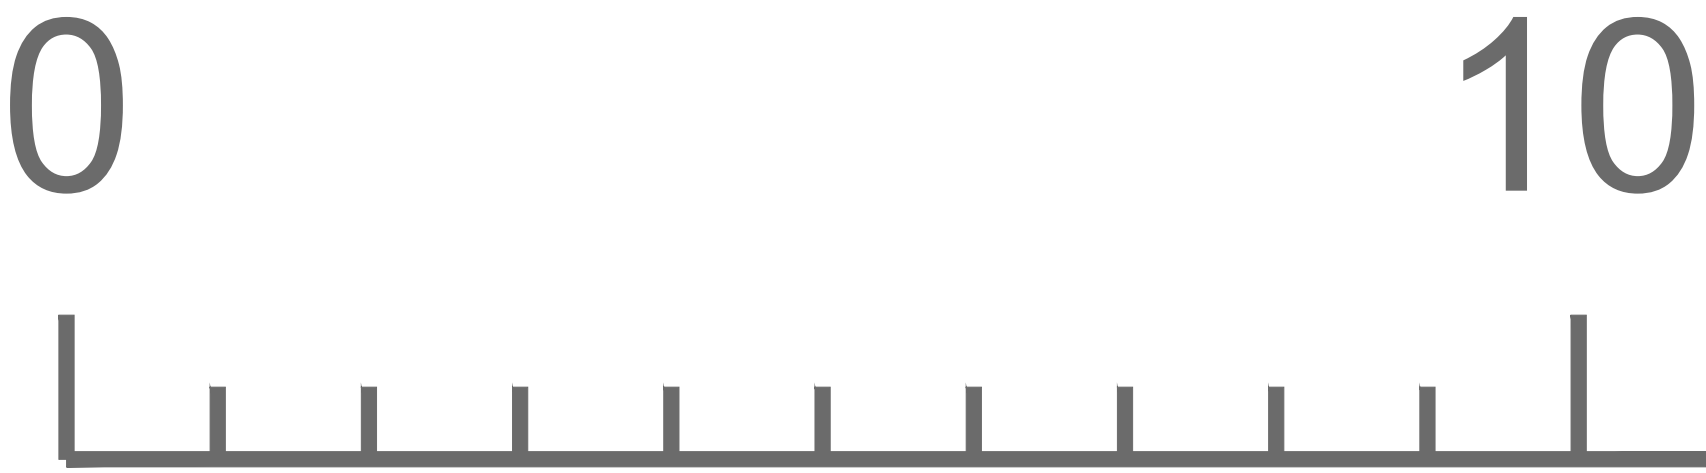

SCALE BAR