


Natural welsh slate to roof


Vertical hung tiles to dormer cheeks
to match existing roof

Proposed 100mm dia half round black
uPVC rainwater goods

uPVC windows to be as or similar to
existing

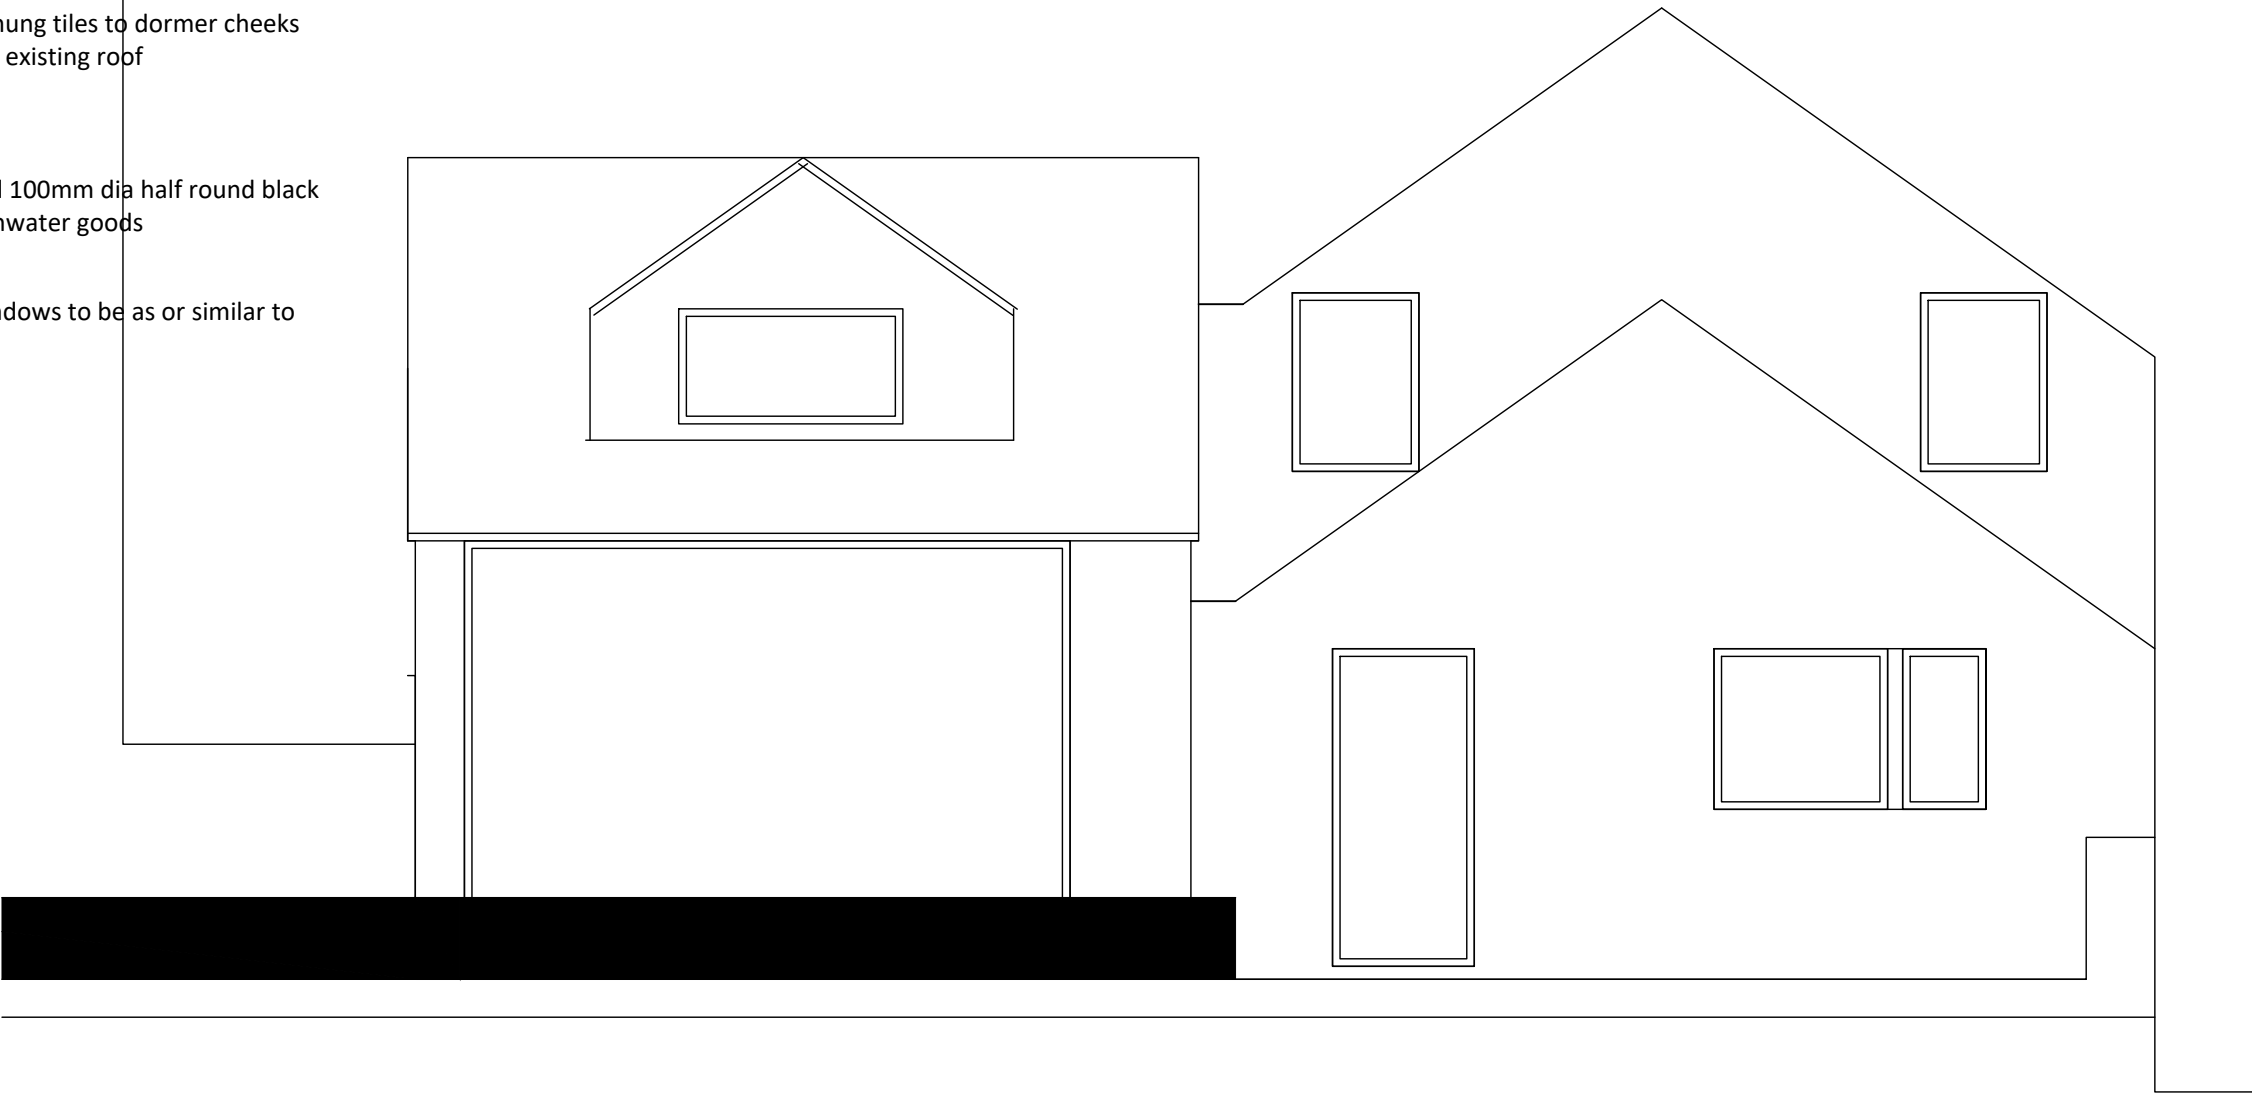

FRONT ELEVATION - SE

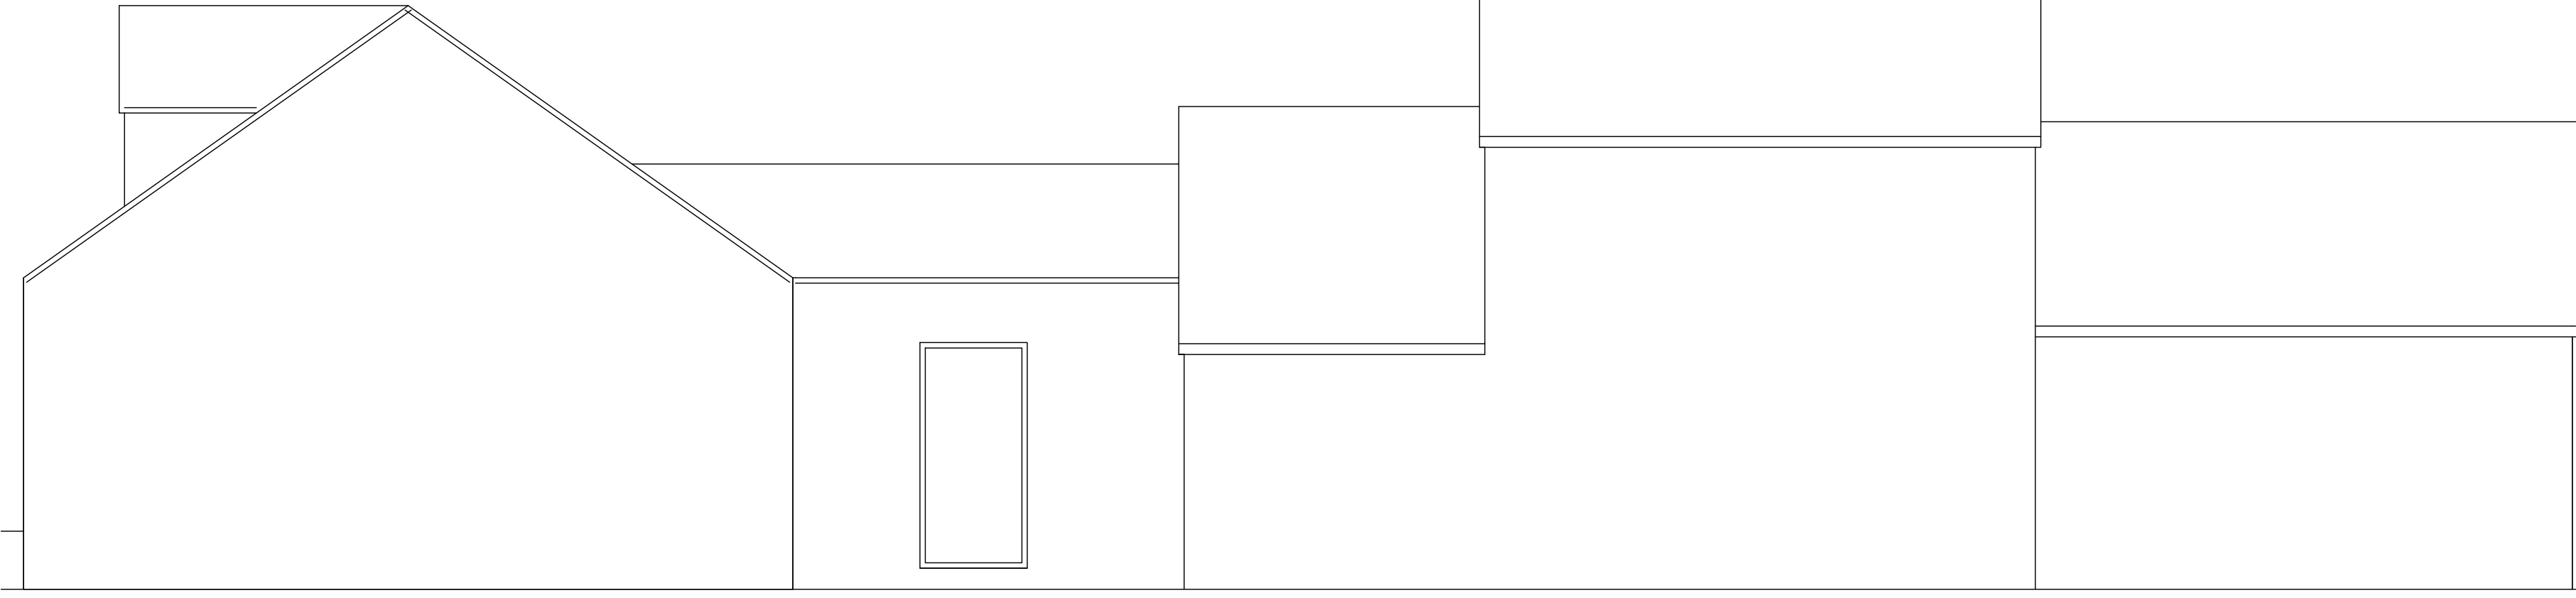

SIDE ELEVATION - NE

Natural welsh slate to roof

Vertical hung tiles to dormer cheeks
to match existing roof

Proposed 100mm dia half round black
uPVC rainwater goods


uPVC windows to be as or similar to
existing

Natural welsh slate to roof


Vertical hung tiles to dormer cheeks
to match existing roof

Proposed 100mm dia half round black
uPVC rainwater goods

uPVC windows to be as or similar to
existing

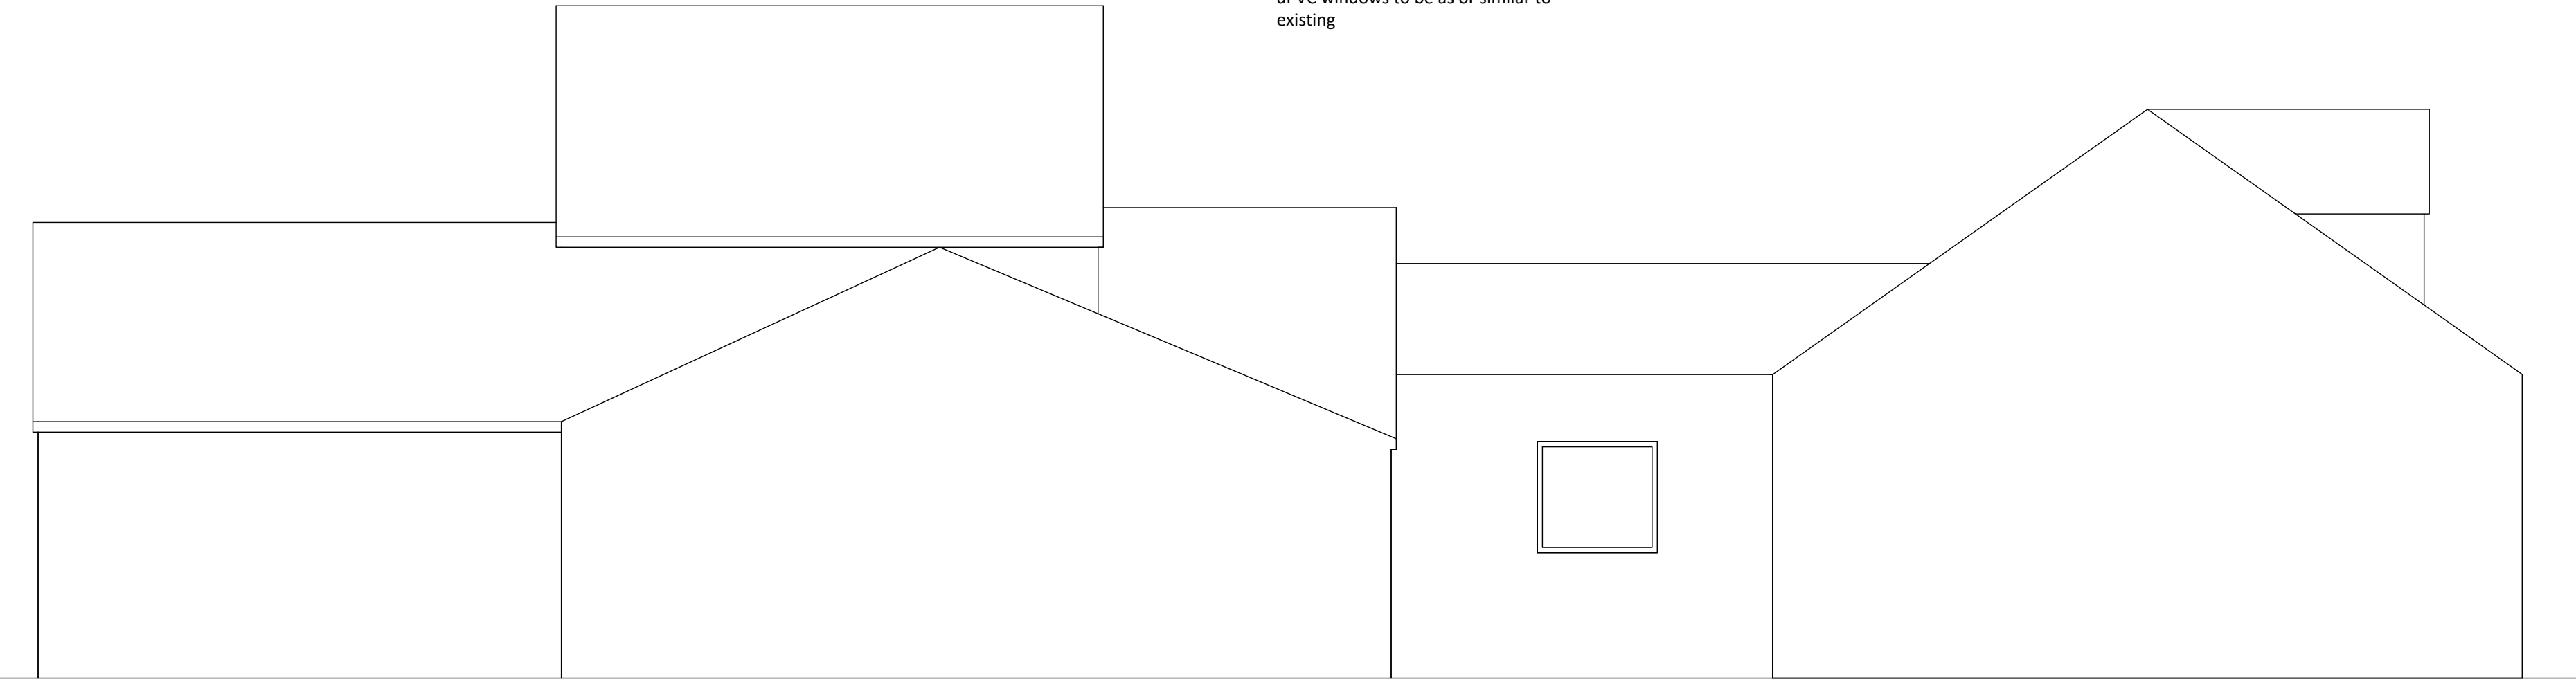

SIDE ELEVATION - SW

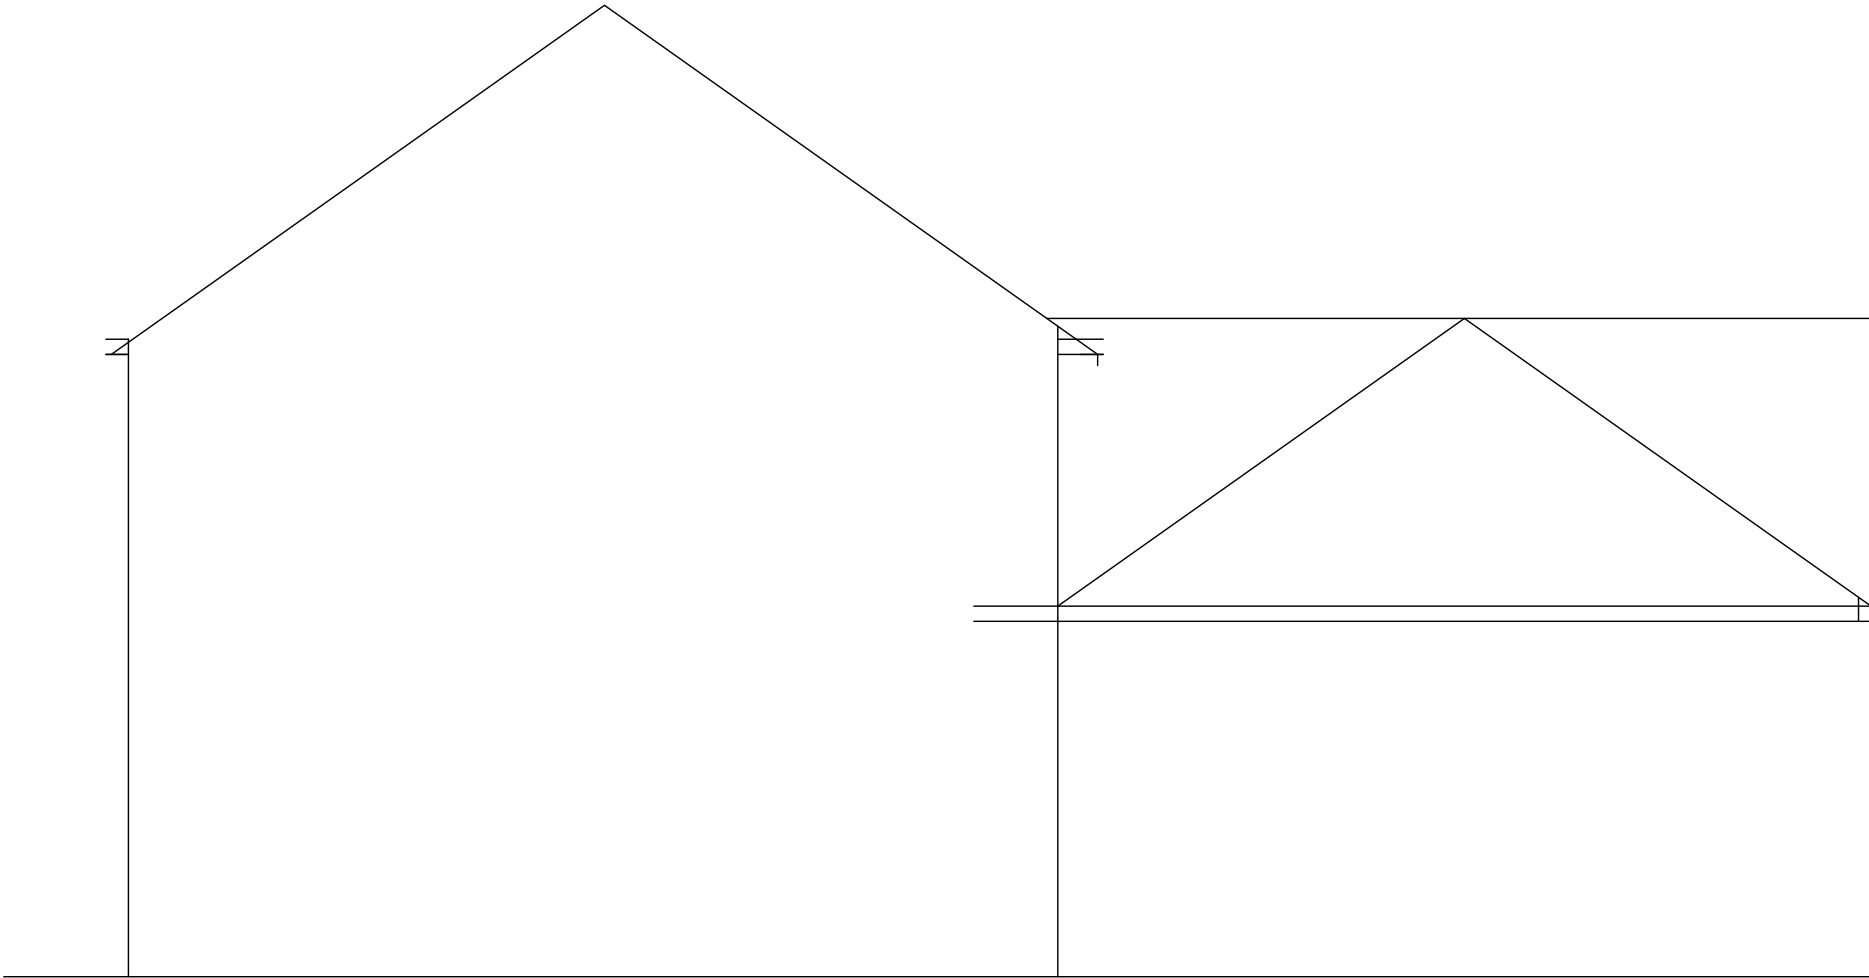

REAR ELEVATION - NW

ALL DIMENSIONS TO BE CHECKED ON SITE
IF IN DOUBT - ASK AAL

NO WORK TO COMMENCE ON-SITE PRIOR TO
PLANNING CONSENT BEING OBTAINED AND
BUILDING REGULATIONS APPROVED

COPYRIGHT
~~NOT TO BE REPRODUCED WITHOUT THE~~
WRITTEN AUTHORITY OF AAL

A Scale Bar amended 9/5/23

HIGH PEAK
THE OLD DAIRY, ALBERT STREET
HADFIELD

PROPOSED PITCHED ROOF & DORMER TO GARAGE
M WINTERBOTTOM

ELEVATIONS

AS PROPOSED

2308 04a 1:50@A1 APRIL 23



Alderley Architecture Limited
Ridge Farm
79 The Ridge
Marple
Stockport
SK6 7ER

Tel : 07785 230069
E Mail : andy@alderleyarchitecture.co.uk

