
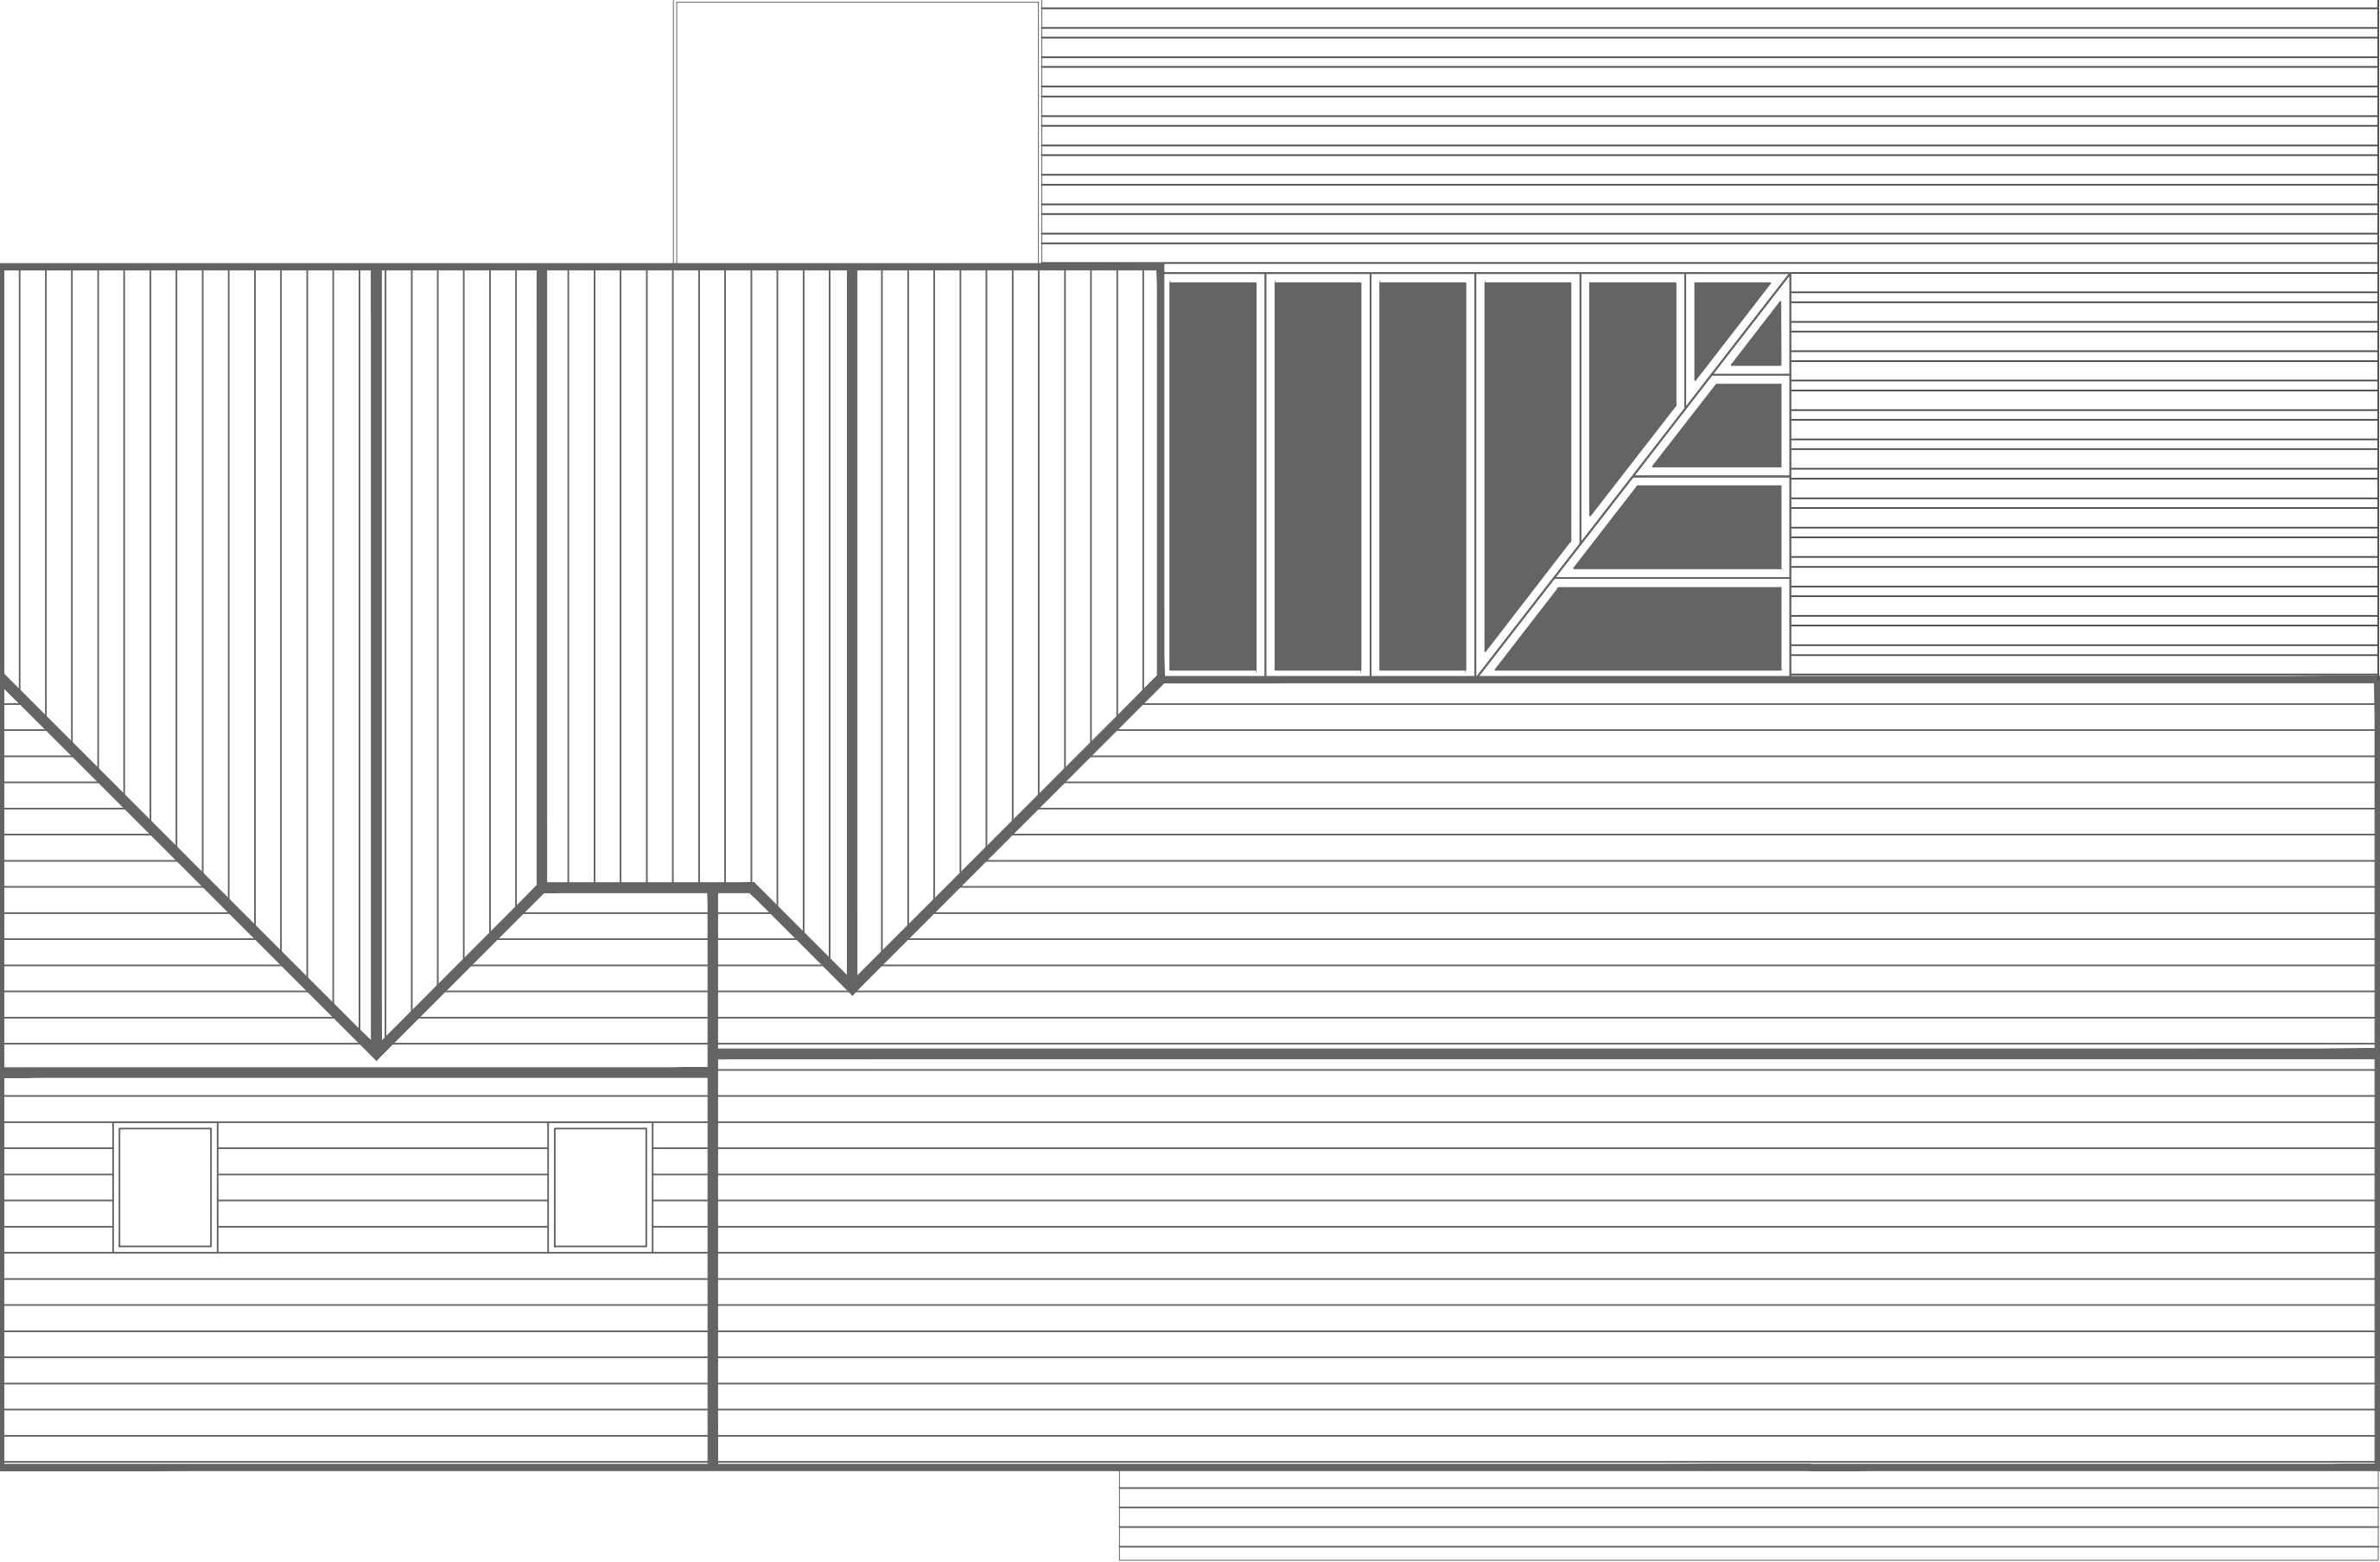


ROOF PLAN AS EXISTING 1:50

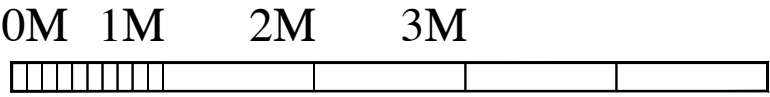

23 HOLKER ROAD, BUXTON