



Location Plan
Scale 1:1250

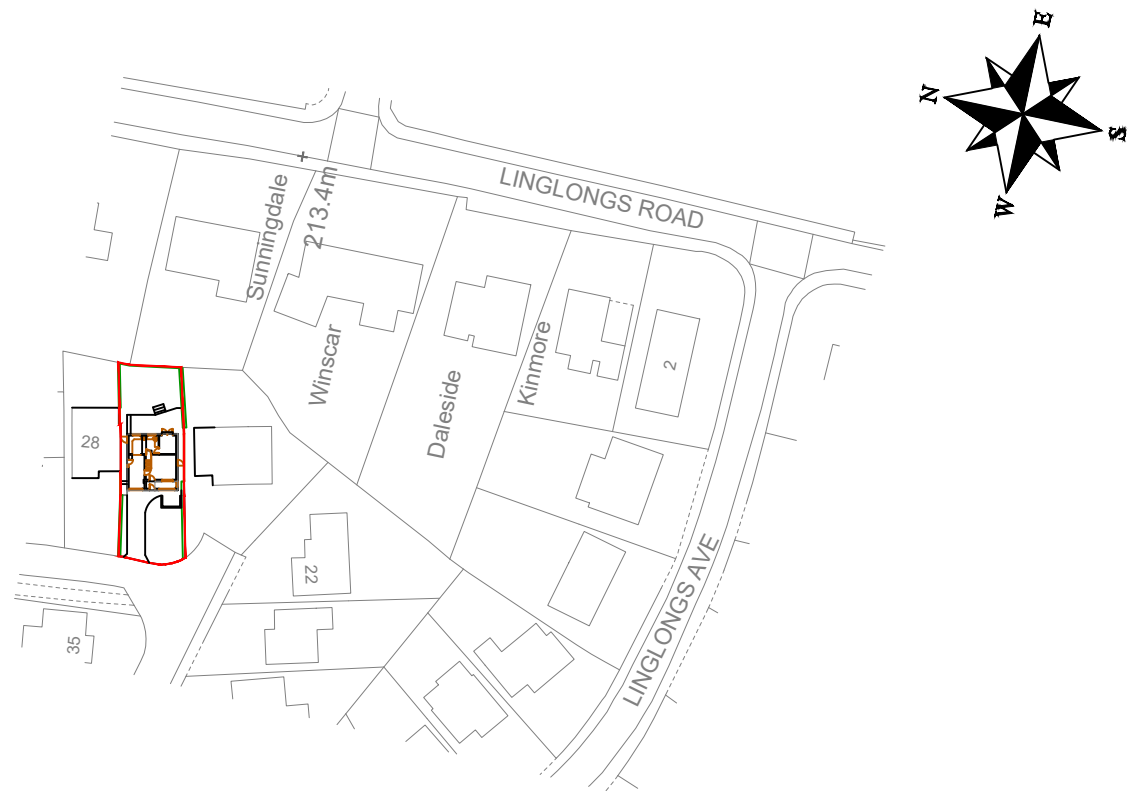

Aerial View

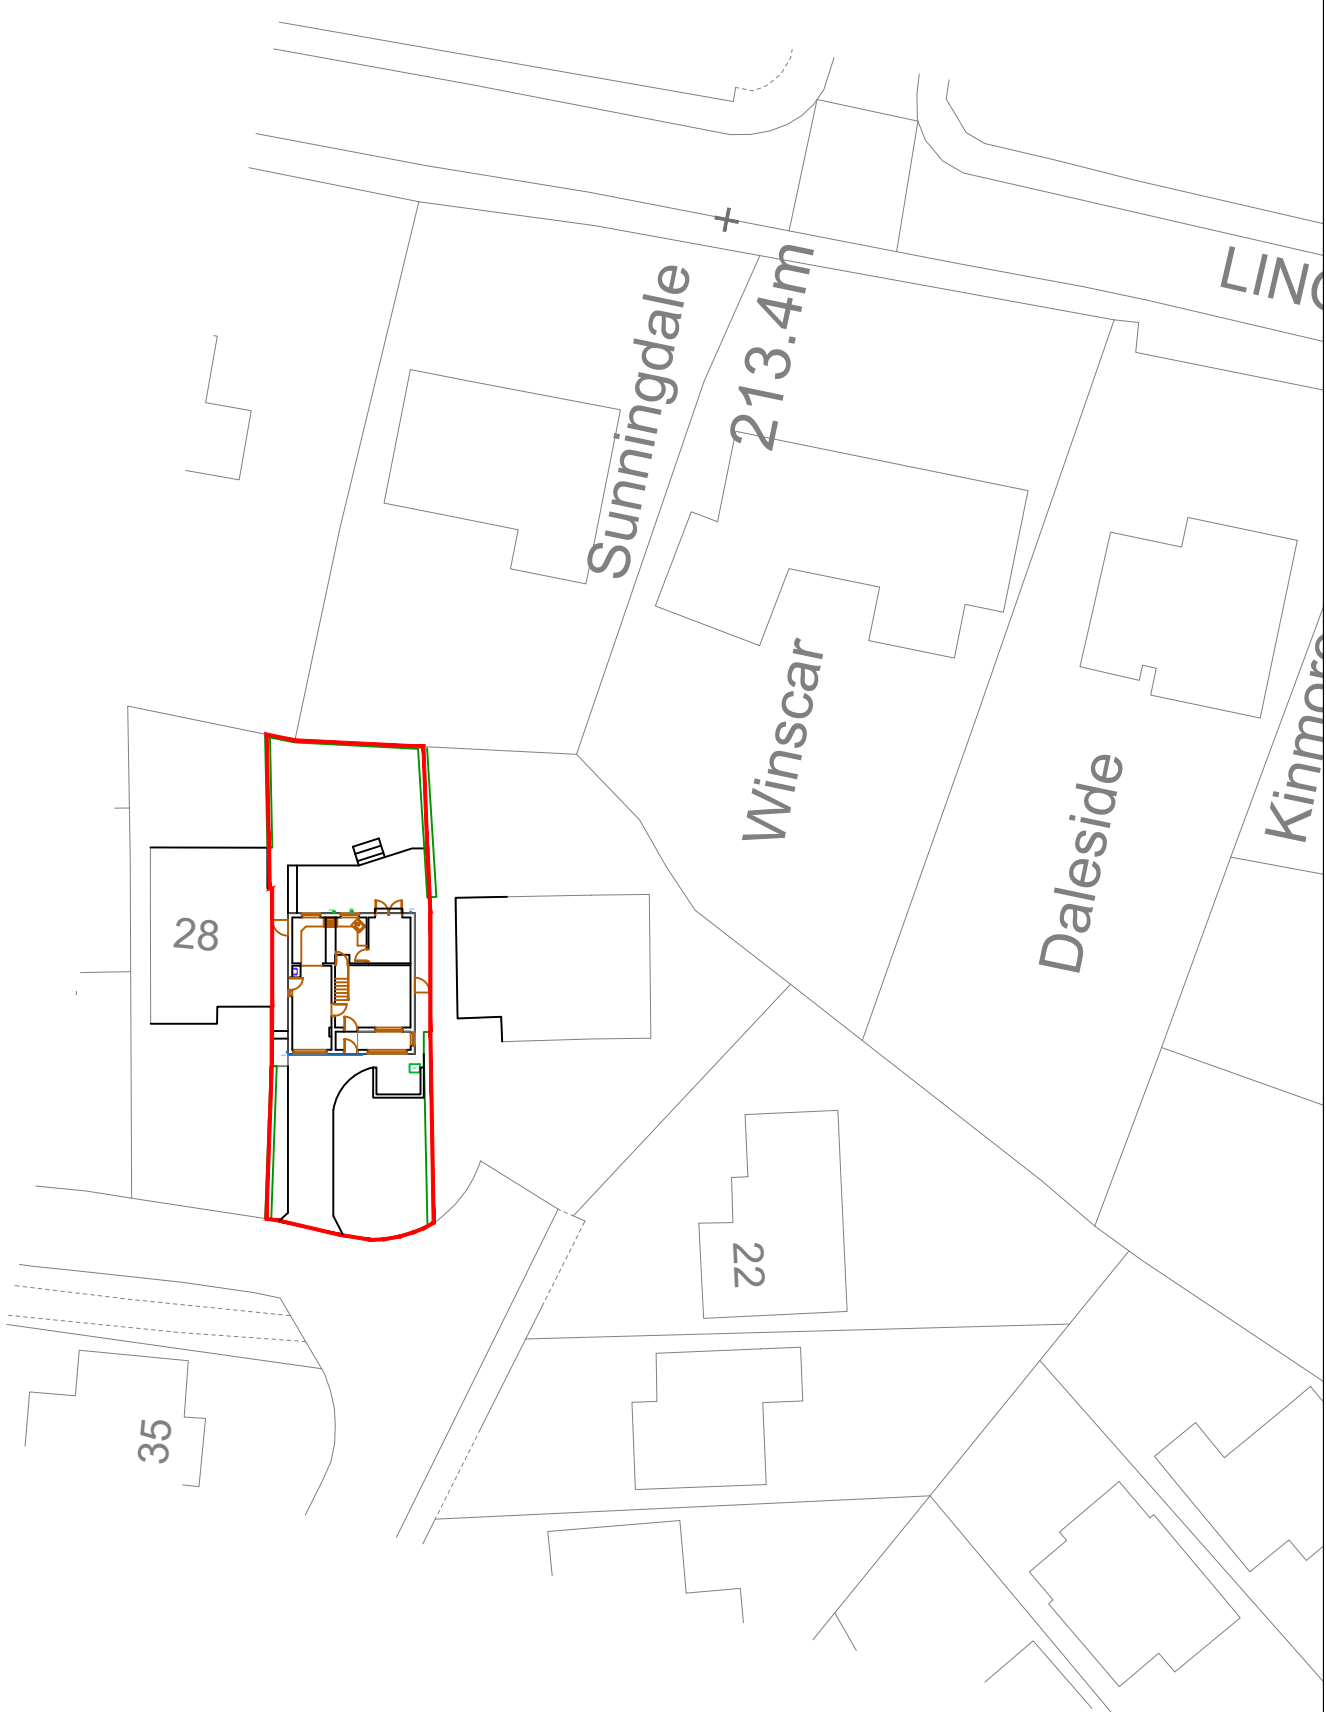

Block Plan
Scale 1:500

EDIFICE Building Consultants Limited
email: nick@edificebc.co.uk mobile: 07917125231
Architecture Project Management Consultancy
All levels and dimensions must be checked on site by contractor prior to commencement of works. Any variations must be reported to Edifice BC Ltd.
All information herein is the copyright of Edifice BC Ltd. Copying in full or in part is forbidden without the written permission from Edifice BC Ltd.

PROJECT
Proposed Development at:
26 Linglongs Avenue
Whaley Bridge
High Peak

DRAWING TITLE
Existing Location and Block Plans

CLIENT
Mr and Mrs Carroll

DATE	Mar '23	DRAWING No	REV
DRAWN BY	NH	829-1.01	A
SCALE	1:1250/500@A3		