


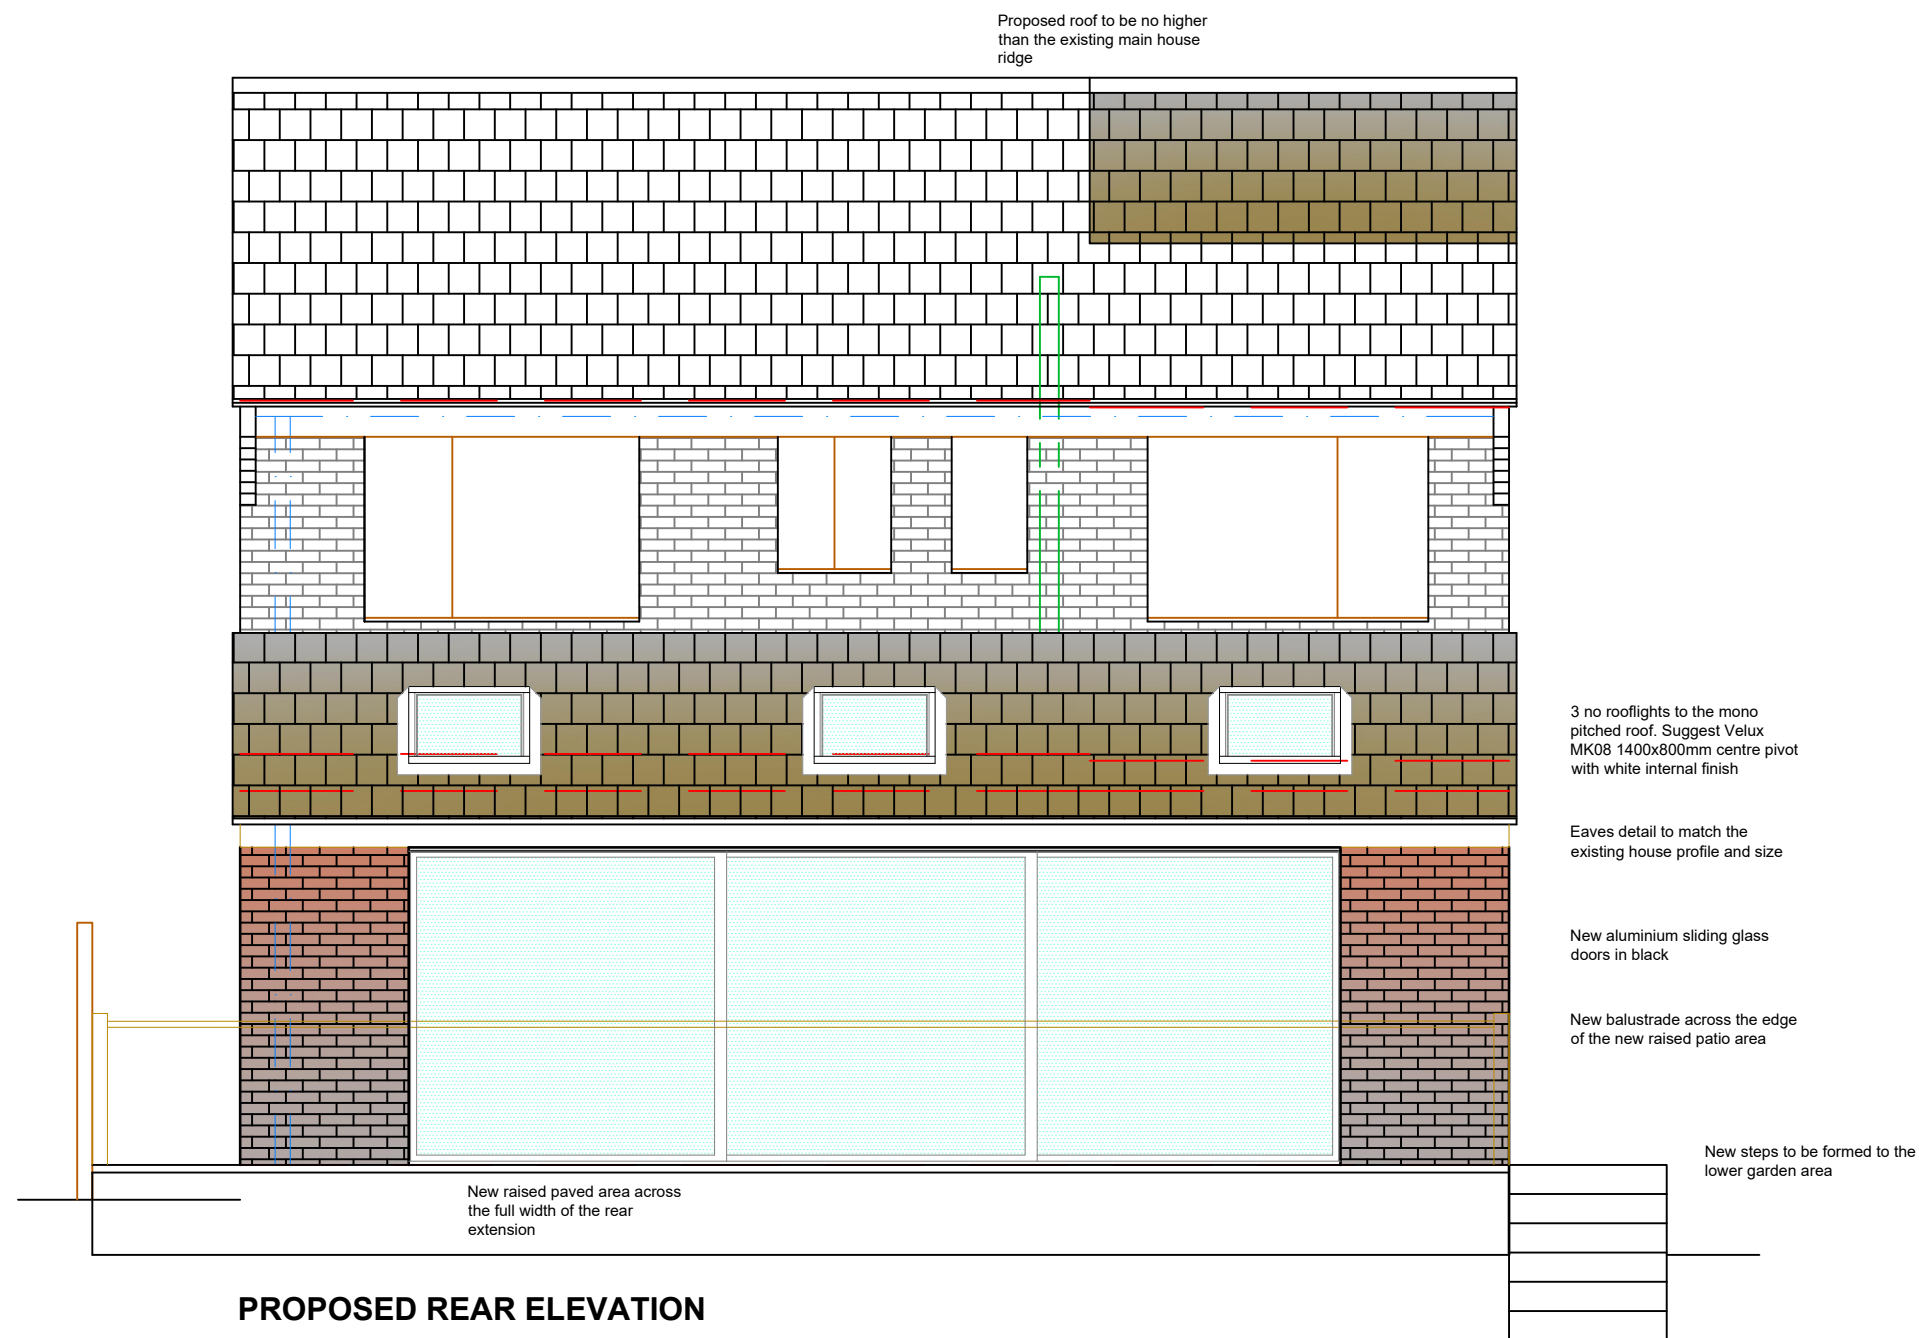

Elevation Materials Legend	
	New brickwork Colour - Buff to match the existing
	Existing Brickwork Colour - Buff
	New Concrete Roof Tiles Colour - Light Brown to match the existing
	Existing Concrete Roof Tiles Colour - Light Brown
Windows to be uPVC - Black, including changing the existing windows	
Fasica and Soffit Boards to be uPVC - Black to match the windows	
Rainwater and exposed waste Goods to be uPVC Round profile Colour Black	