

Elevation Materials Legend



New brickwork
Colour - Buff
to match the existing



Existing Brickwork
Colour - Buff



New Concrete Roof Tiles
Colour - Light Brown
to match the existing




Existing Concrete Roof Tiles
Colour - Light Brown

Windows to be uPVC - Black, including changing the existing windows

Fasica and Soffit Boards to be uPVC - Black to match the windows

Rainwater and exposed waste Goods to be uPVC Round profile
Colour Black

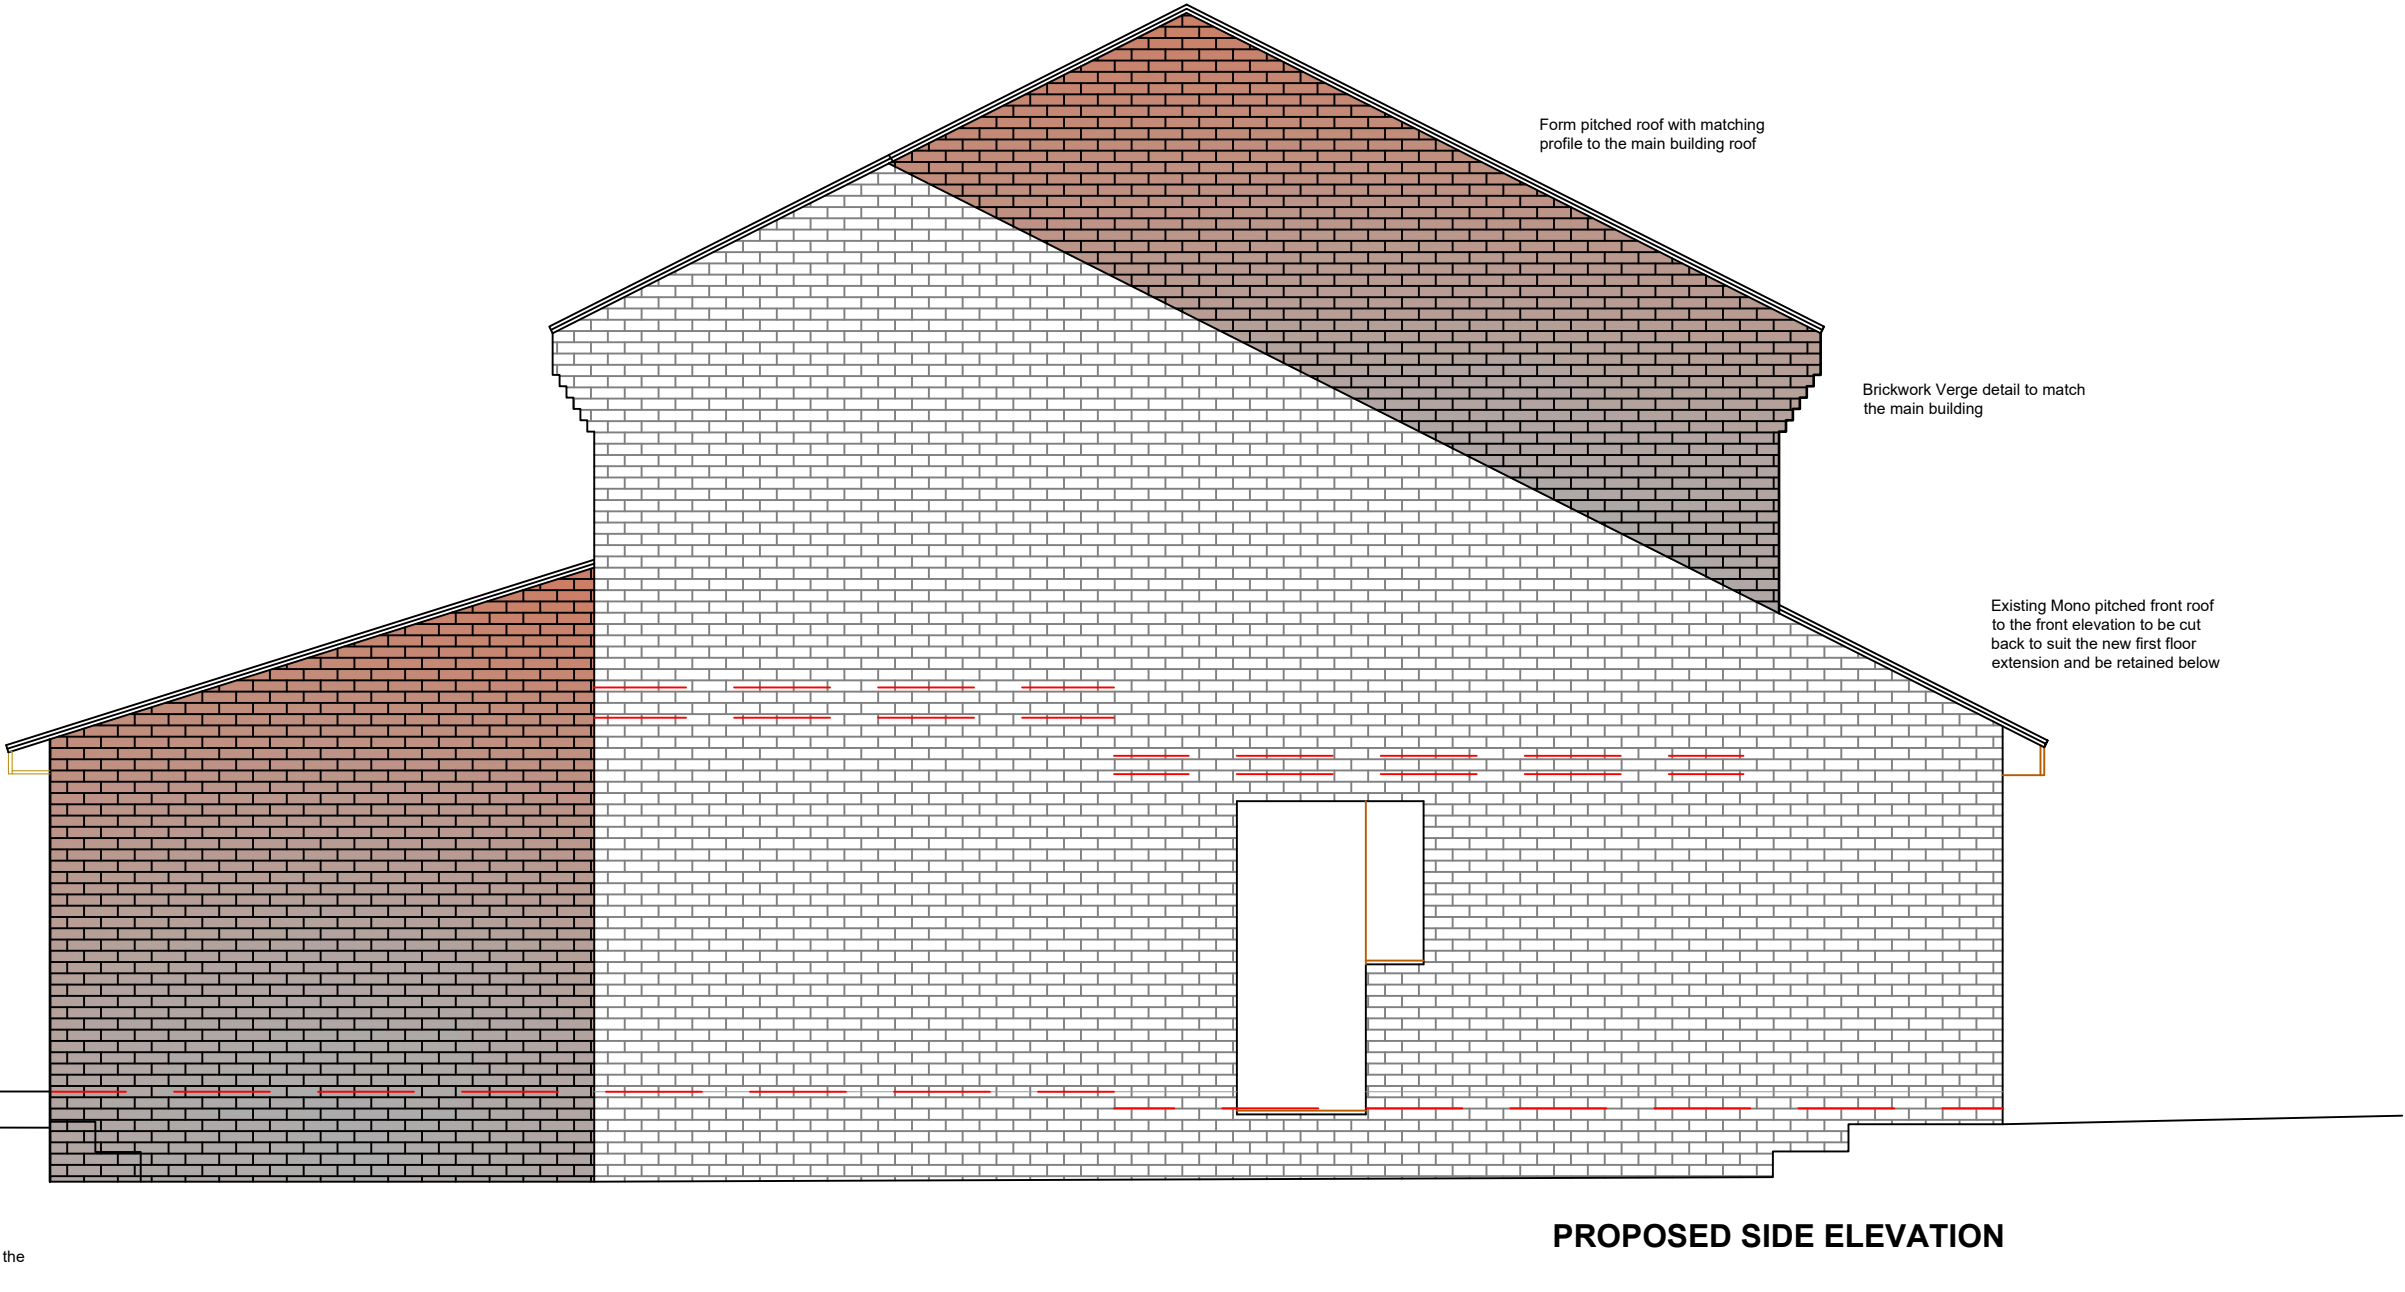

PROPOSED SIDE ELEVATION

EDIFICE Building Consultants Limited email: nick@edificebc.co.uk mobile: 07917125231 Architecture Project Management Consultancy All levels and dimensions must be checked on site by contractor prior to commencement of works. Any variations must be reported to Edifice BC Ltd. All information hereon in is the copyright of Edifice BC Ltd. Copying in full or in part is forbidden without the written permission from Edifice BC Ltd.	PROJECT Proposed Development at: 26 Linglongs Avenue Whaley Bridge High Peak	DRAWING TITLE Proposed Side Elevation Planning	CLIENT Mr and Mrs Carroll	DATE Mar '23	DRAWING No 829-4.04	REV A
				DRAWN BY NH		
				SCALE 1:50@A3		