


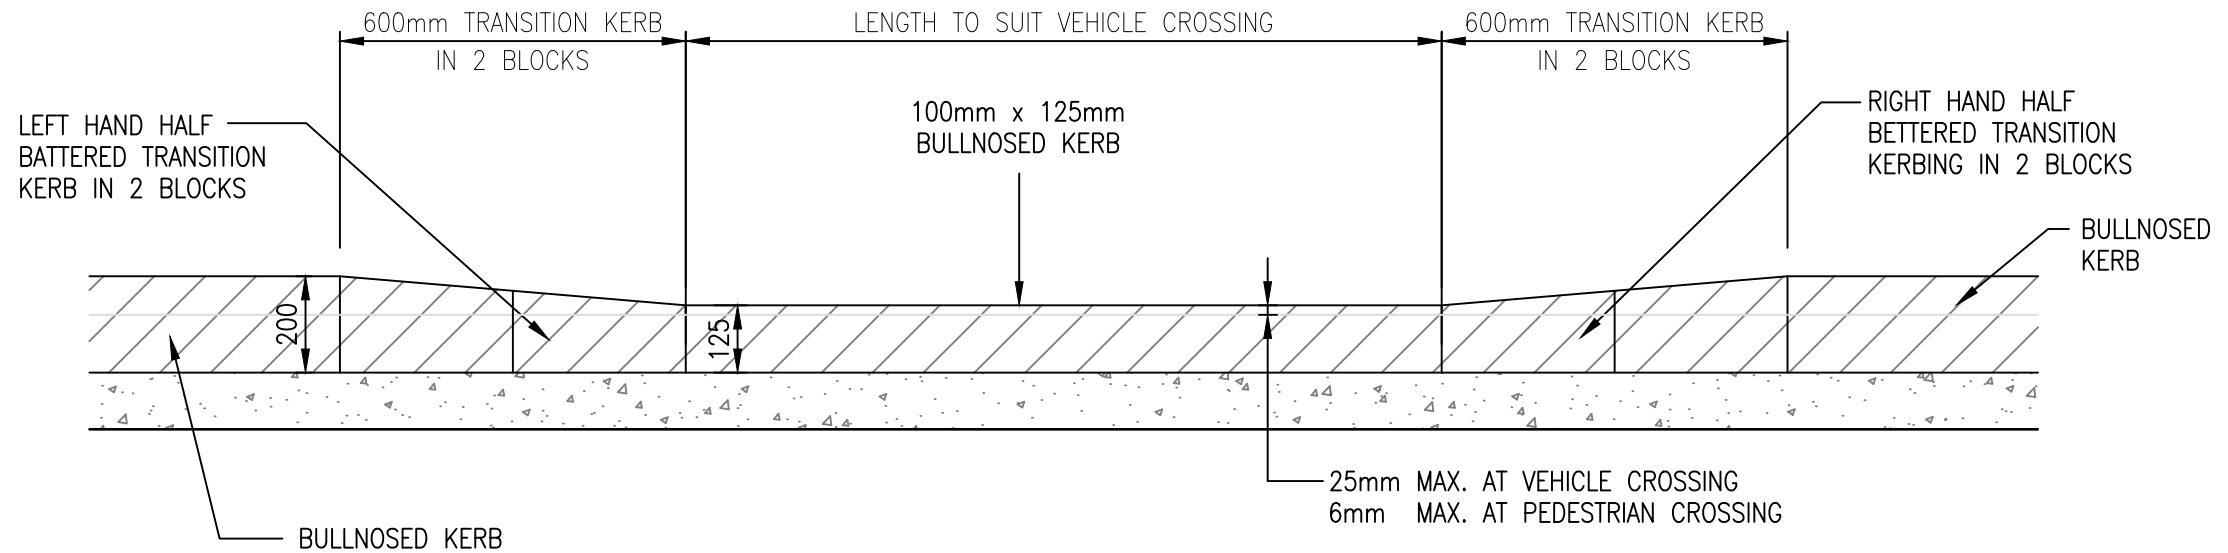


PEDESTRIAN/VEHICLE DROPPED KERB DETAIL
SCALE 1:20


SURFACE COURSE
20mm AC 6 DENSE SURFACE COURSE
100/150 HS

BINDER COURSE
60mm AC 20 DENSE BINDER COURSE
100/150 REC

SUB-BASE
150mm TYPE 1 UNBOUND MIXTURE

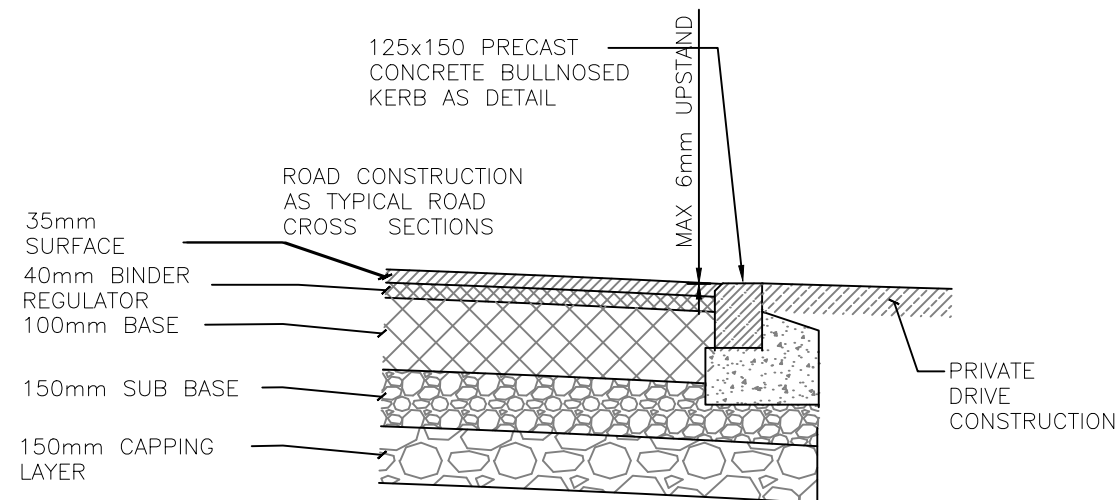

BULL NOSE KERB
SCALE 1:20

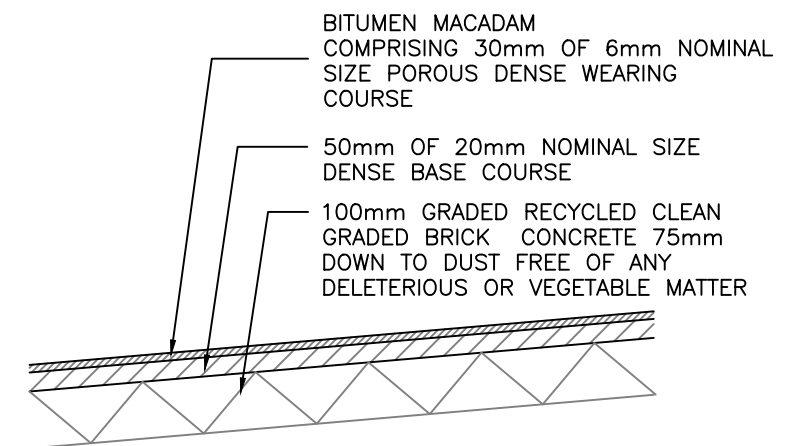

TYPICAL SURFACING SPECIFICATION
TO PRIVATE DRIVES
SCALE 1:20

EDIFICE Building Consultants Limited
email: nick@edificebc.co.uk mobile: 07917125231
Architecture Project Management Consultancy

All levels and dimensions must be checked on site by contractor prior to commencement of works. Any variations must be reported to Edifice BC Ltd.
All information hereon in is the copyright of Edifice BC Ltd. Copying in full or in part is forbidden without the written permission from Edifice BC Ltd.

PROJECT
Proposed Development at:
26 Linglongs Avenue
Whaley Bridge
High Peak

DRAWING TITLE
Proposed Dropped Kerb and
Driveway Details

Planning

CLIENT
Mr and Mrs Carroll

DATE Mar '23

DRAWN BY NH

SCALE 1:20@A3

DRAWING No

REV

829-D01